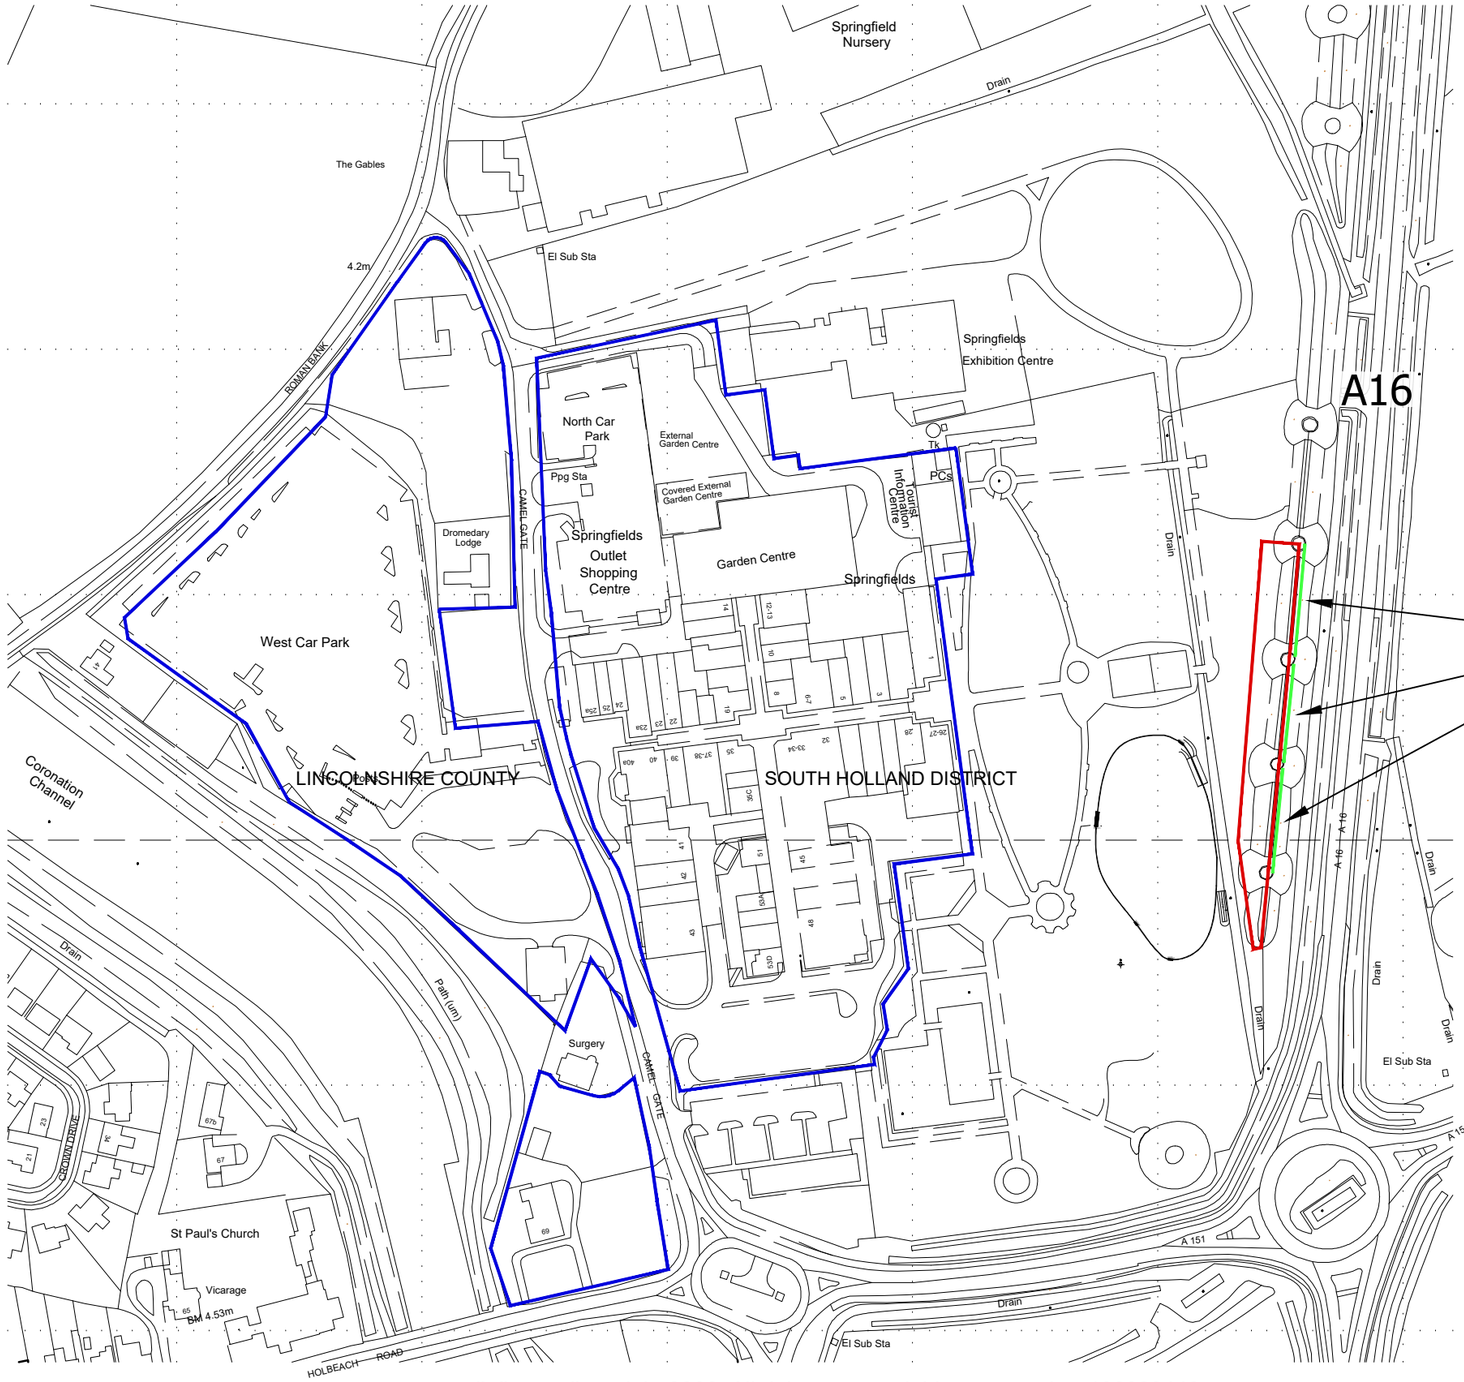


© Crown Copyright 2006. All rights reserved. Licence number 100020449

Revision: A Date: 17.04.18 Drawn: RS Checked: AG

Red line updated as per comments.

Location Plan - New Signage

Springfields Outlet Shopping Centre and Festival Gardens

Location:
Camel Gate
Spalding
PE12 6EU

Client:

Job No:	Drawing No:	Revision:	Scale:
3841-074	EX01A		1:2500@A3

Date: 20/03/18 Drawn: RS Checked: MC

CAD Ref: P:\3841\2016 Development\Store Plan

WATSON BATTY ARCHITECTS
Shires House, Shires Road
Guiseley, Leeds LS20 8EU
Leeds | Loughborough
T: 01943 876 665
E: enquiries@watsonbatty.com
W: www.watsonbatty.com

Note: Do not Scale from this drawing. All dimensions to be checked on site