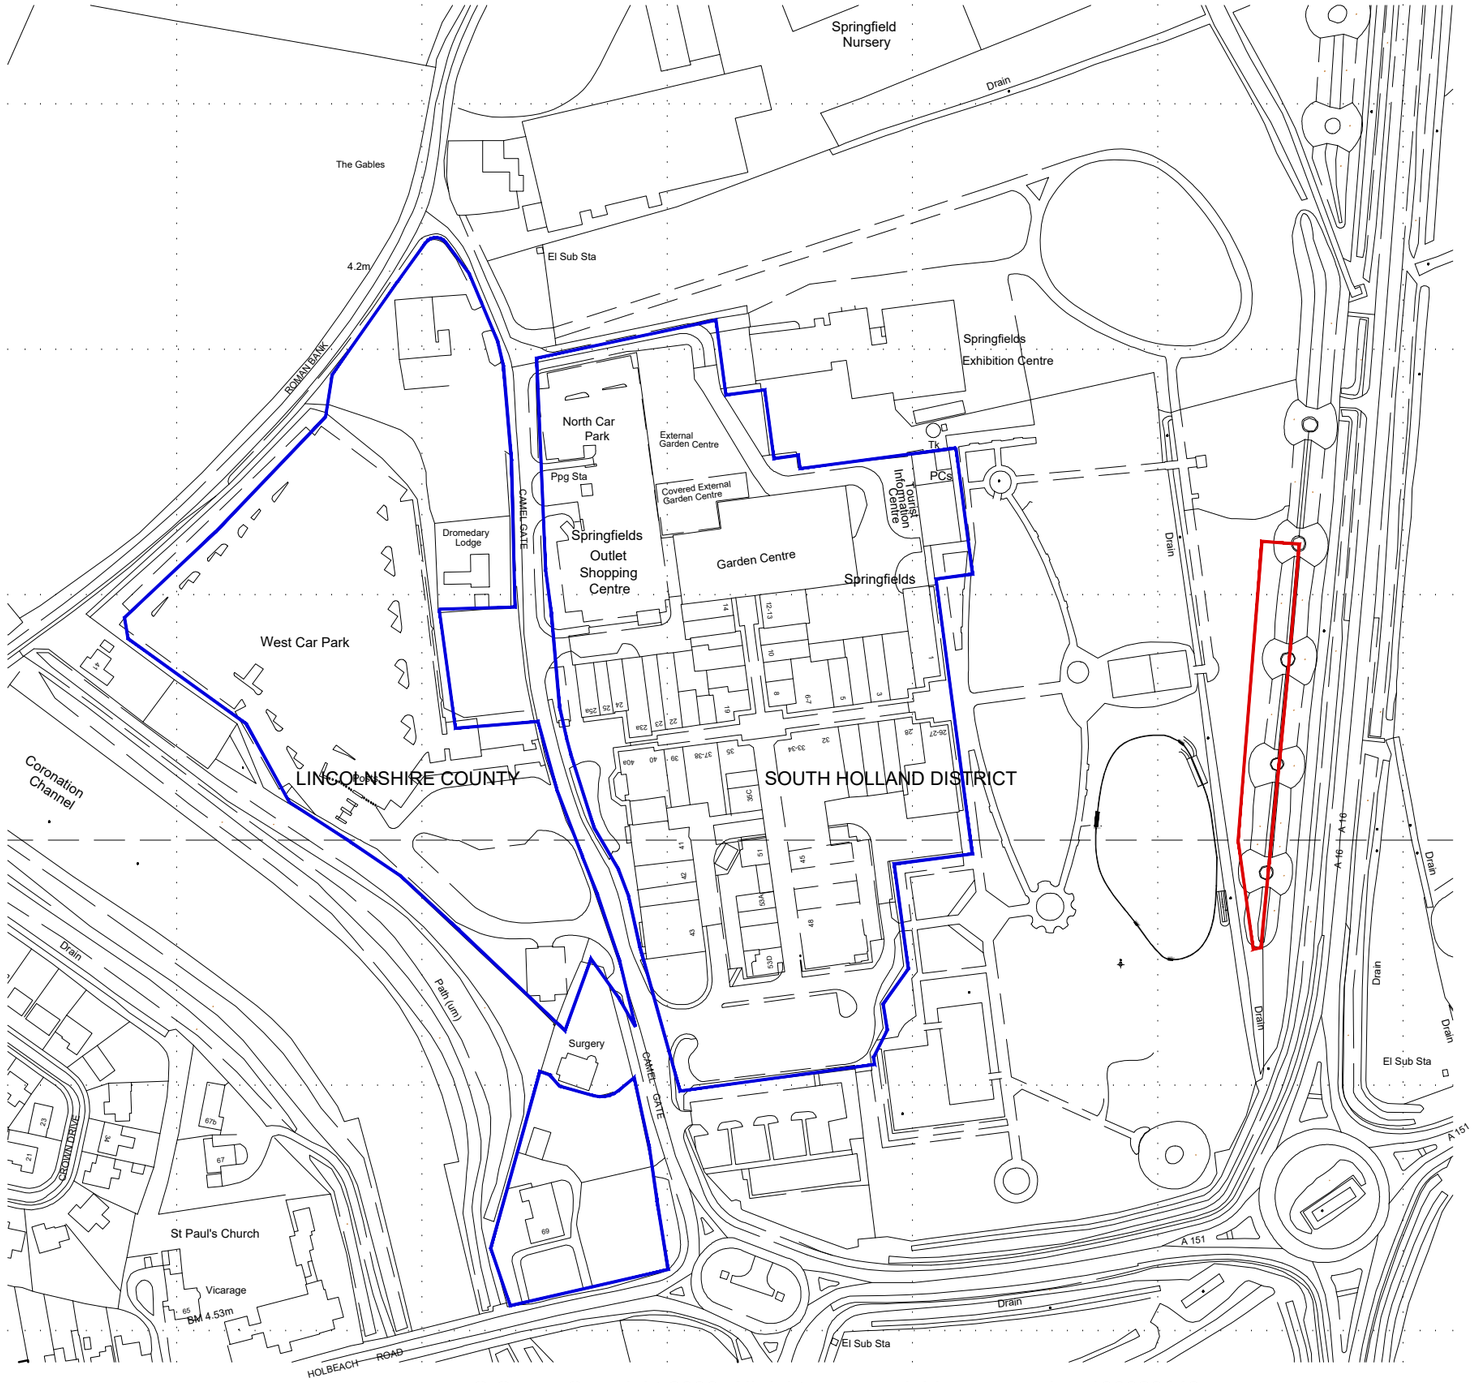


© Crown Copyright 2006. All rights reserved. Licence number 100020449

N

Scale
0m 10m 20m 30m 40m 50m

Revision: A Date: 17.04.18 Drawn: RS Checked: AG

Red line revised as per comments.

JCB Attractions

Springfields Outlet Shopping Centre and Festival Gardens

Location:
Camel Gate
Spalding
PE12 6EU

Client:

Job No: 3841-73 | Drawing No: EX02A | Revision: | Scale: 1:2500@A3

Date: 18.05.17 Drawn: SB Checked: SB

CAD Ref: P:\3841\2016 Development\Store Plan

WATSON BATTY ARCHITECTS

Shires House, Shires Road
Guiseley, Leeds LS20 8EU
Leeds | Loughborough

T: 01943 876 665
E: enquiries@watsonbatty.com
W: www.watsonbatty.com

Note: Do not Scale from this drawing. All dimensions to be checked on site