


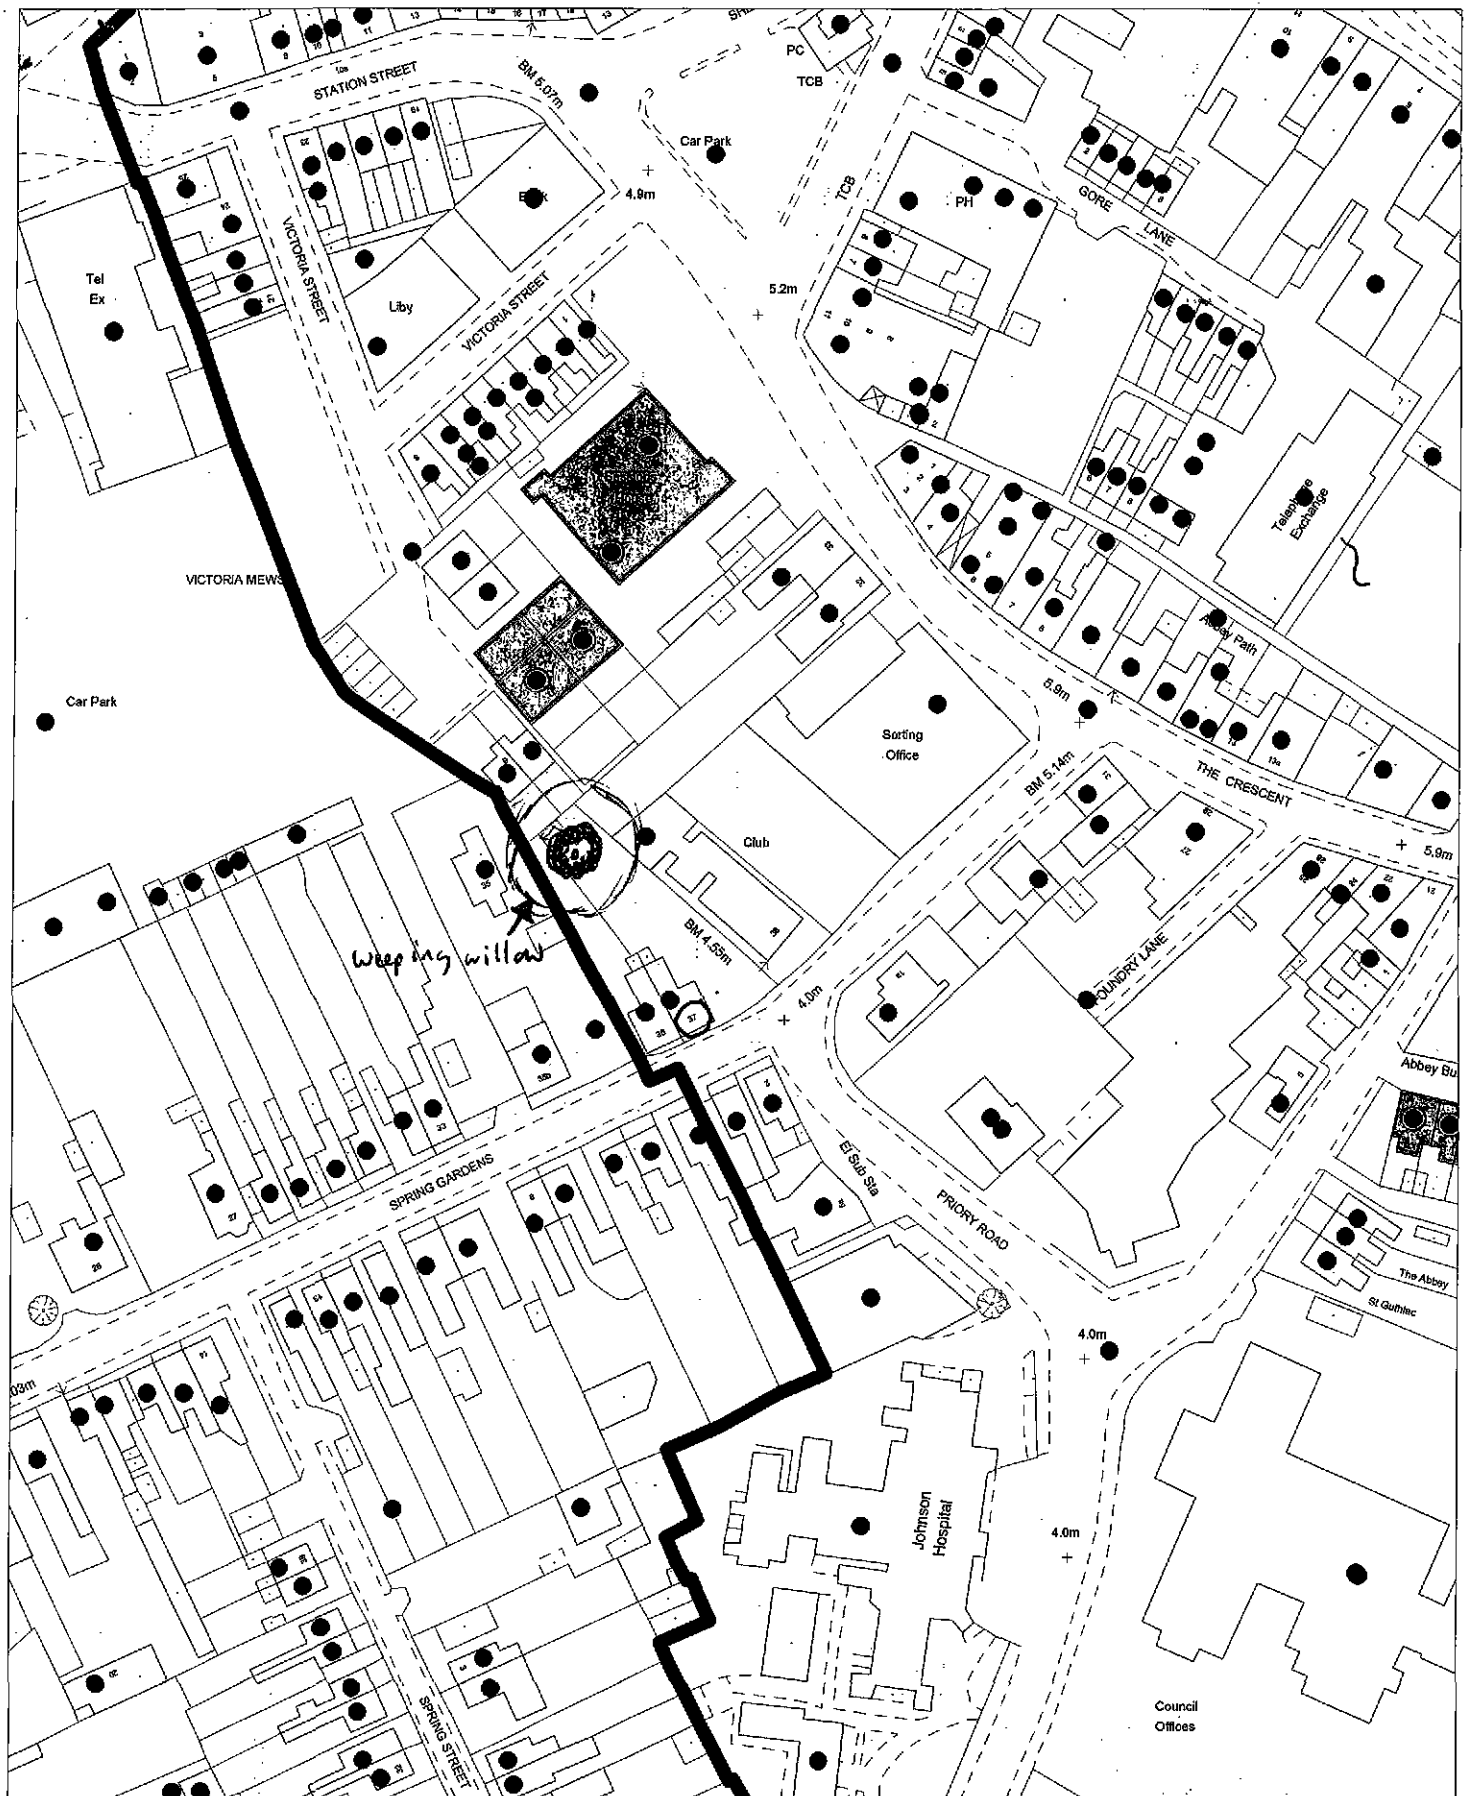


35years old

Scale: 1:1250

PLAN TO SHOW WEEPING WILLOW April 2015

This map is reproduced from Ordnance Survey material with permission of Ordnance Survey on behalf of Her Majesty's Stationary Office (c) Crown copyright. Unauthorised reproduction infringes Crown copyright and may lead to prosecution or civil proceedings. South Holland District Council 100018215 2015

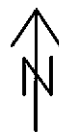

Planning and Development
Council Offices, Priory Road, Spalding, Lincolnshire
PE11 2XE

37 SPRING GARDENS.

V