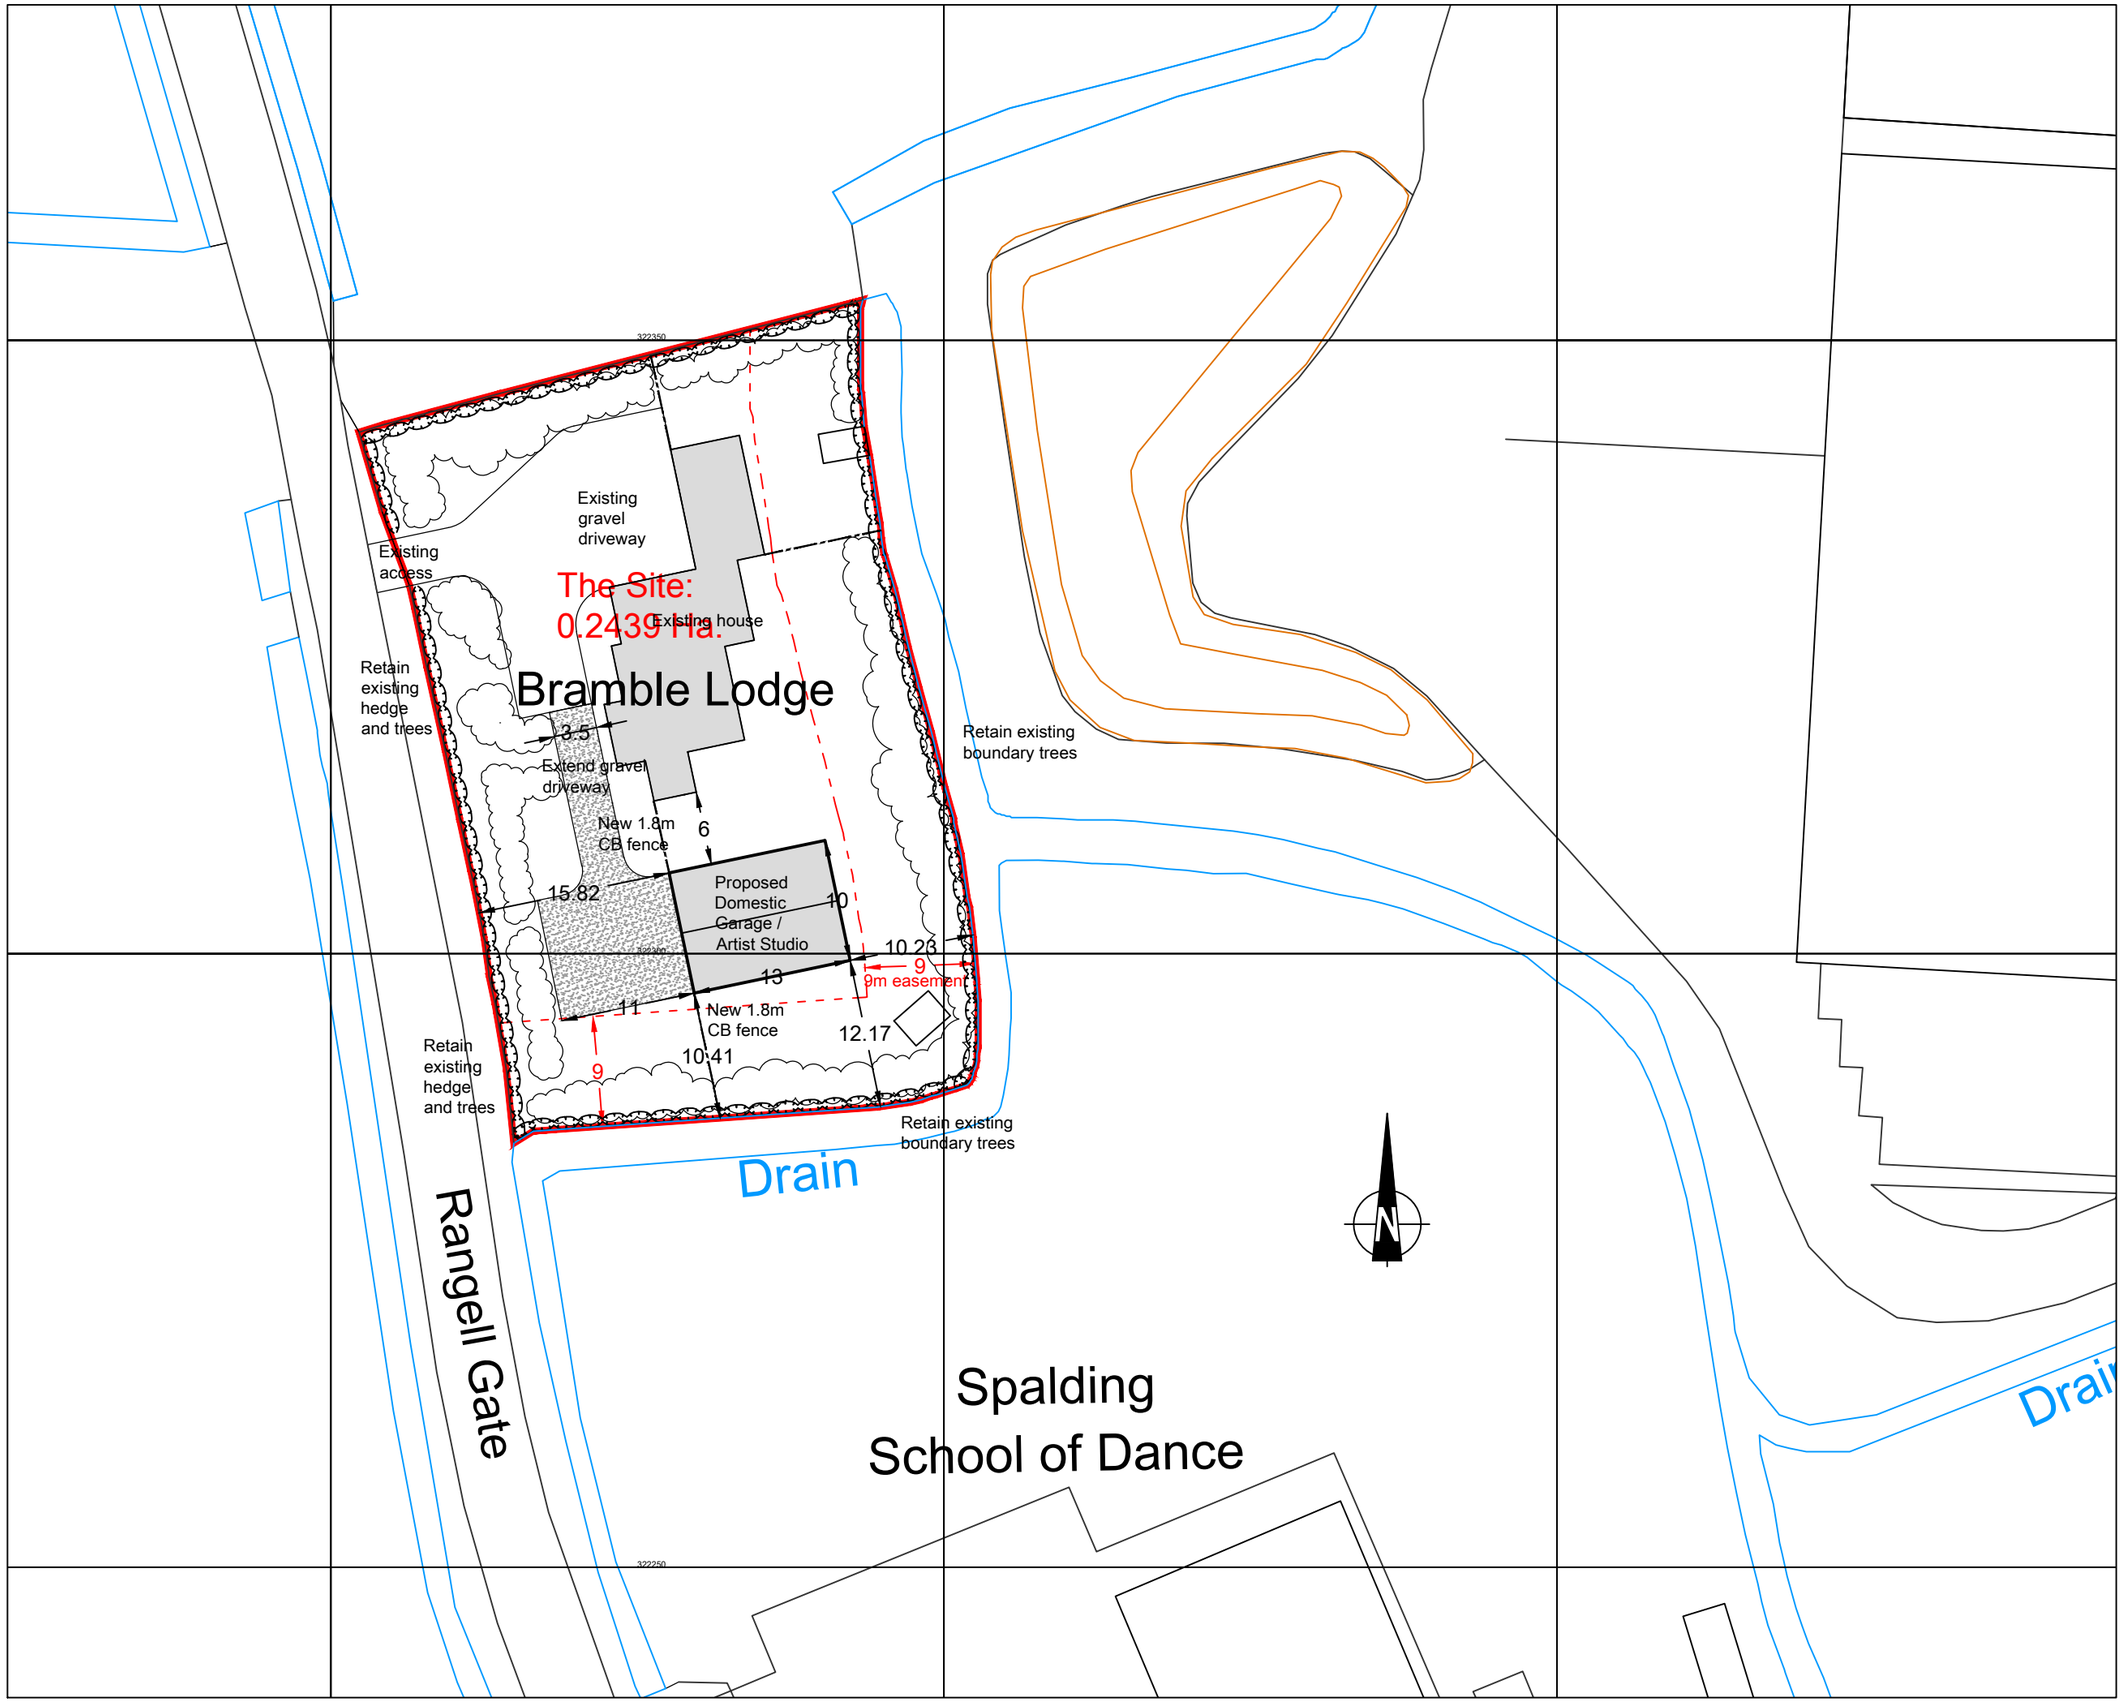


A. 18/04/24 Minor LPA amendments.
Revisions:

Louise Michele Cooper - Architect
87 Main Street
Lyddington
Rutland
LE15 9LS

Tel/Fax 01572 820185
Mobile 07985 943743

Client:
Mr & Mrs G Farrow

Title:
Bramble Lodge
99 Rangell Gate, Low Fulney
Spalding, Lincs

Drawing:
Site Block Plan

Scales:	Sheet Size:	Date:	Drawn:
1:500	A3	09/01/24	LMC

Drawing Number:	Rev:
485-SK-01	A

Do not scale off or measure from this drawing.
All discrepancies should be reported to the architects. This drawing should be read in conjunction with the specification and standard details.
All intellectual property rights are the copy right of Louise M Cooper RIBA ©

M@1:100	0	1	2	3	
M@1:200	0	2	4	6	
M@1:500	0	5	10	15	
M@1:1250	0	10	20	30	40
M@1:2500	0	20	40	60	80