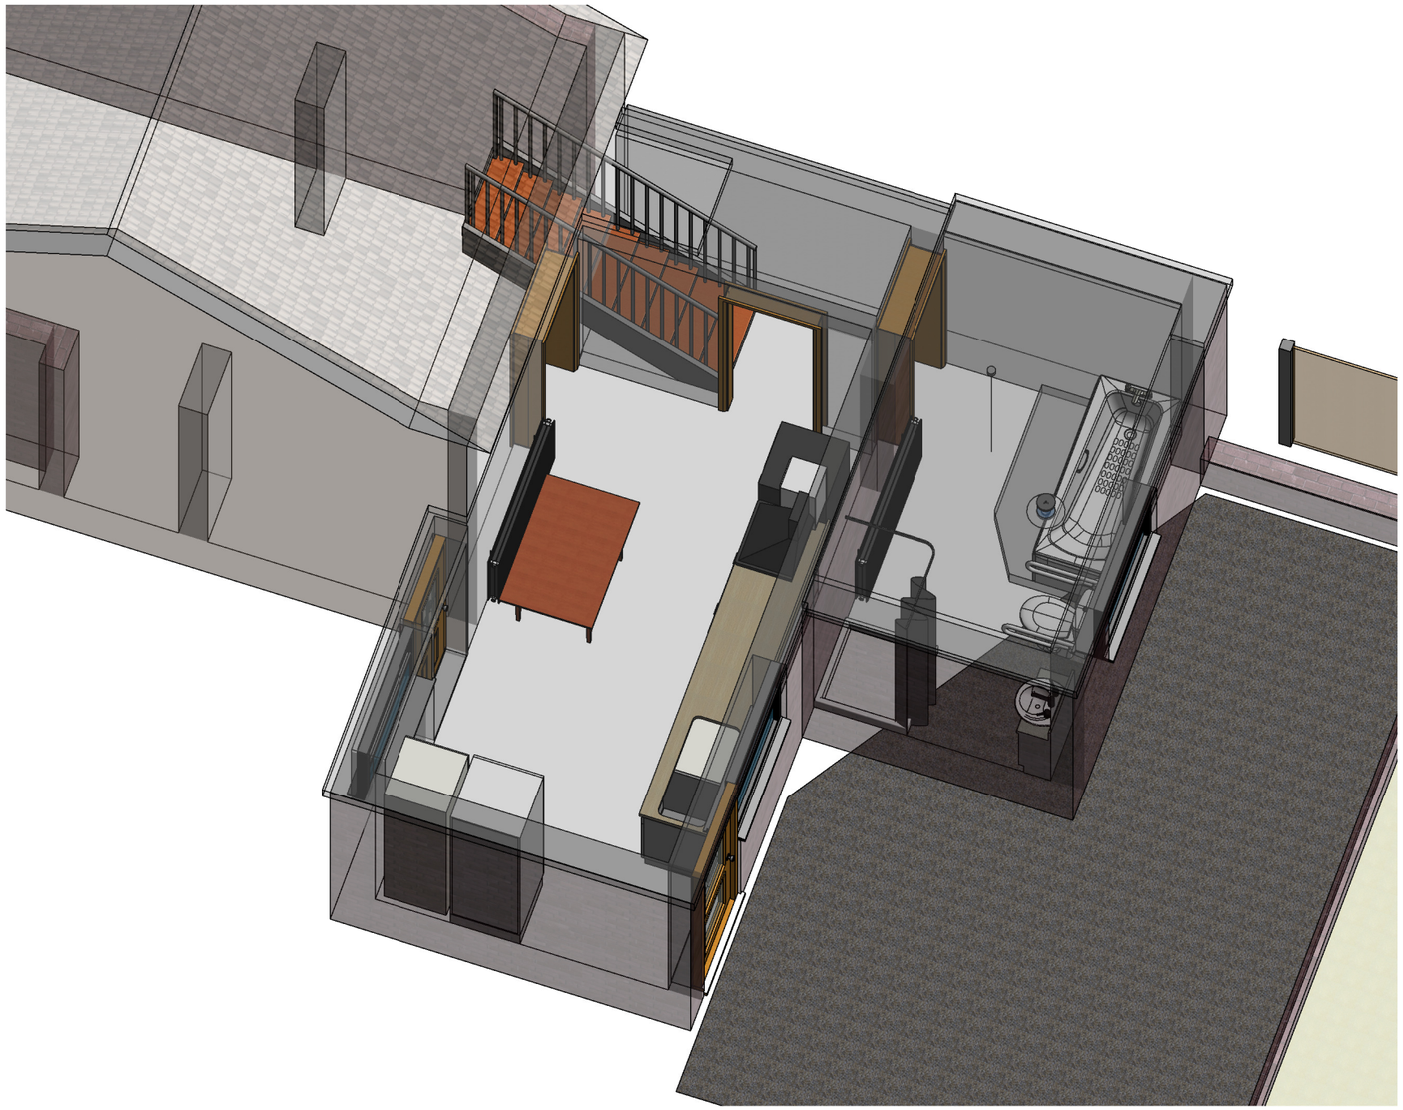


1 Existing 3D

Rev.	Description	Date

SOUTH HOLLAND DISTRICT COUNCIL
Building Consultancy South Holland

CLIENT Mr M Tansley ADDRESS 52 Little London Spalding	PROJECT Disabled Adaptation	Date 05/10/2016	Project number 776 Grant	Scale (@ A3)
	SHEET Existing 3D View	Drawn by SG	DRAWING NUMBER 02	REV