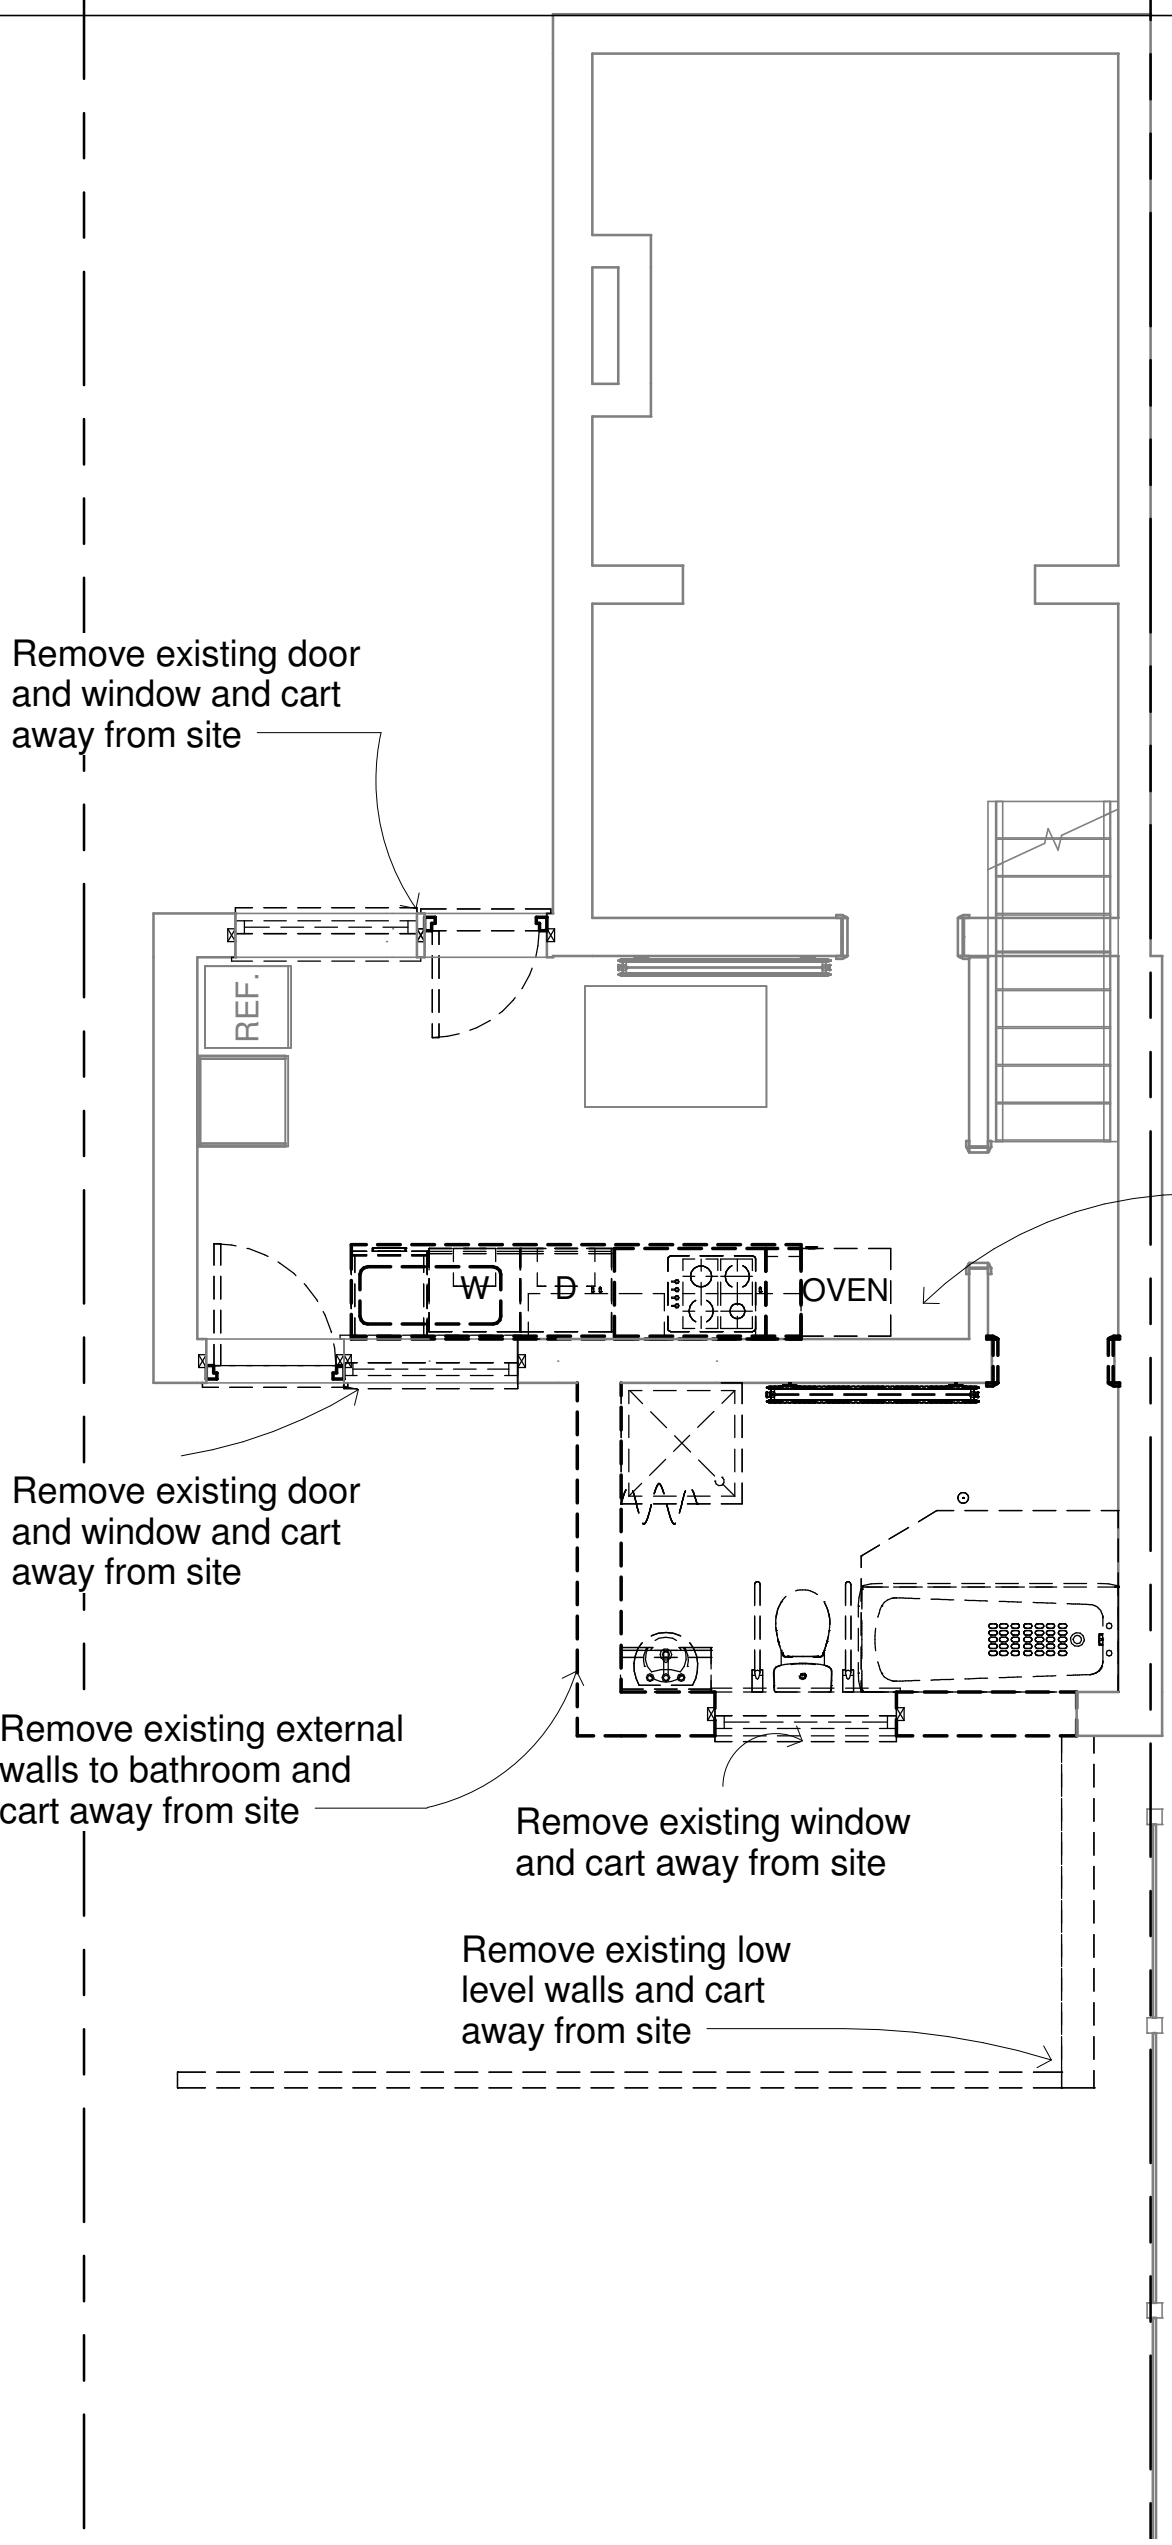


SOUTH HOLLAND DISTRICT COUNCIL

Building Consultancy South Holland

1

Ground Floor Demolition

1 : 50

Rev.	Description	Date

CLIENT Mr M Tansley ADDRESS 52 Little London Spalding	PROJECT Disabled Adaptation	Date 05/10/2016	Project number 776 Grant	Scale (@ A3) 1 : 50
	SHEET Ground Floor Demolition	Drawn by SG	DRAWING NUMBER 03	REV