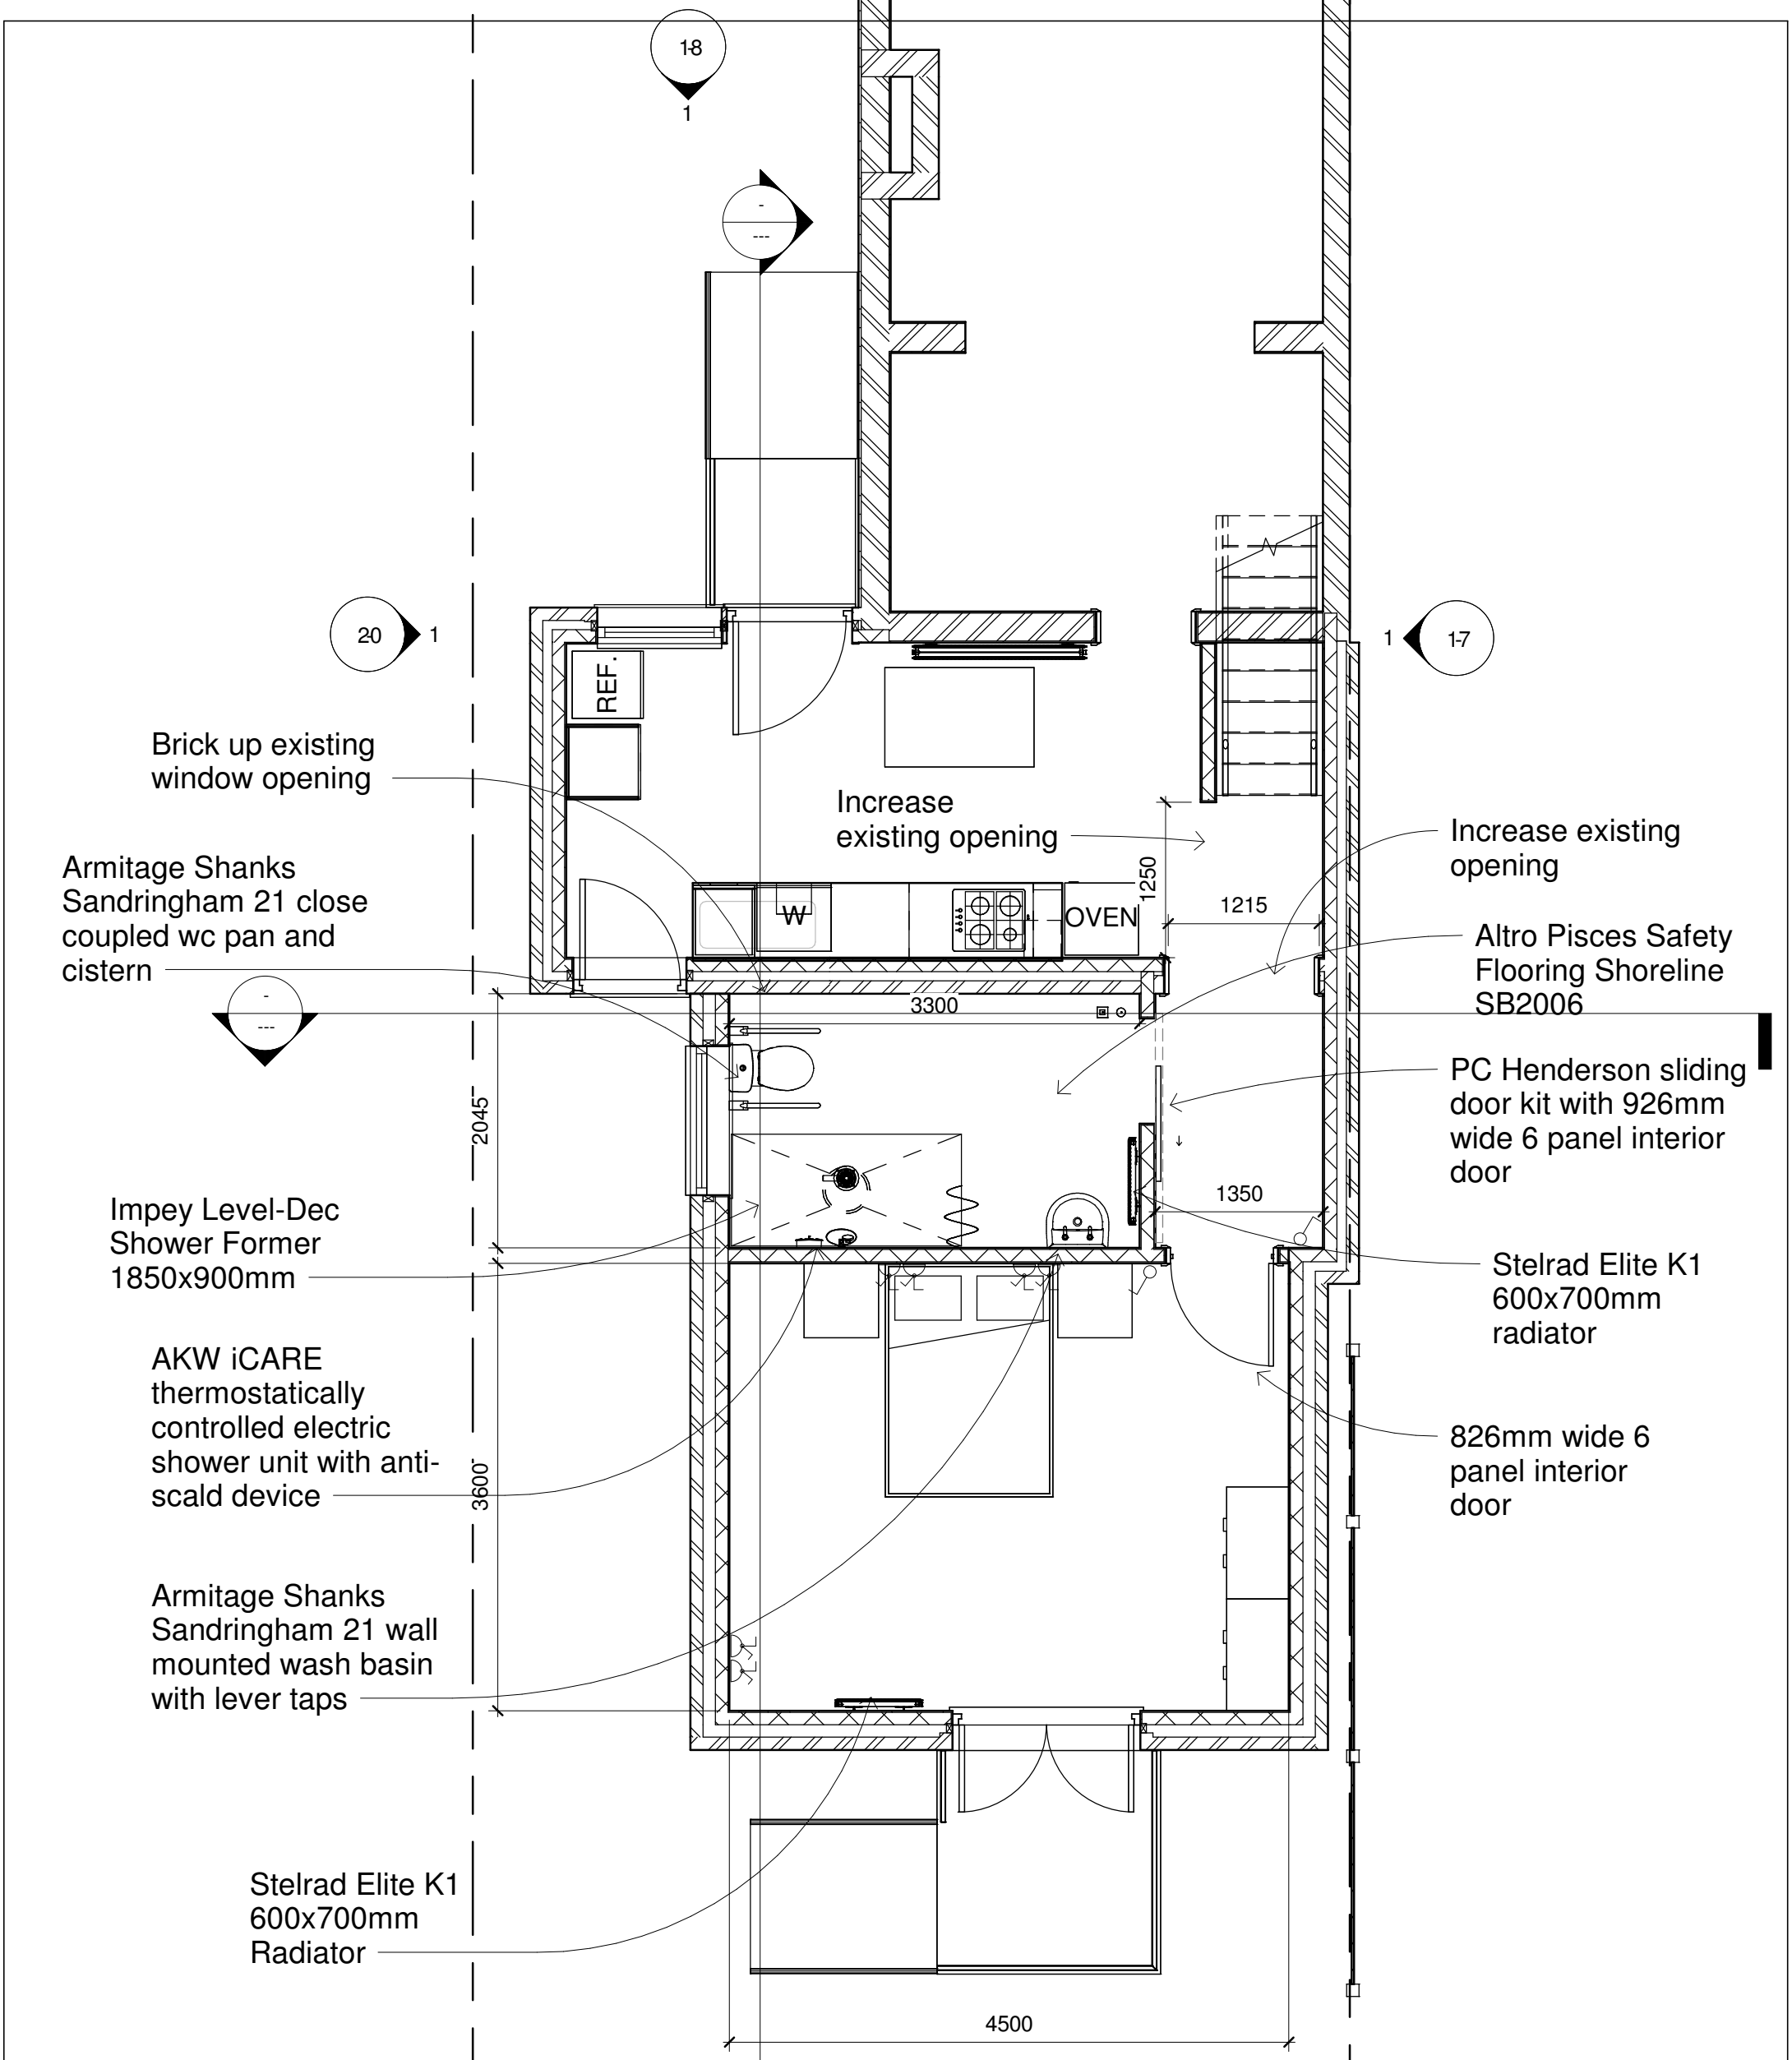


1 Proposed Ground Floor

1 : 50

1
1-9

SOUTH HOLLAND DISTRICT COUNCIL
Building Consultancy South Holland

Rev.	Description	Date
1	Extension width increased	09/03/17

CLIENT Mr M Tansley ADDRESS 52 Little London Spalding	PROJECT Disabled Adaptation	Date 15/12/2016	Project number 776 Grant	Scale (@ A3) 1 : 50
	SHEET Proposed Grd Flr	Drawn by SG	DRAWING NUMBER 15	REV 1