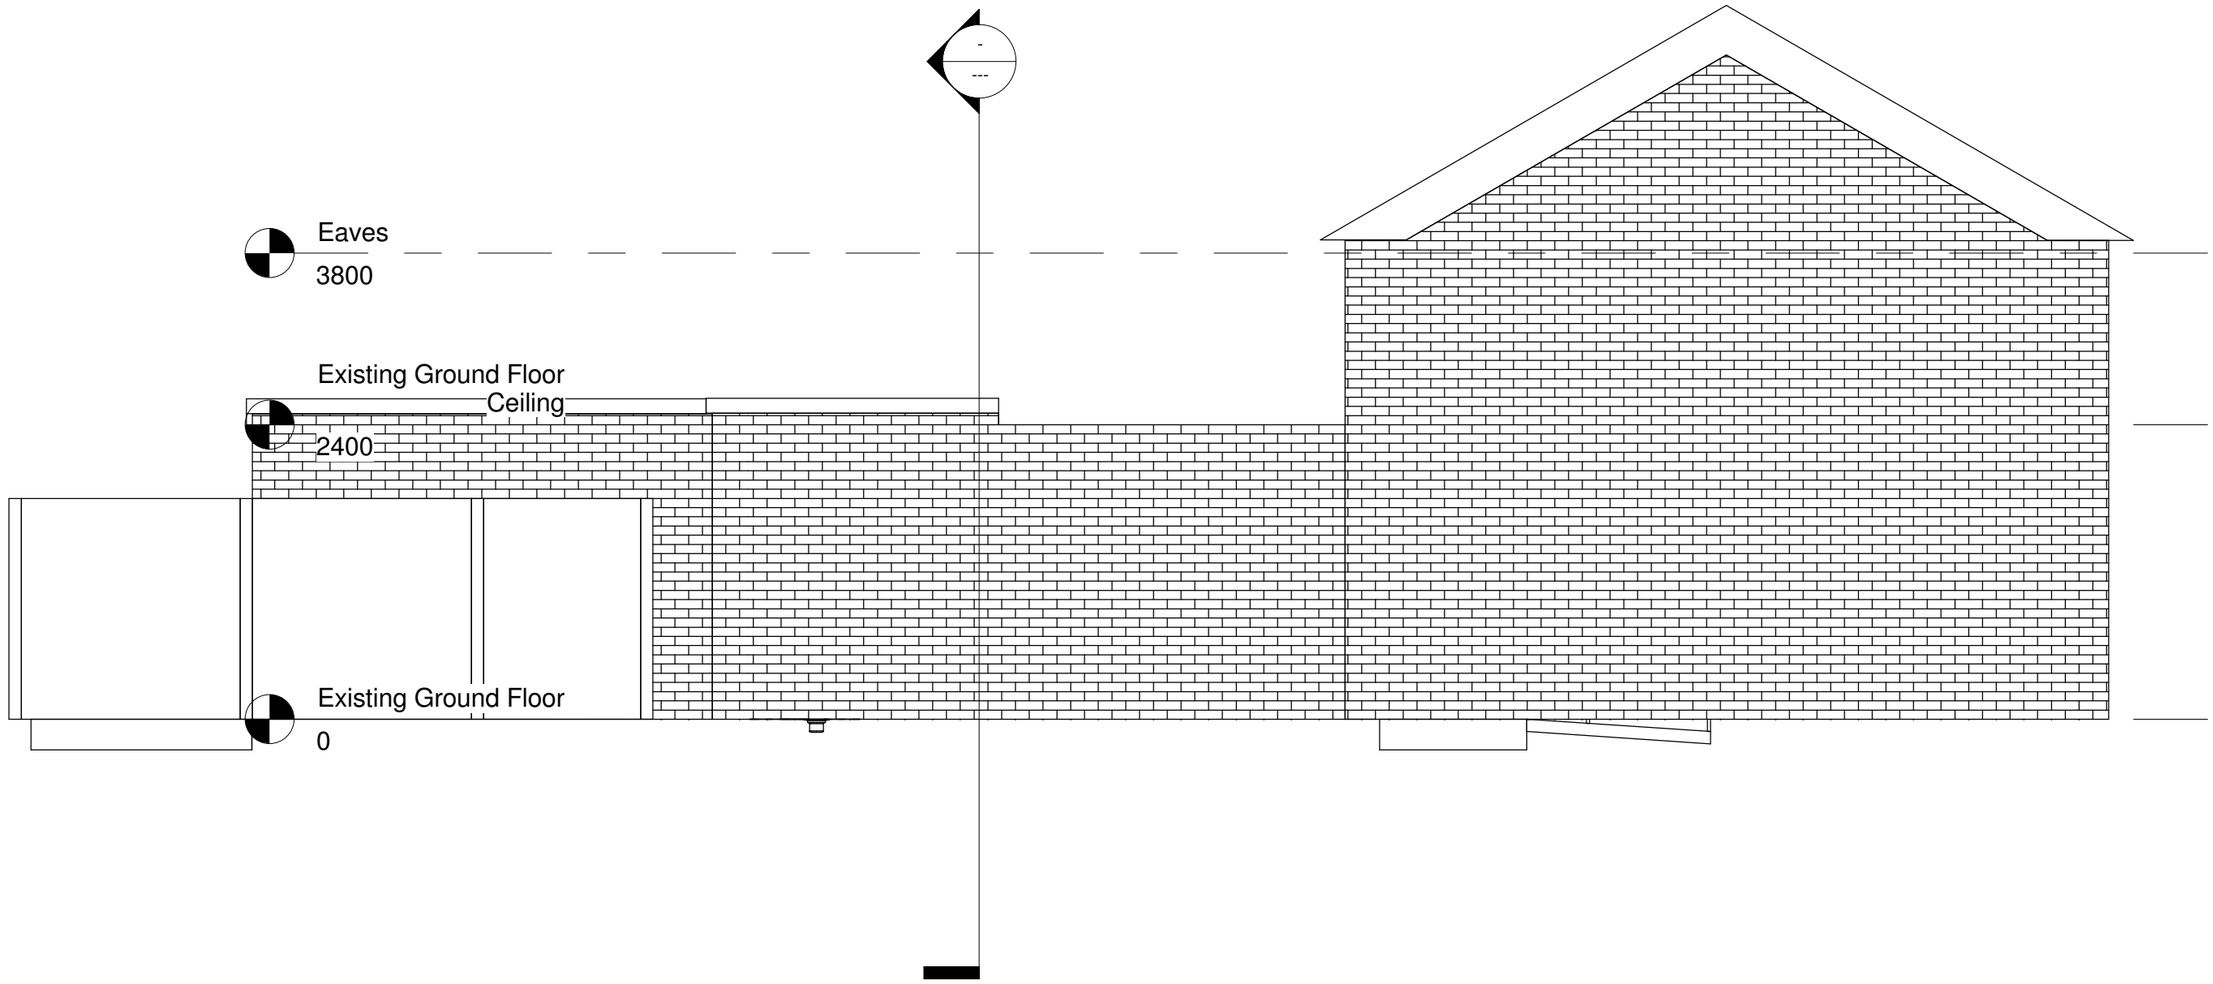


1 Proposed North East

1 : 50

Rev.	Description	Date
1	Extension width increased	09/03/17

SOUTH HOLLAND DISTRICT COUNCIL
Building Consultancy South Holland

CLIENT ADDRESS	Mr M Tansley 52 Little London Spalding	PROJECT Disabled Adaptation	Date 15/12/2016	Project number 776 Grant	Scale (@ A3) 1 : 50
		SHEET Proposed NE Elev	Drawn by SG	DRAWING NUMBER 17	REV 1