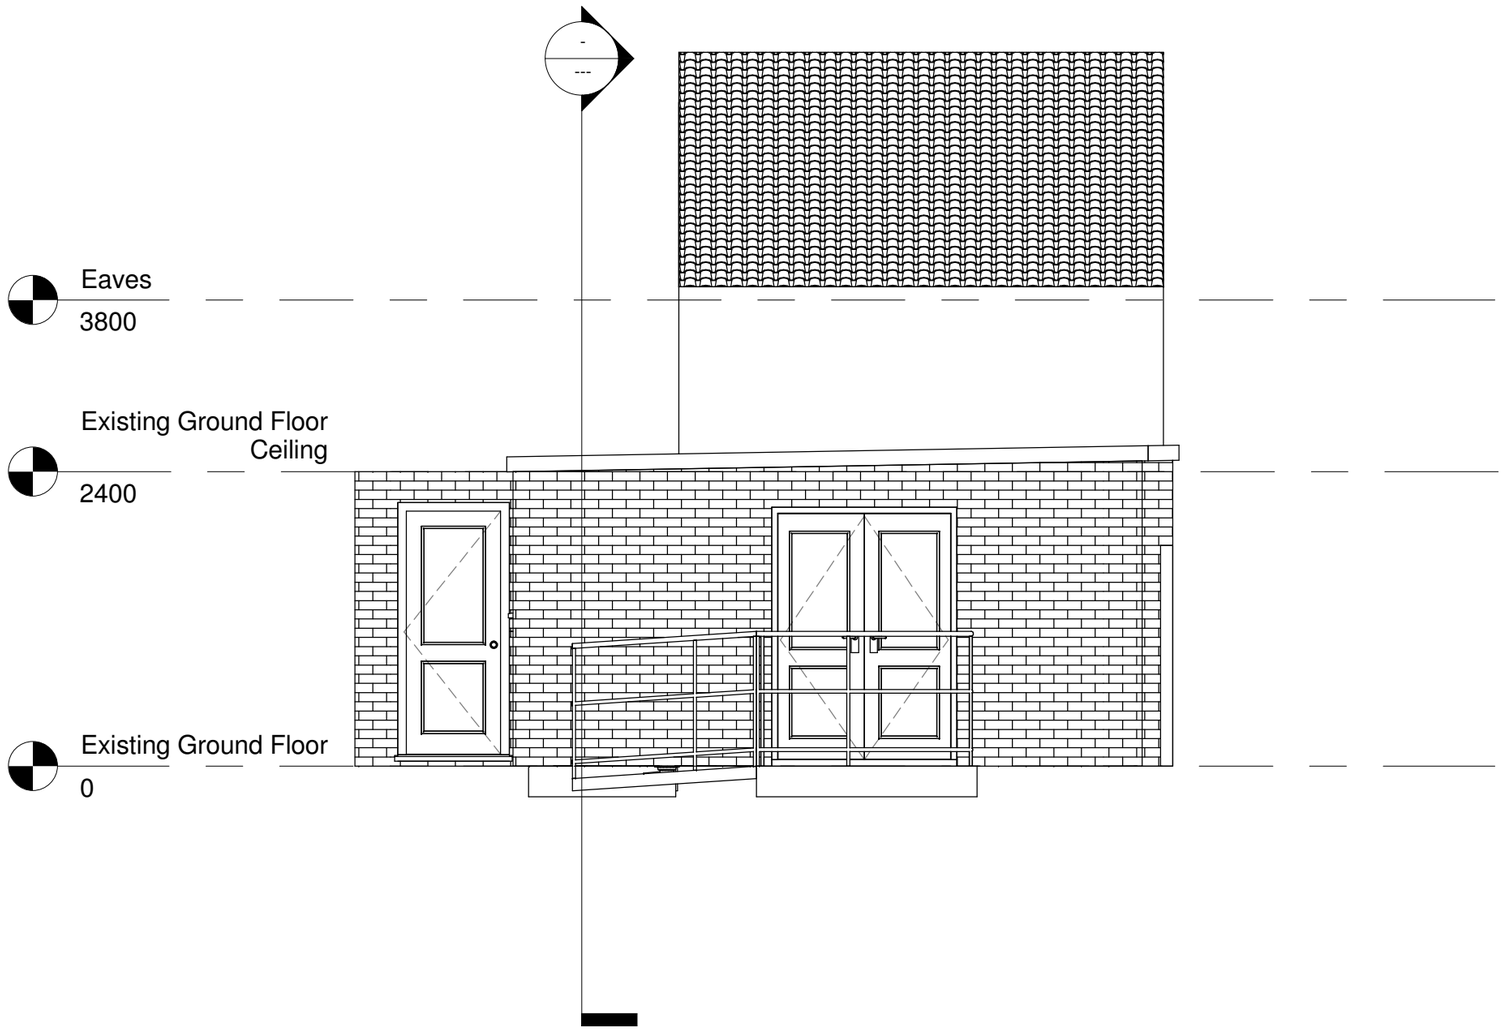


1 Proposed South East

1 : 50

Rev.	Description	Date
1	Extension width increased	09/03/17

SOUTH HOLLAND DISTRICT COUNCIL
Building Consultancy South Holland

CLIENT / ADDRESS: Mr M Tansley, 52 Little London, Spalding	PROJECT: Disabled Adaptation	Date: 15/12/2016	Project number: 776 Grant	Scale (@ A3): 1 : 50
	SHEET: Proposed SE Elev	Drawn by: SG	DRAWING NUMBER: 19	REV: 1