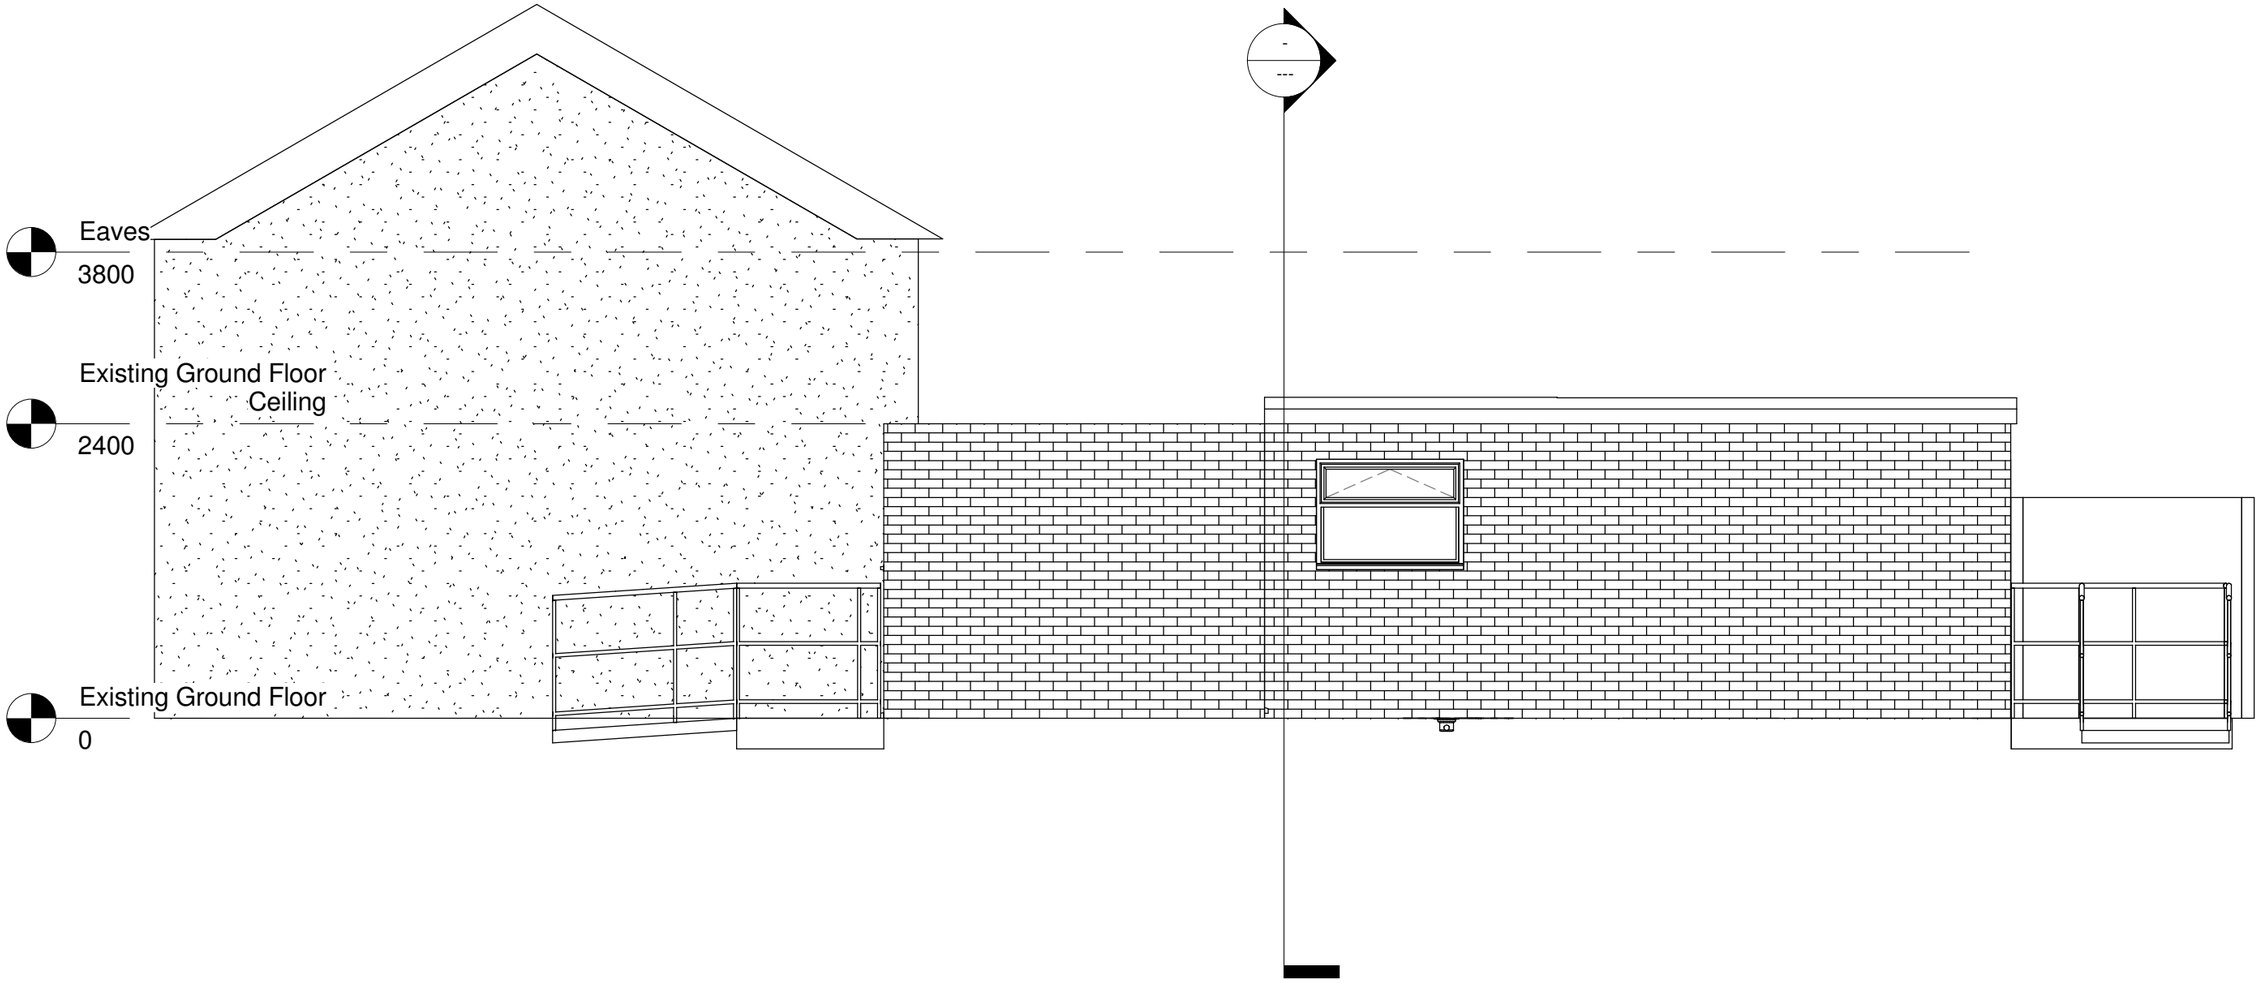


1 Proposed South West

1 : 50

Rev.	Description	Date
1	Extension width increased	09/03/17

SOUTH HOLLAND DISTRICT COUNCIL
Building Consultancy South Holland

CLIENT / ADDRESS: Mr M Tansley, 52 Little London, Spalding	PROJECT: Disabled Adaptation	Date: 12/16/16	Project number: 776 Grant	Scale (@ A3): 1 : 50
	SHEET: Proposed SW Elev	Drawn by: SG	DRAWING NUMBER: 20	REV: 1