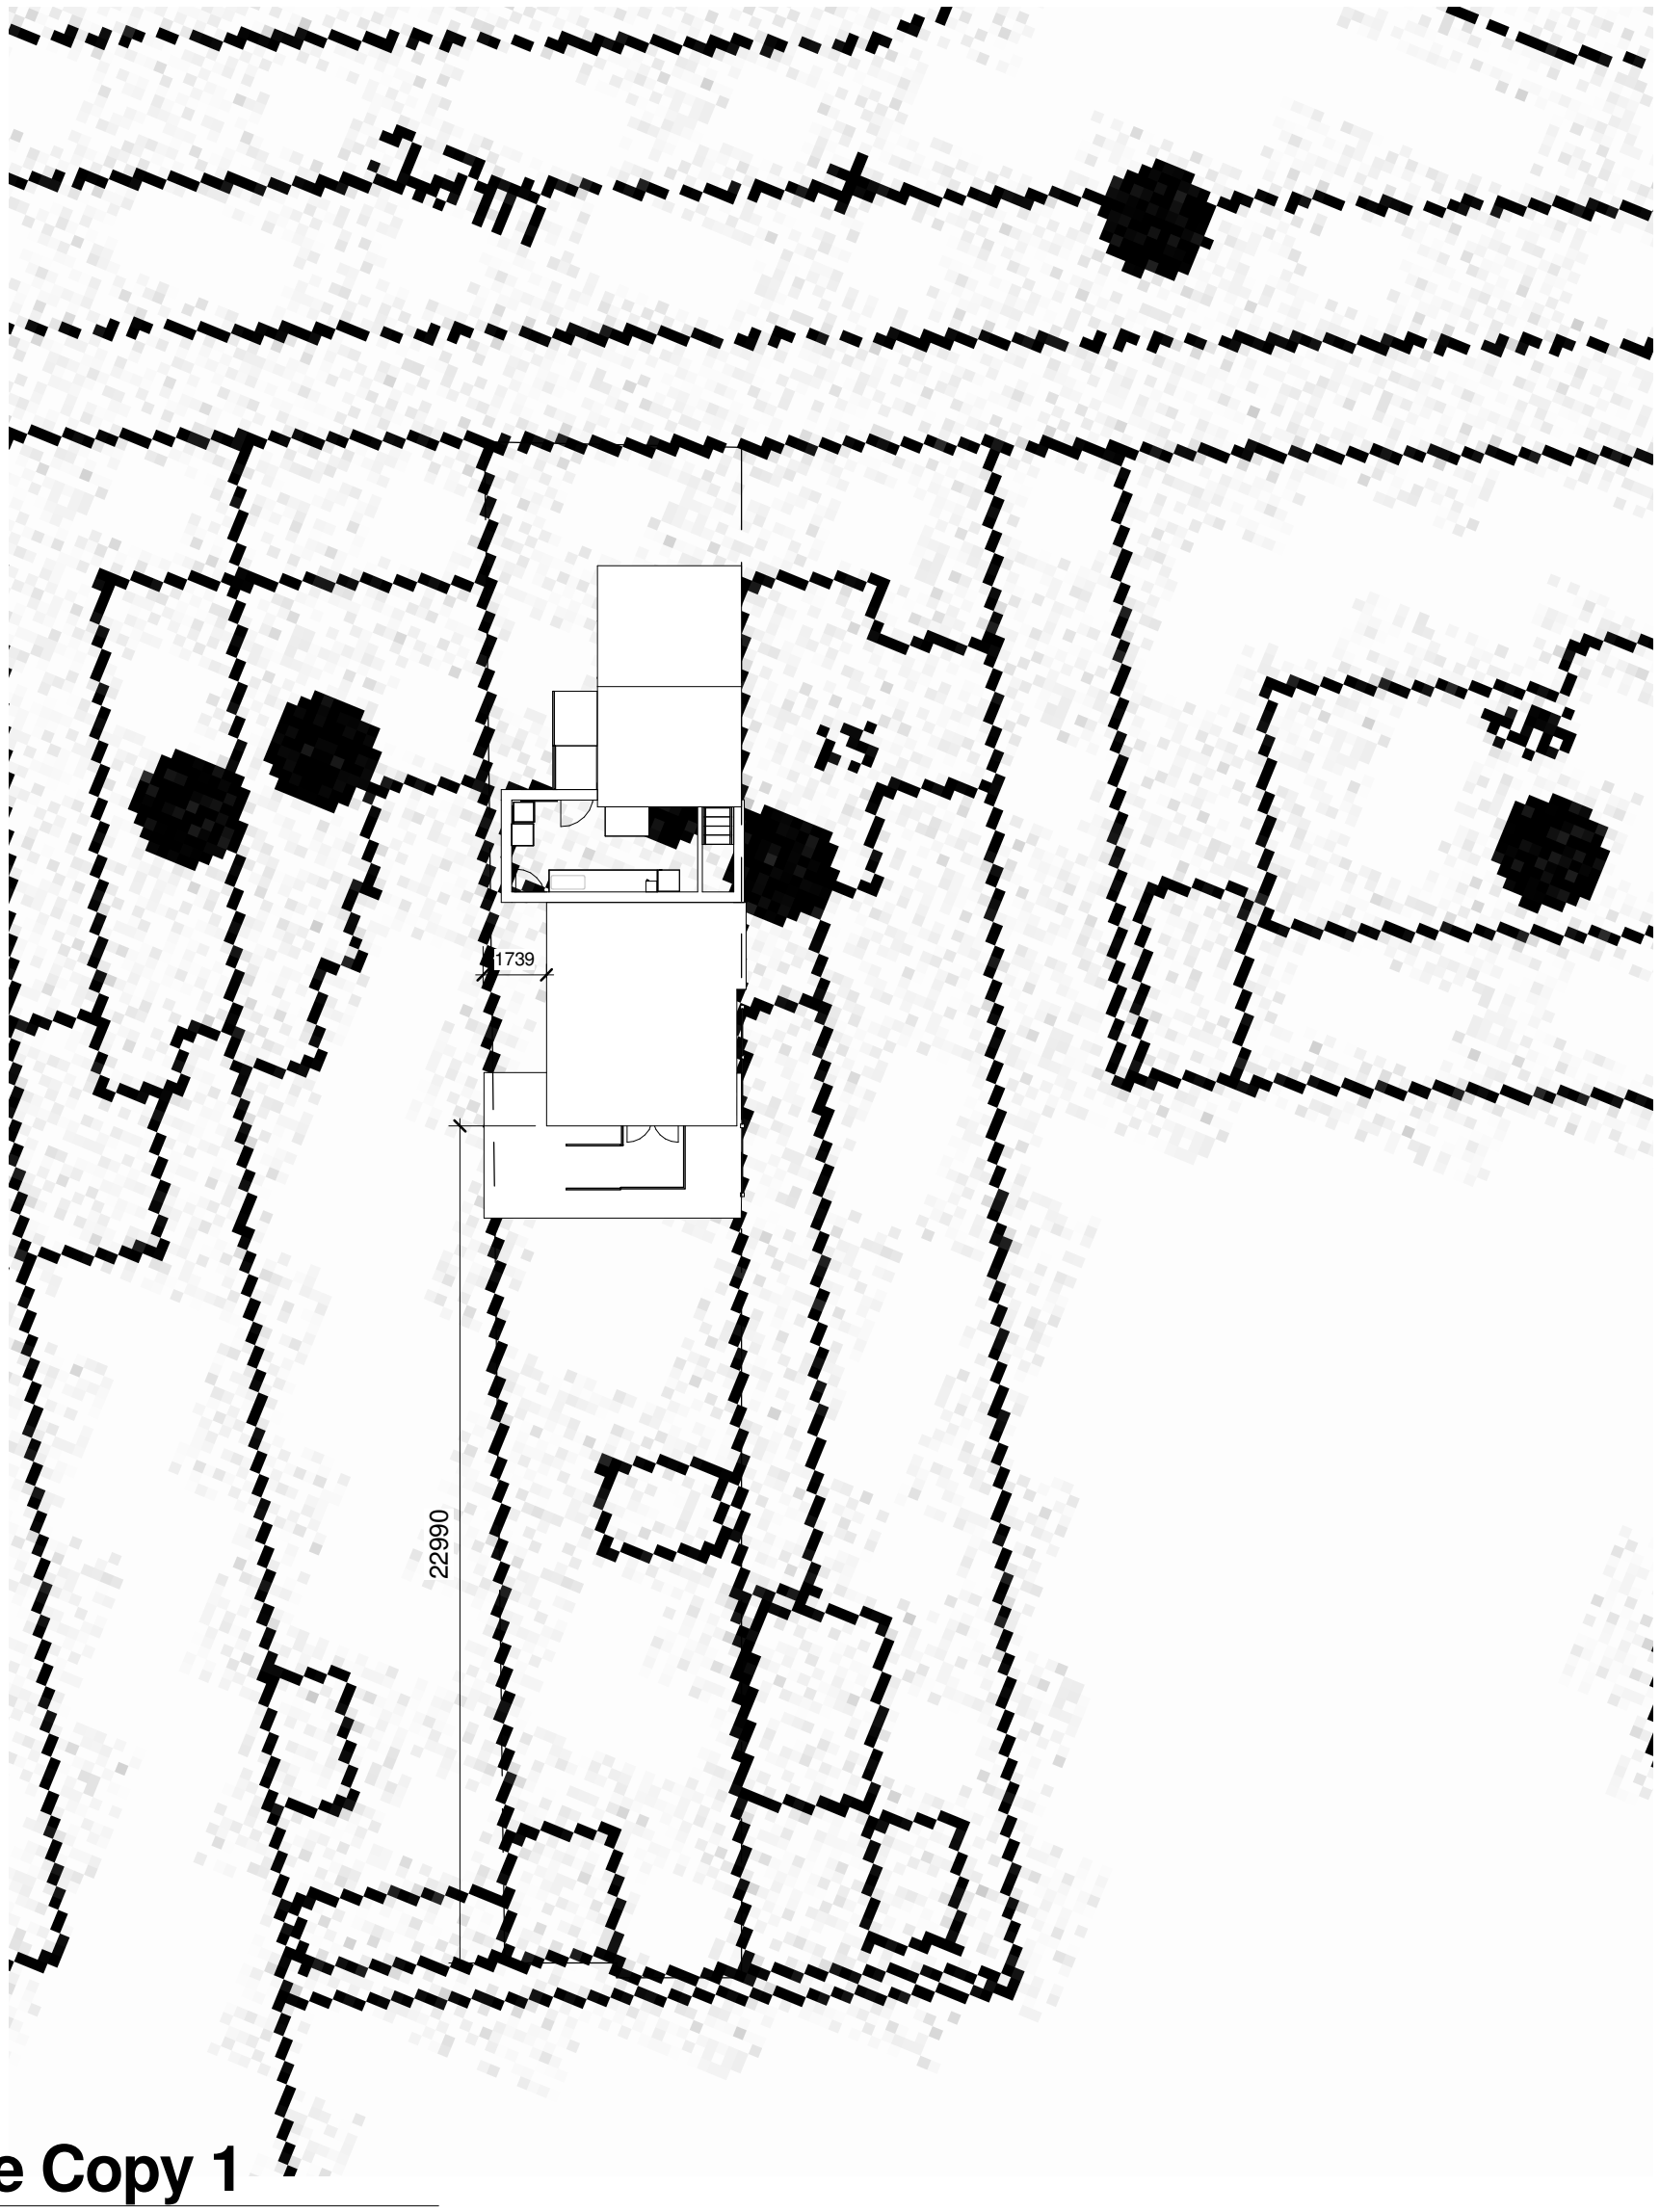


1 Site Copy 1

1 : 200

SOUTH HOLLAND DISTRICT COUNCIL

Building Consultancy South Holland

Rev.	Description	Date

CLIENT Mr M Tansley ADDRESS 52 Little London Spalding	PROJECT Disabled Adaptation	Date 12/04/2017	Project number 776 Grant	Scale (@ A3) 1 : 200
	SHEET Block Plan	Drawn by SG	DRAWING NUMBER 22	REV