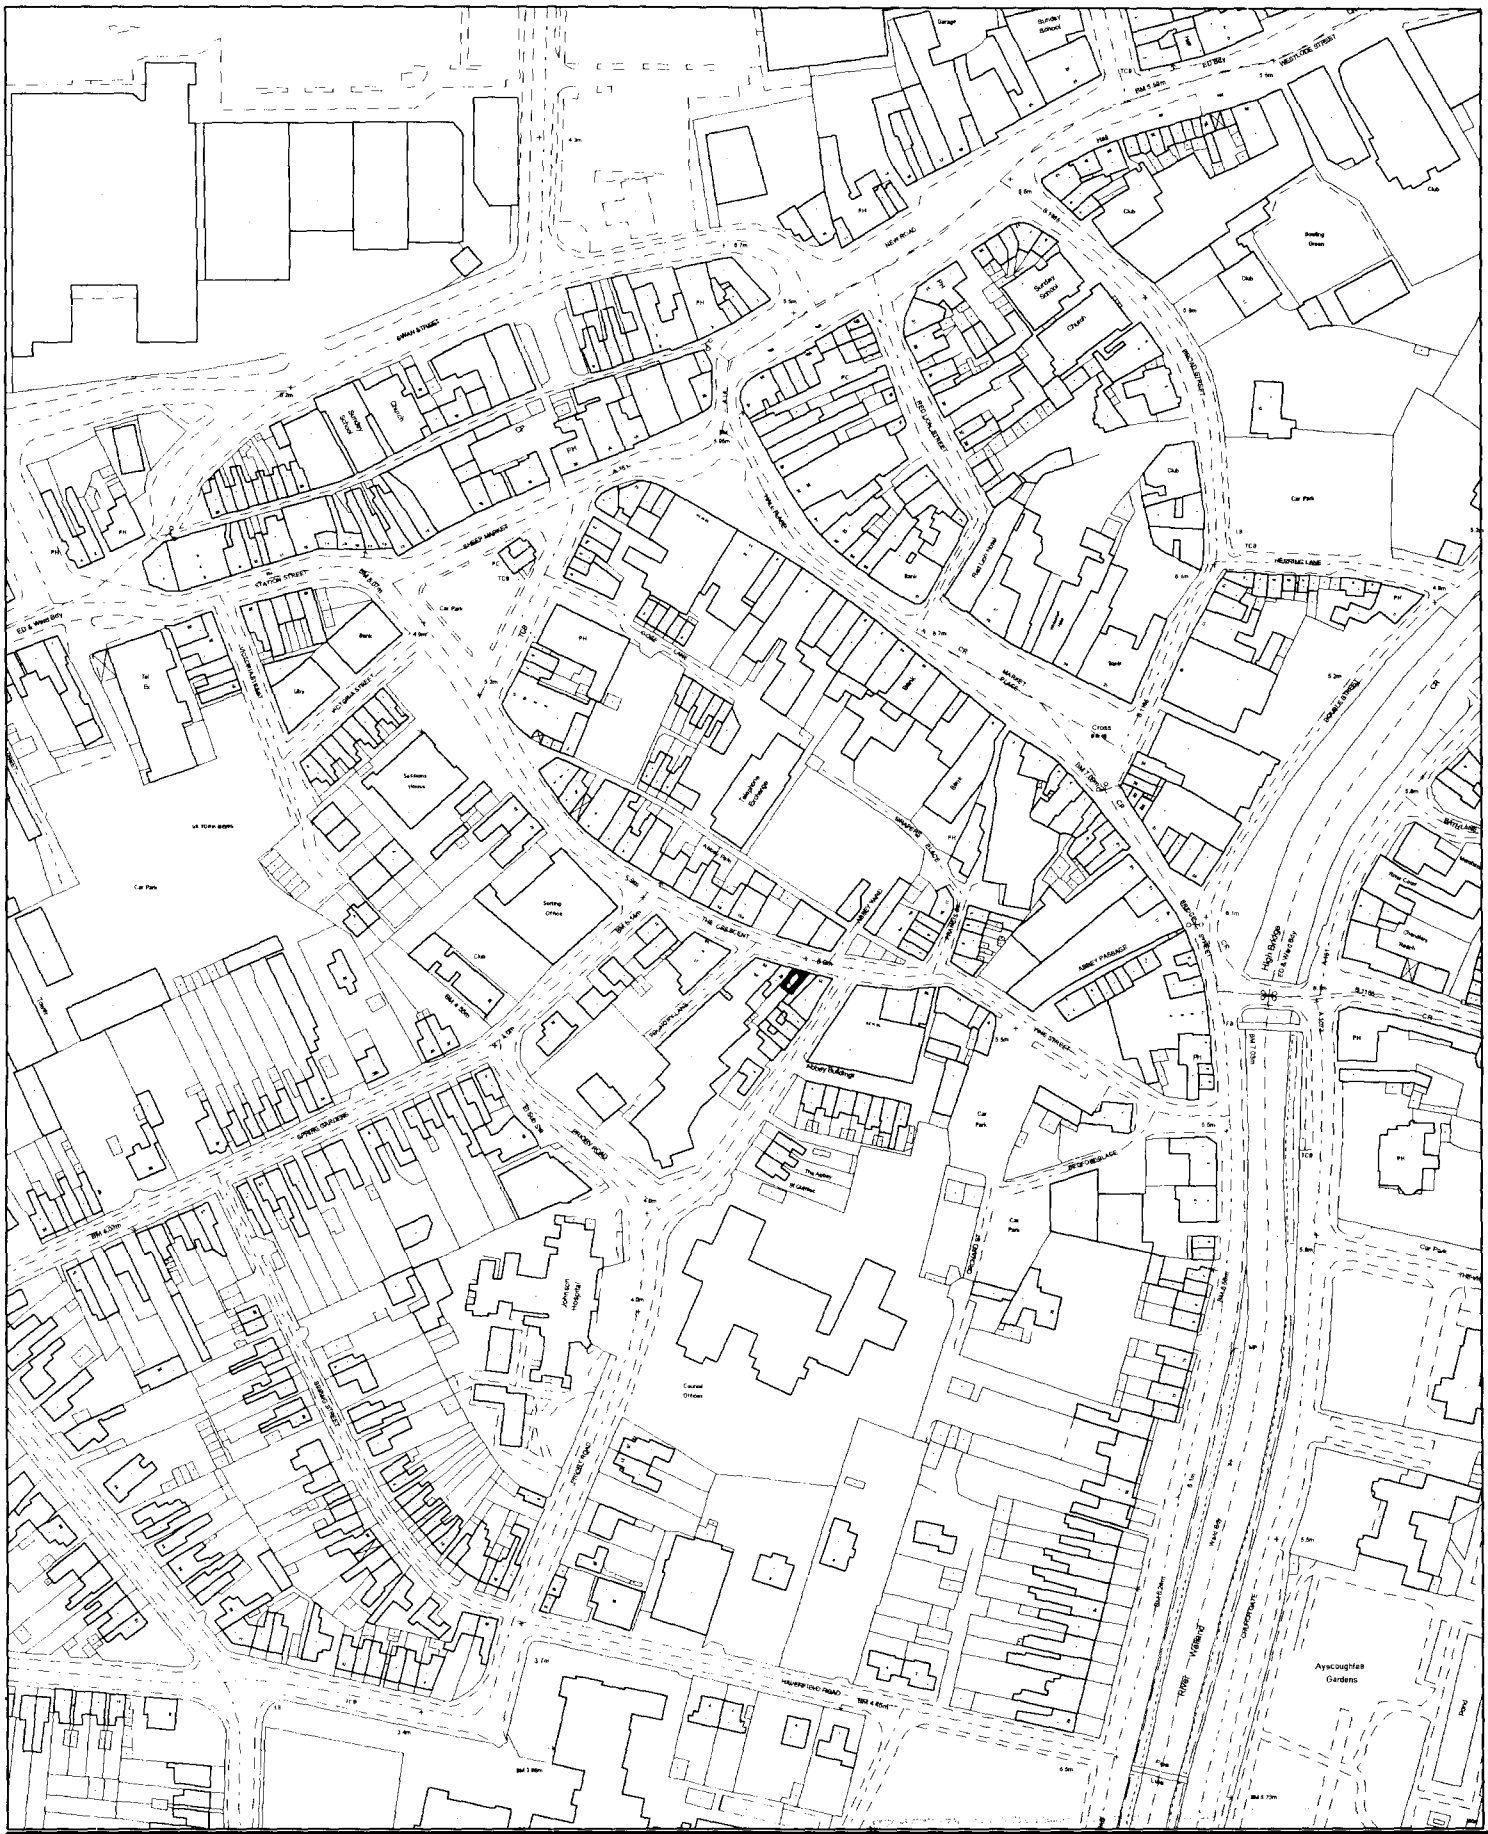


[redacted]

This copy has been produced specifically for the map return scheme purposes only. No further copies may be made.

Scale: 1:2500


29 MAR 2001

Ref: C304/01

This map is reproduced from Ordnance Survey material with permission of Ordnance Survey on behalf of Her Majesty's Stationery Office (c) Crown copyright. Unauthorised reproduction infringes Crown copyright and may lead to prosecution or civil proceedings. South Holland District Council LA079413 2001

Council Offices, Priory Road, Spalding,
Lincolnshire PE11 2XE

THE
CLOSEST
SPACING

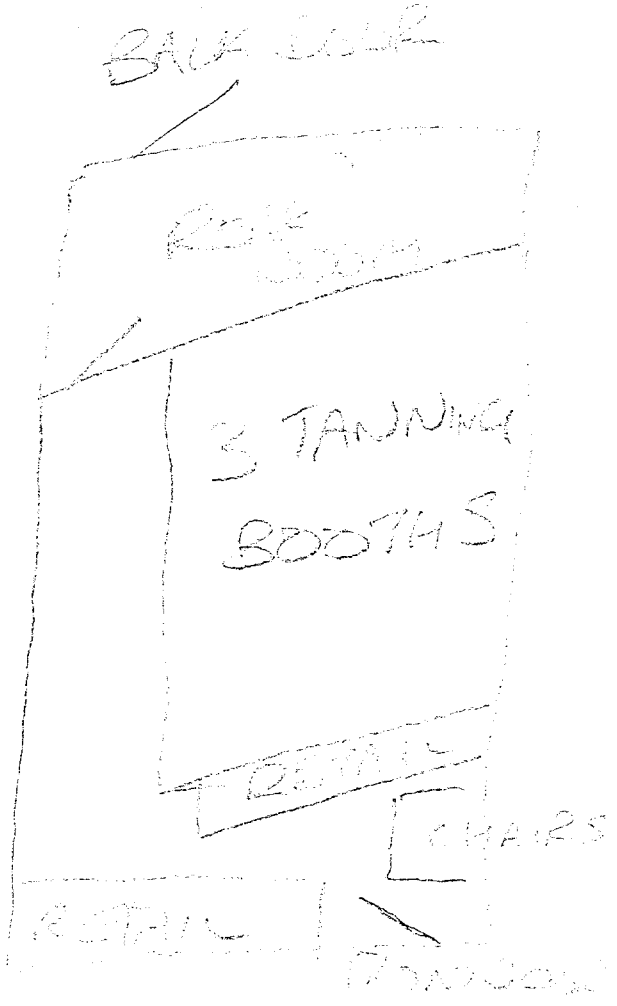

GROUND
FLOOR
FINISHES
ONLY

DETE
25 MAR 2001
Ref: