




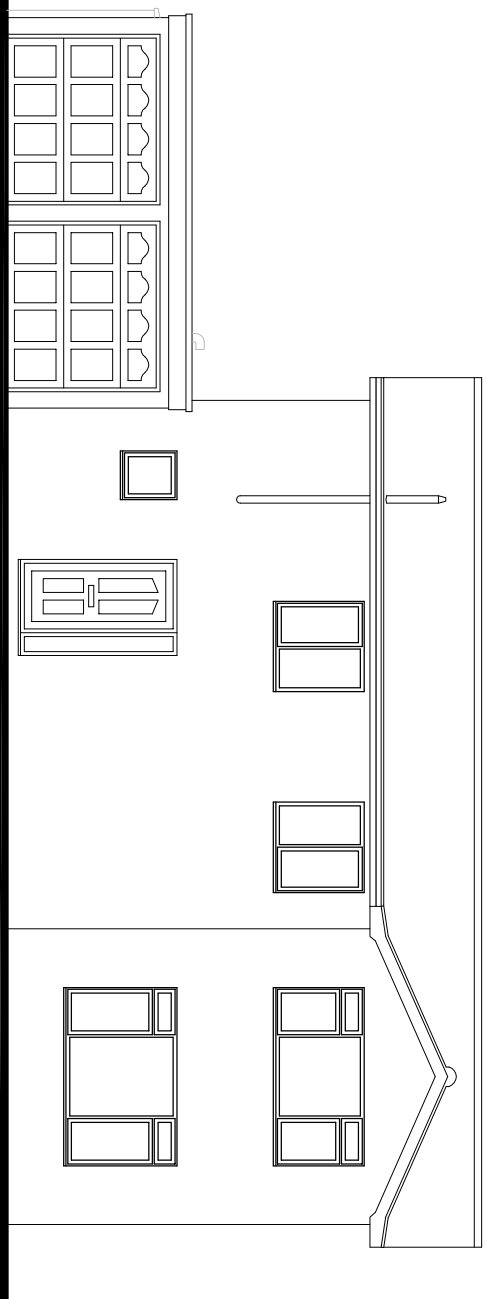


North-West Elevation

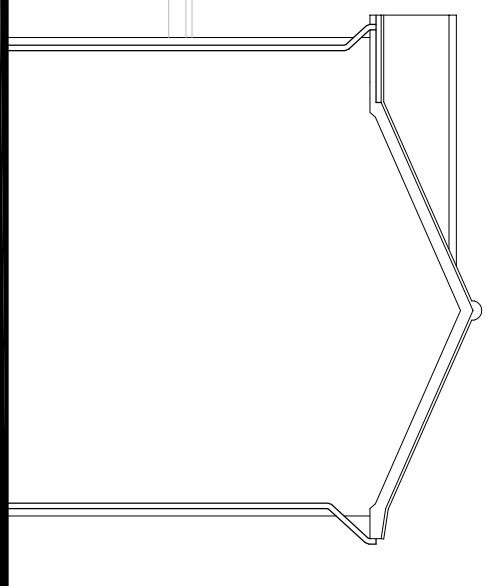



South-West Elevation

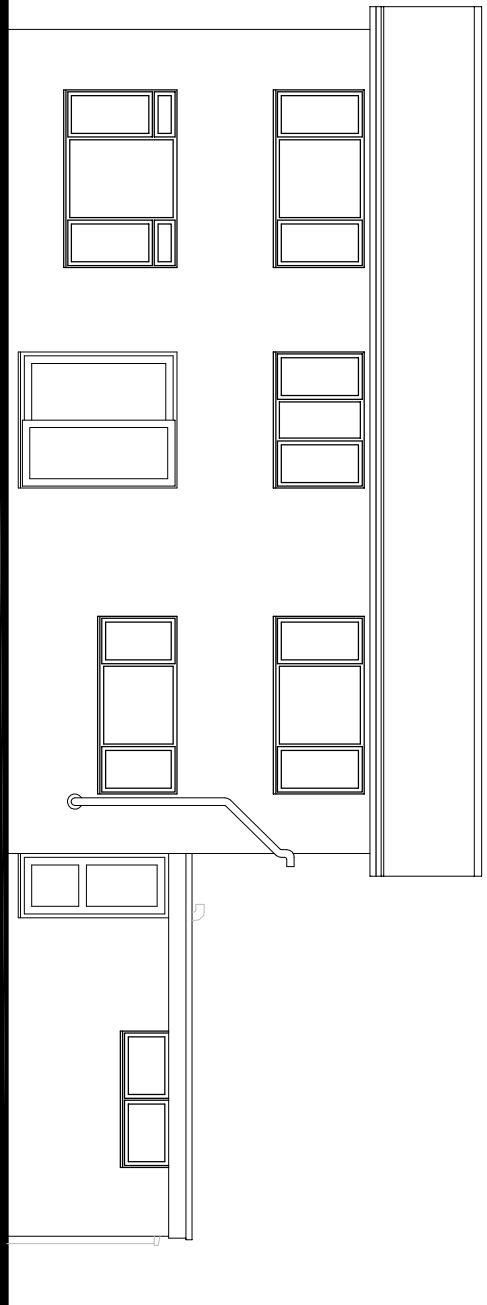


South-East Elevation

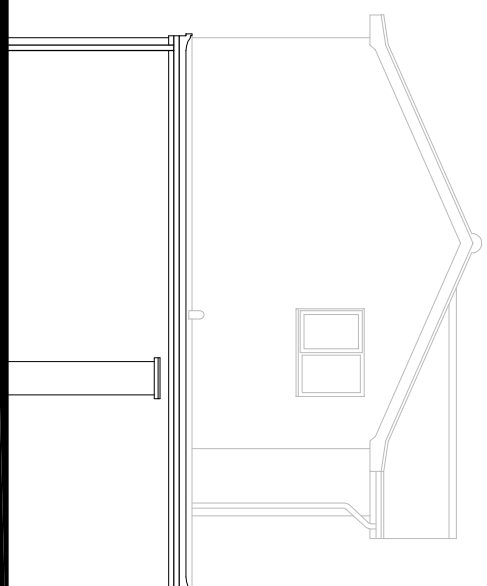


North-East Elevation

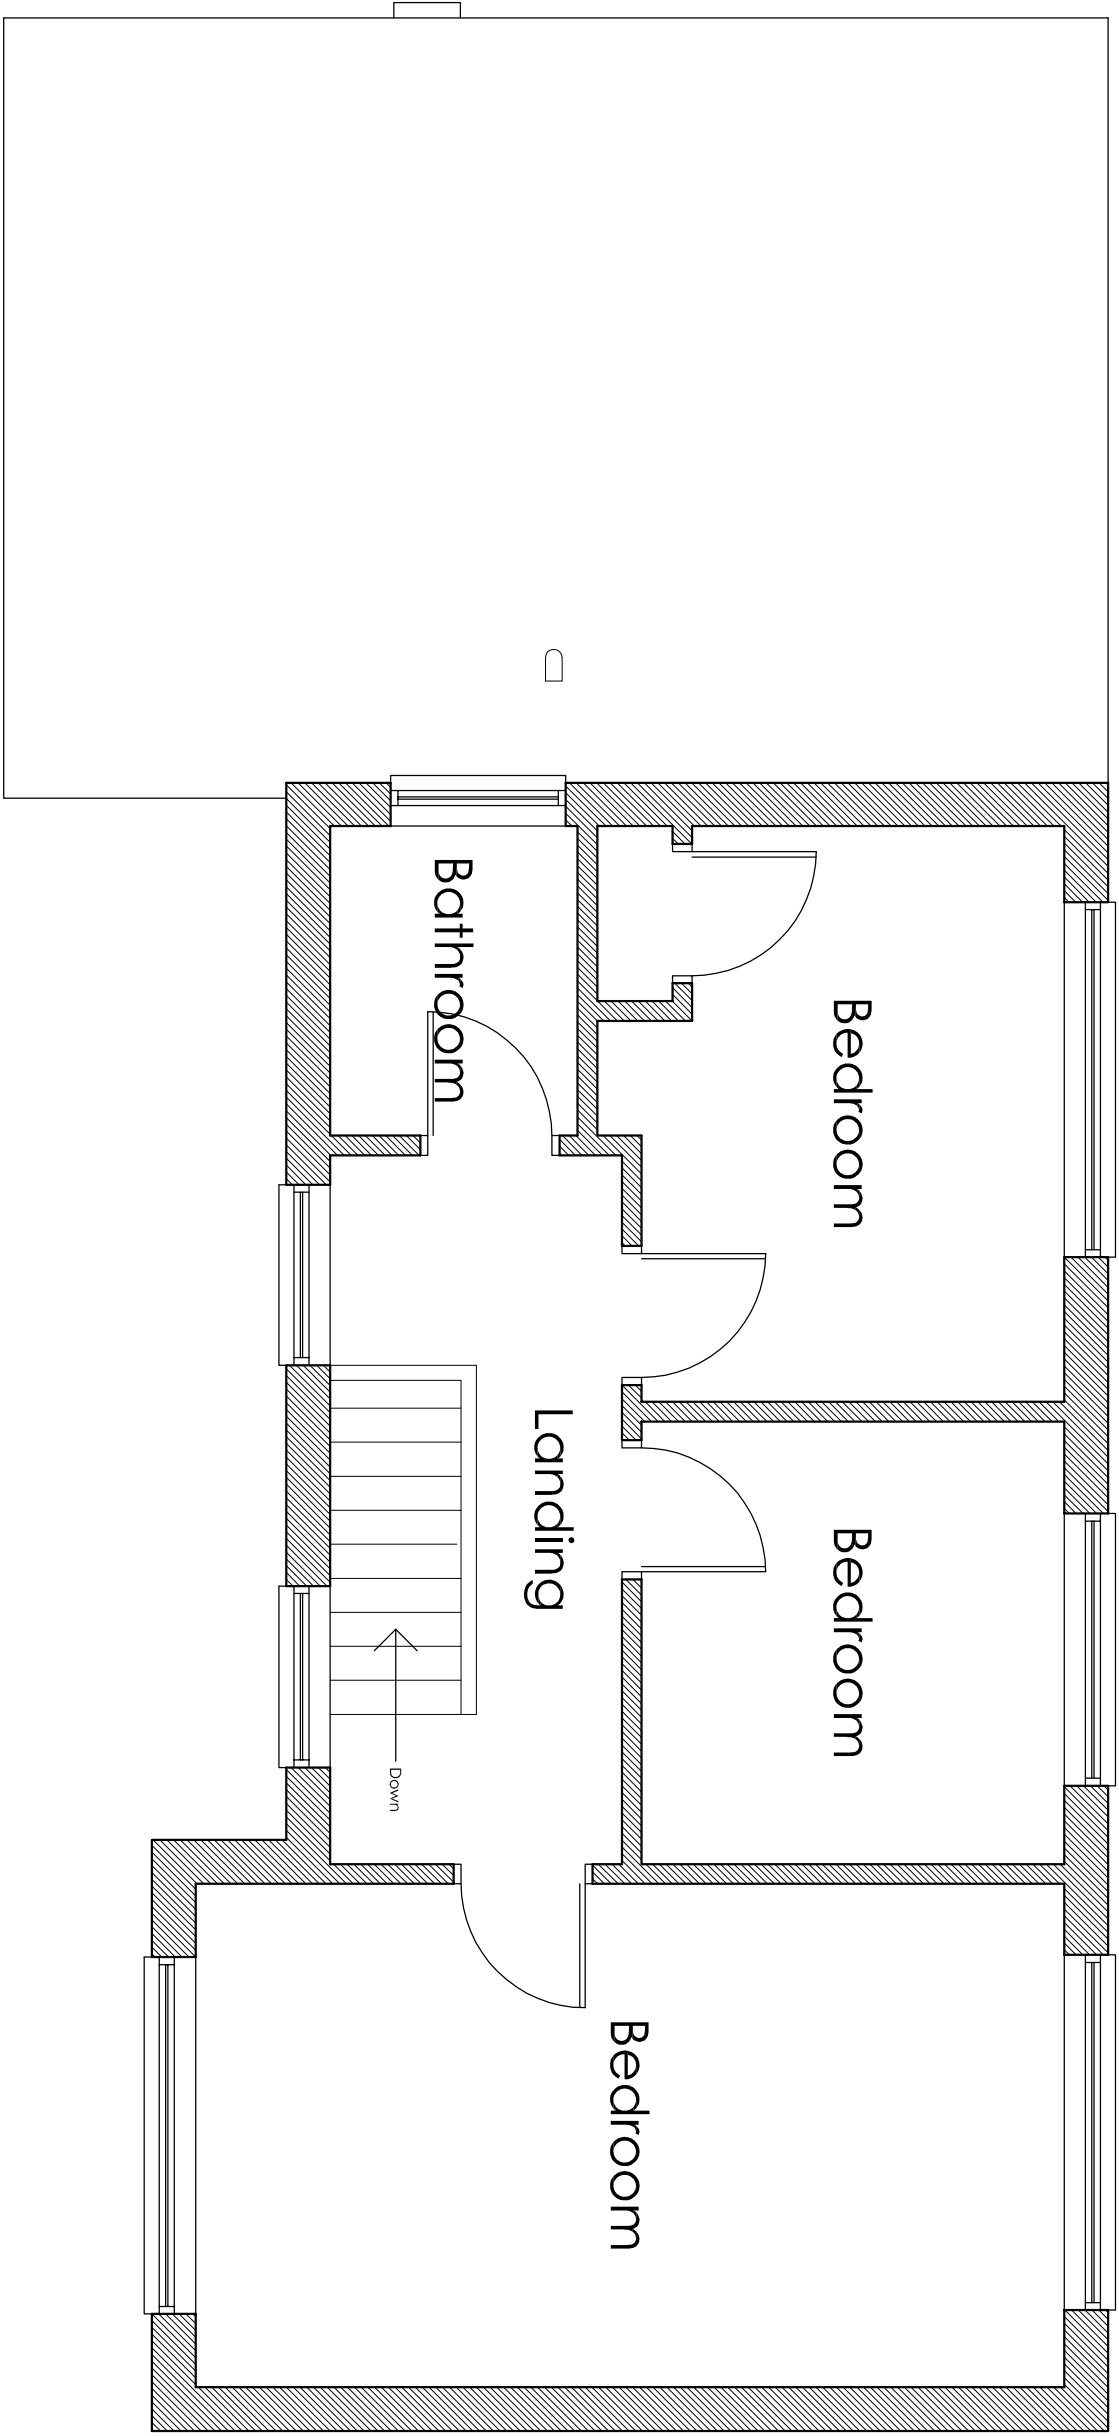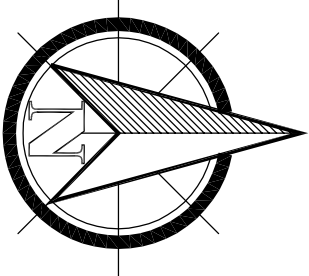


First Floor Plan 1:50

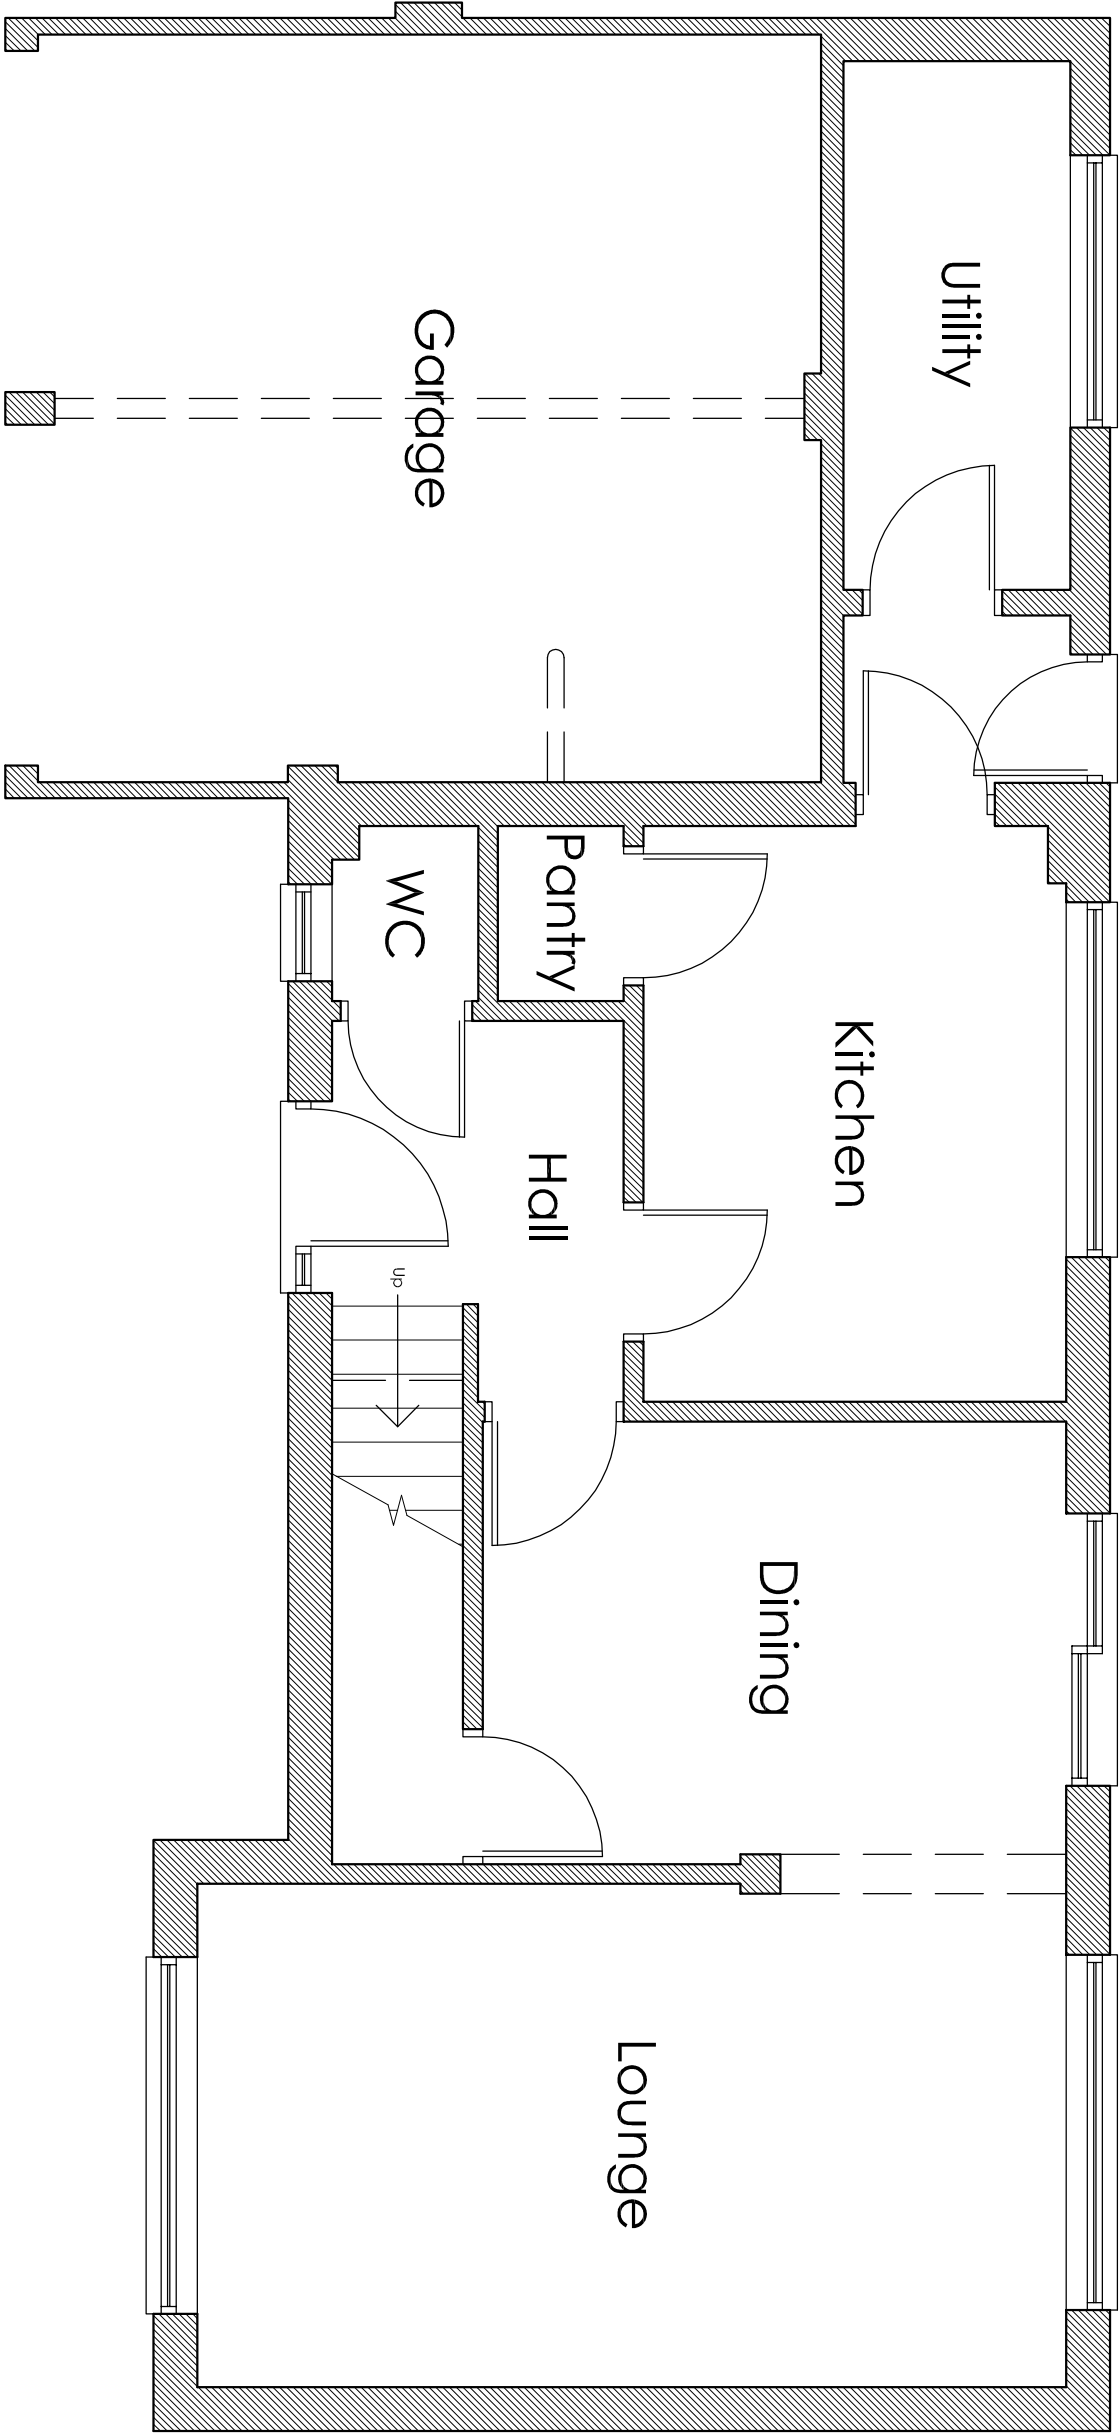

Ground Floor Plan 1:50

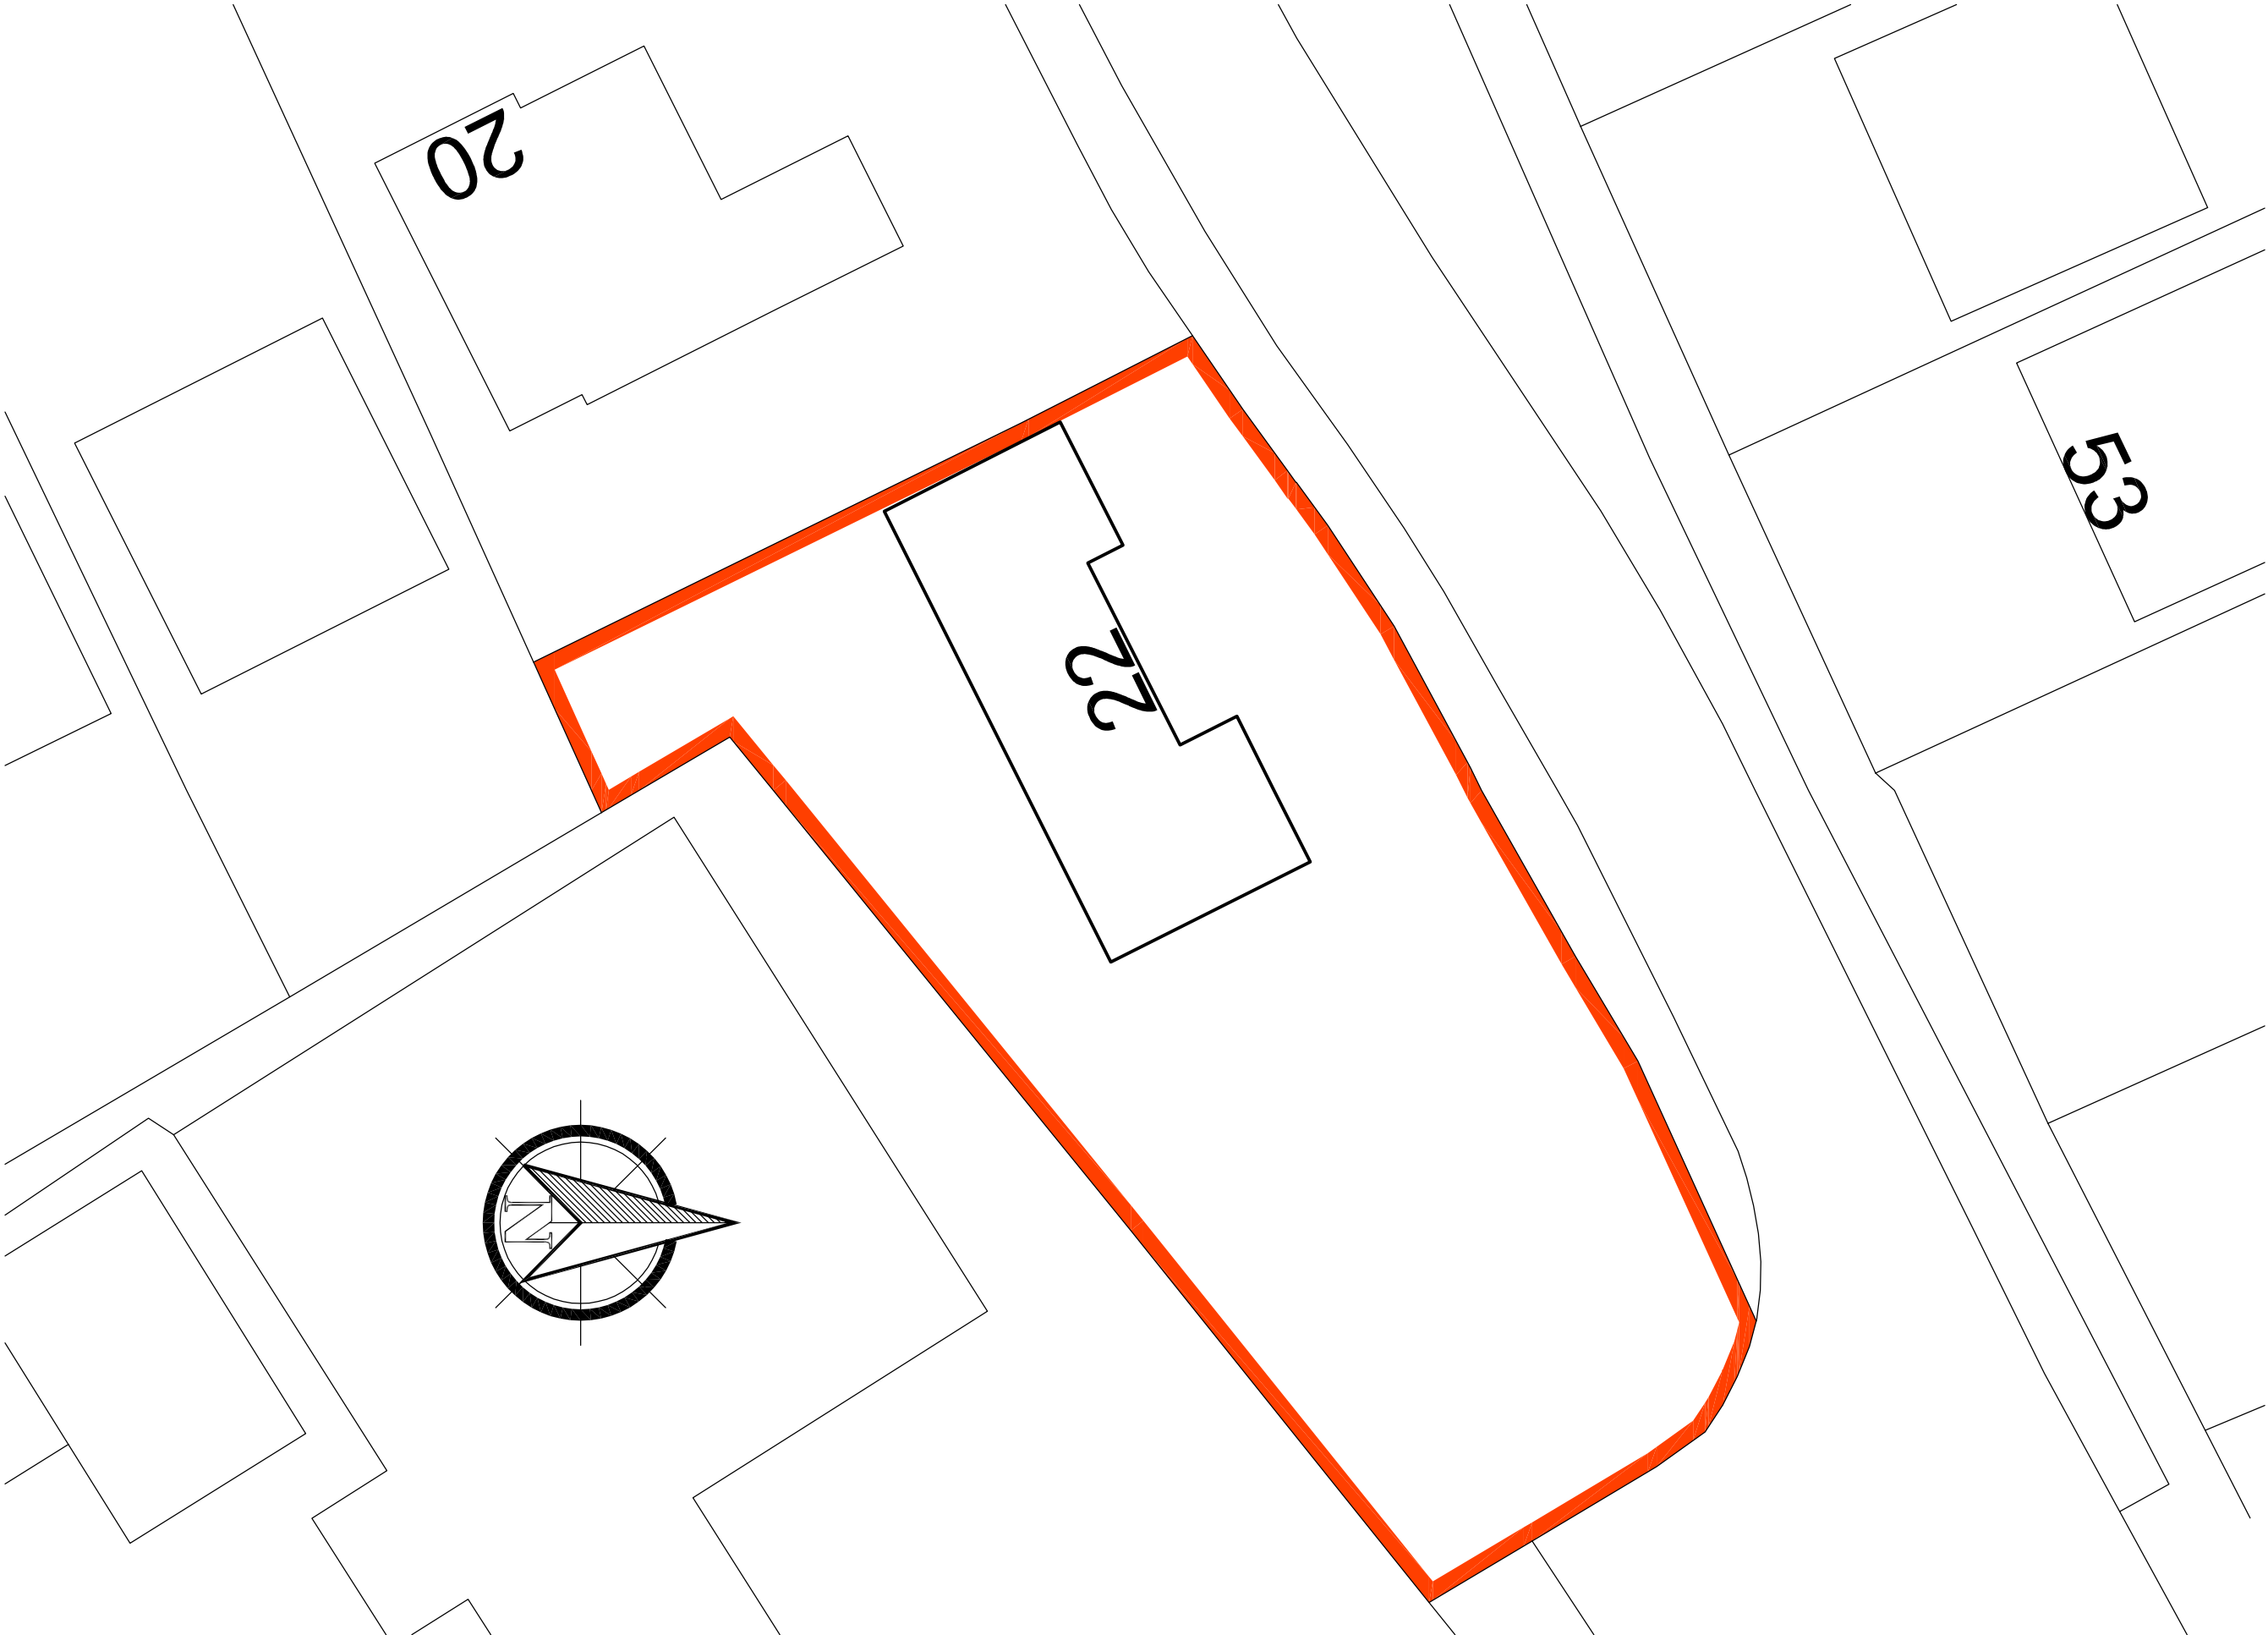

Site Plan 1:200

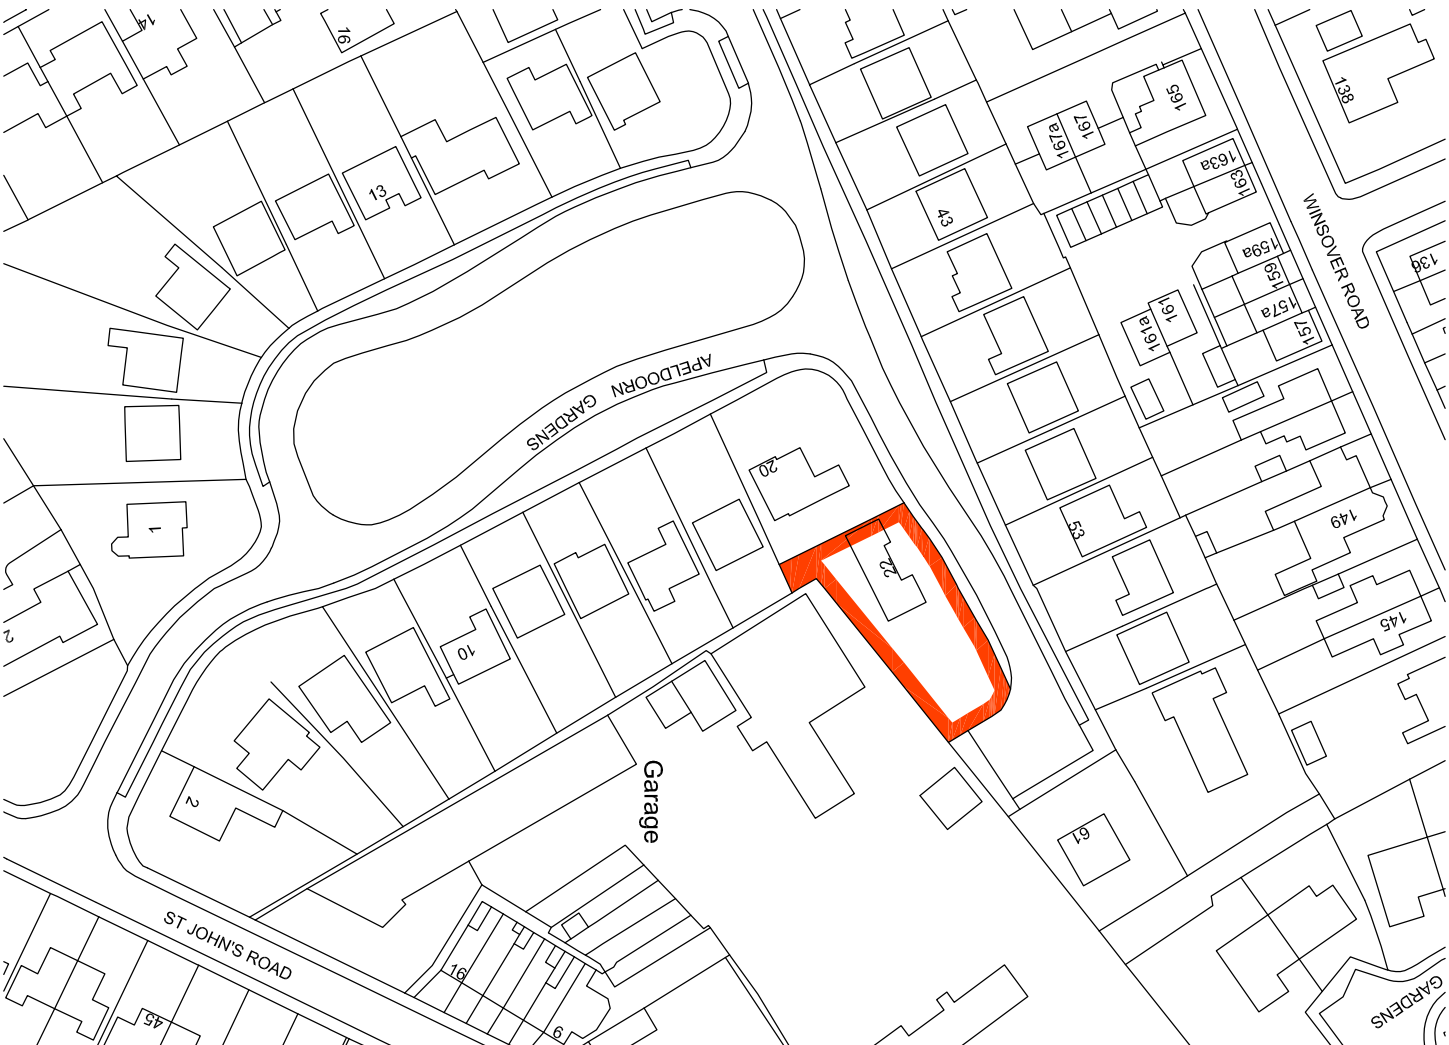

Location Plan 1:1250