



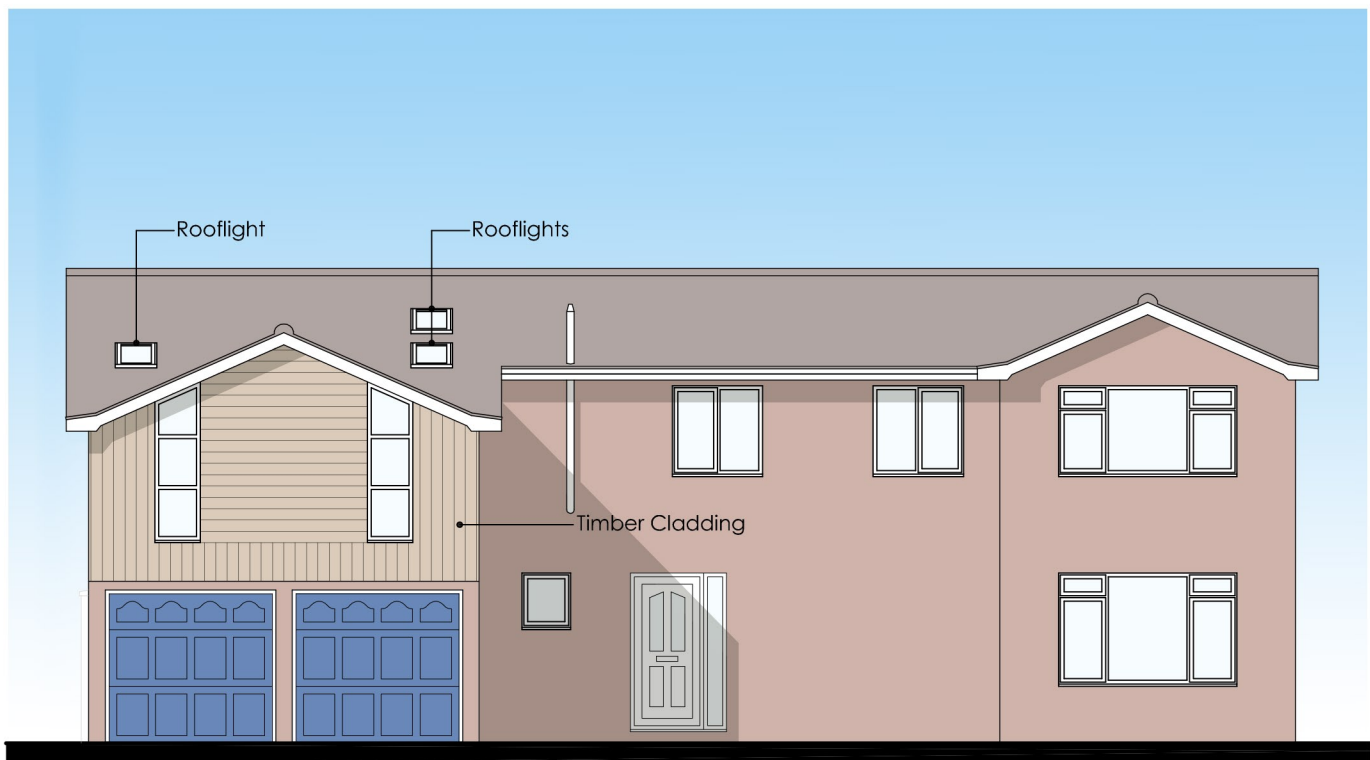


North-West Elevation

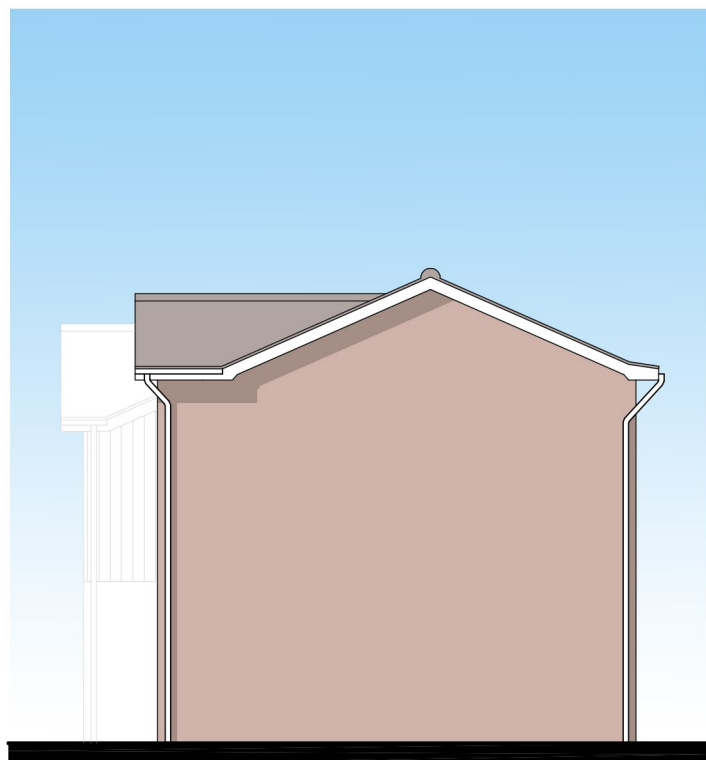



South-West Elevation




South-East Elevation

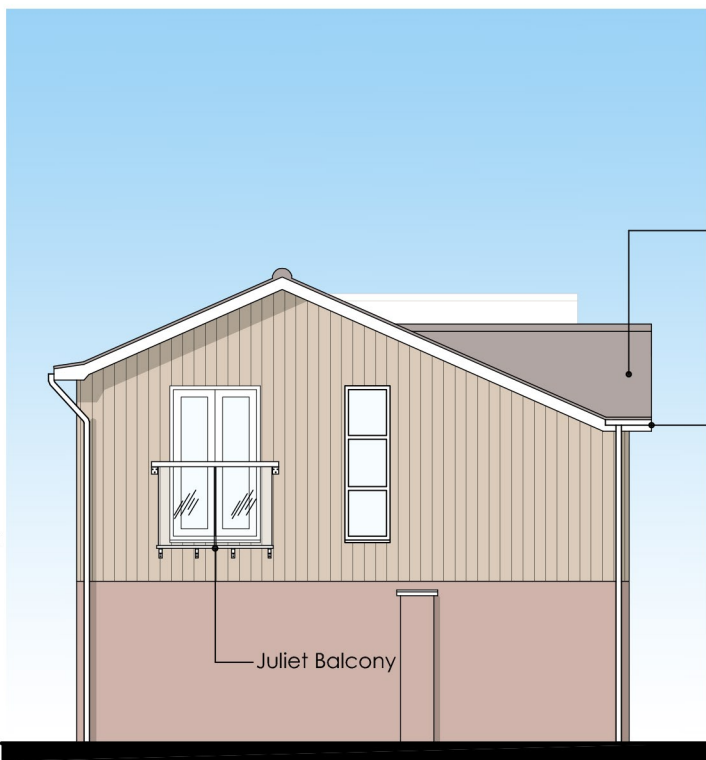


North-East Elevation

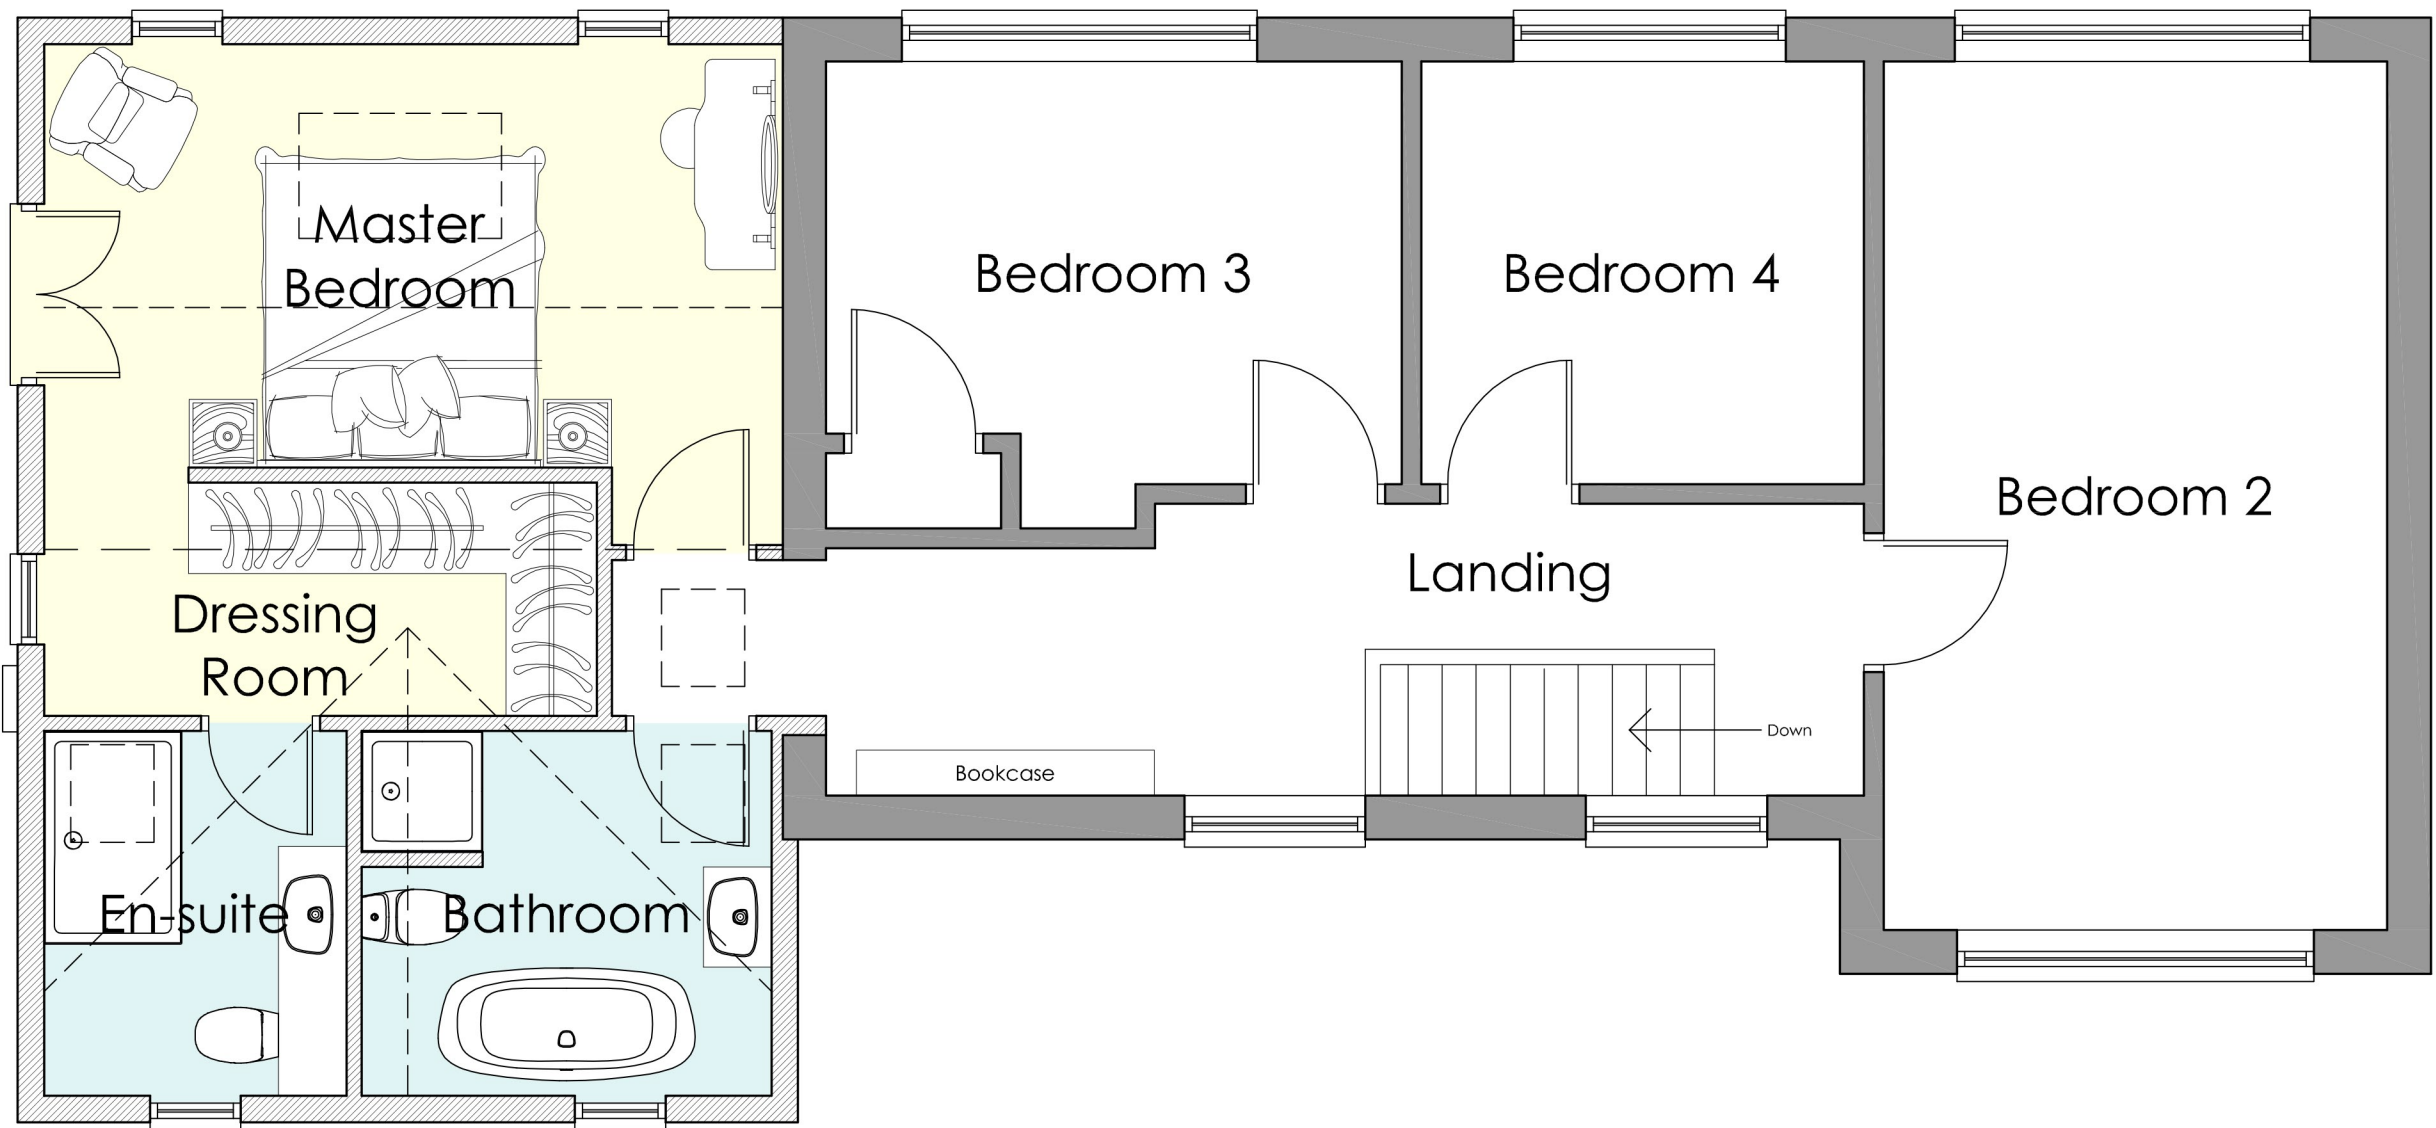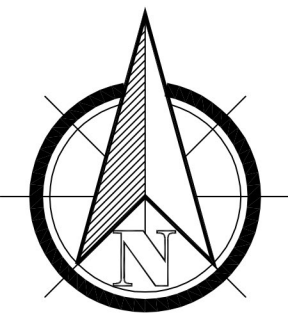


First Floor Plan

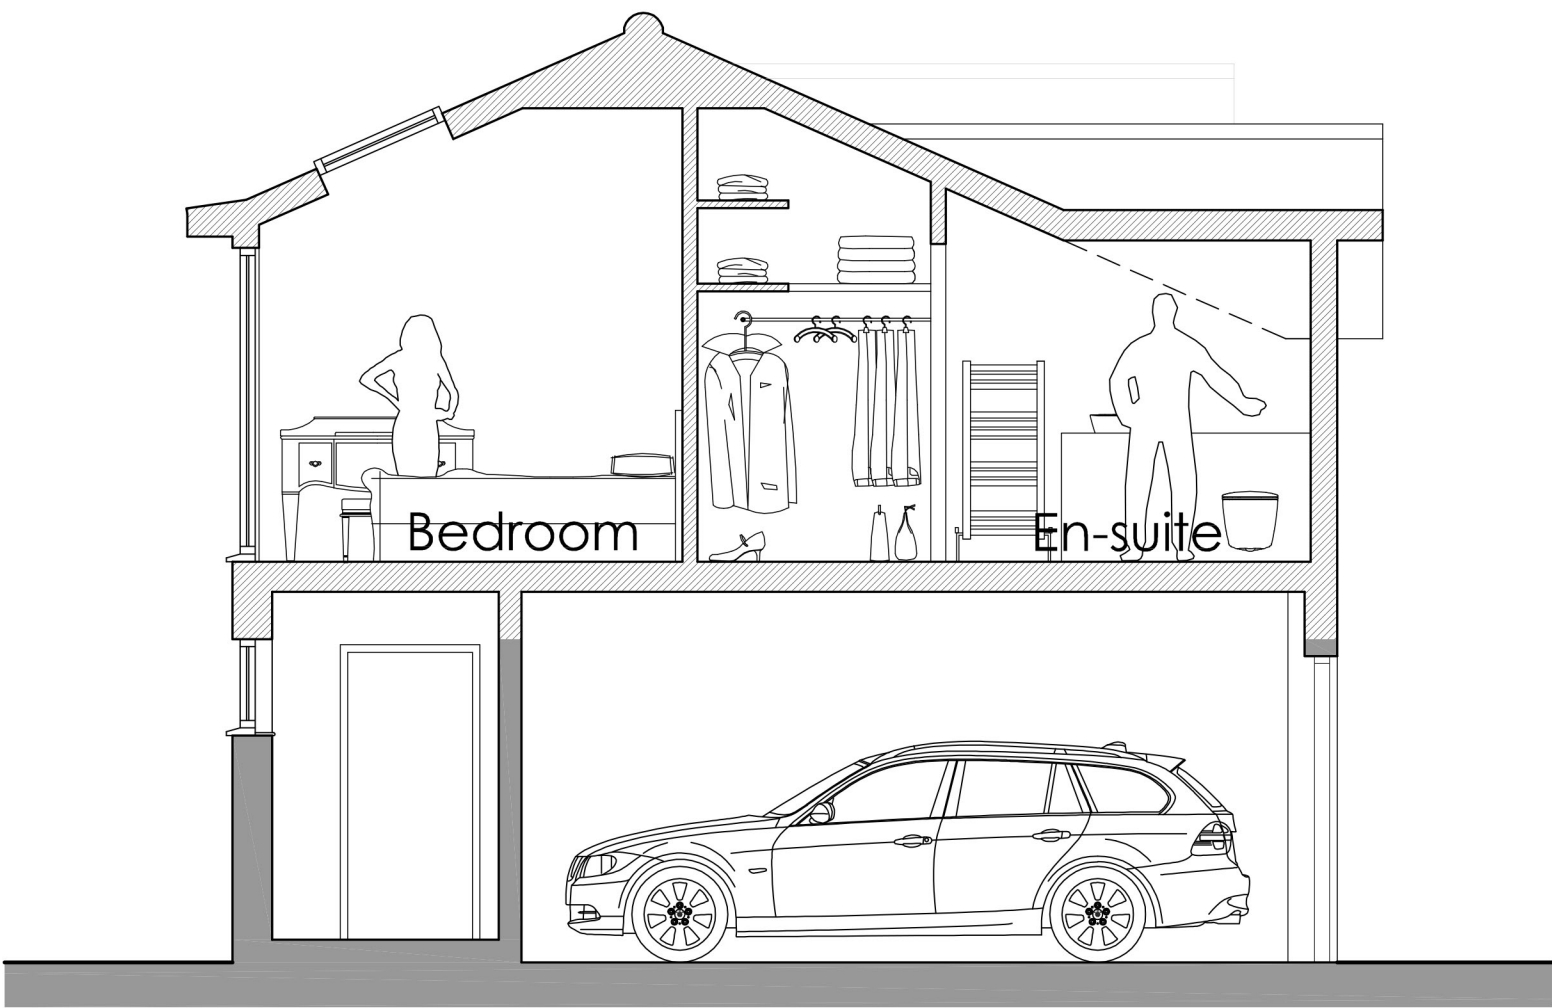


Indicative Section 1:50

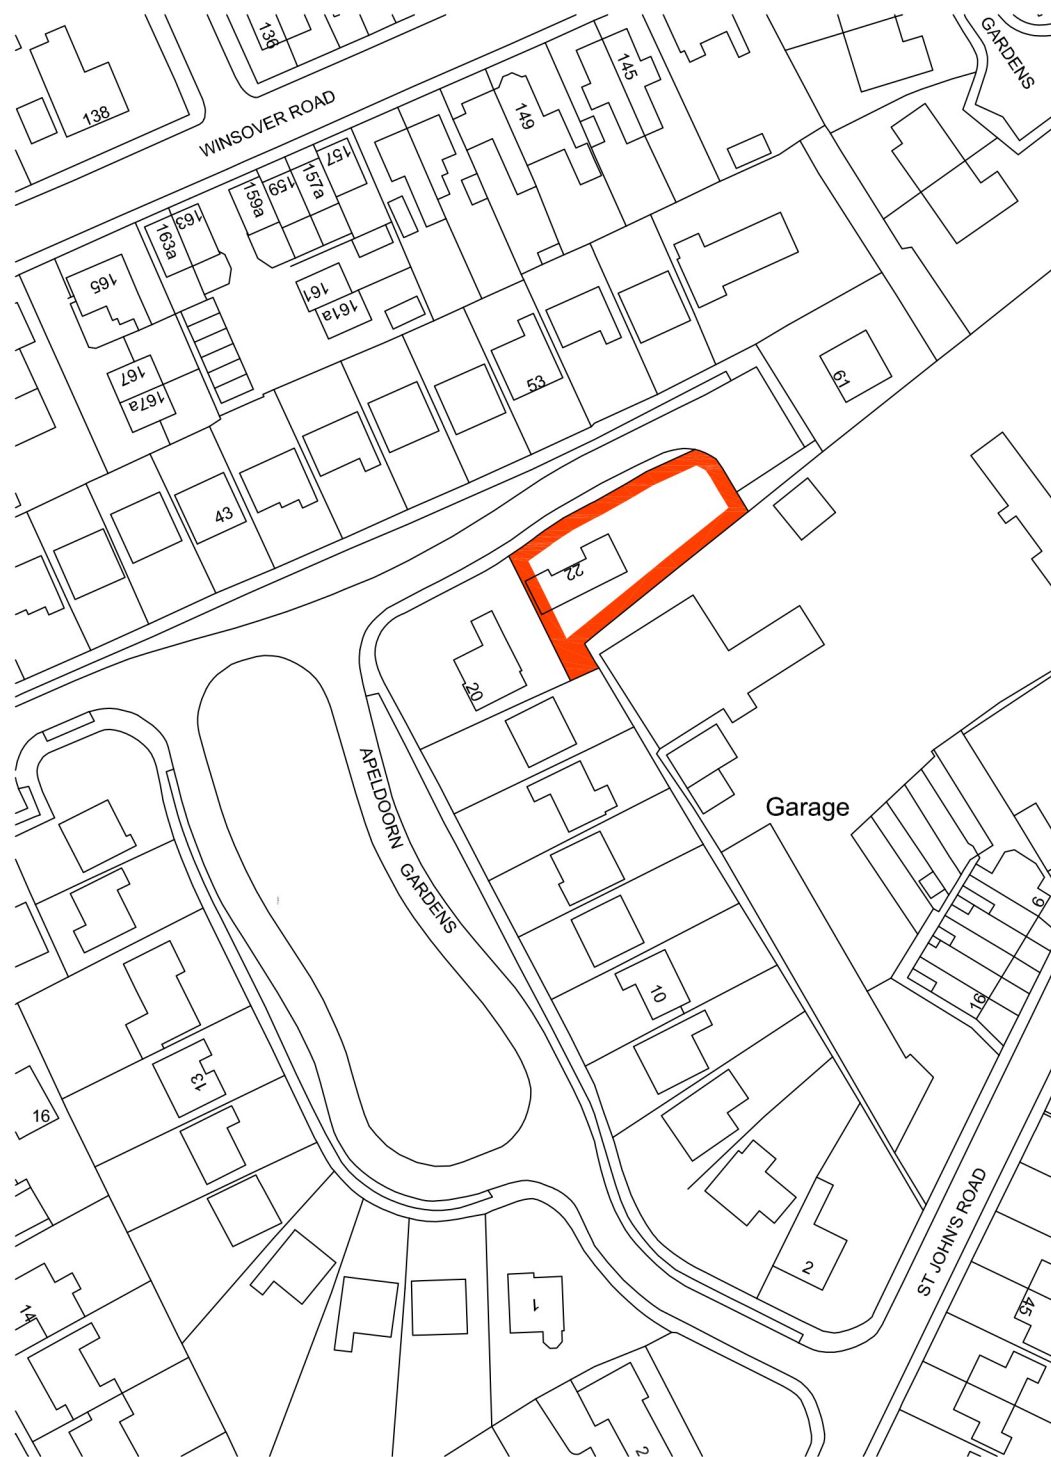

Location Plan 1:1250

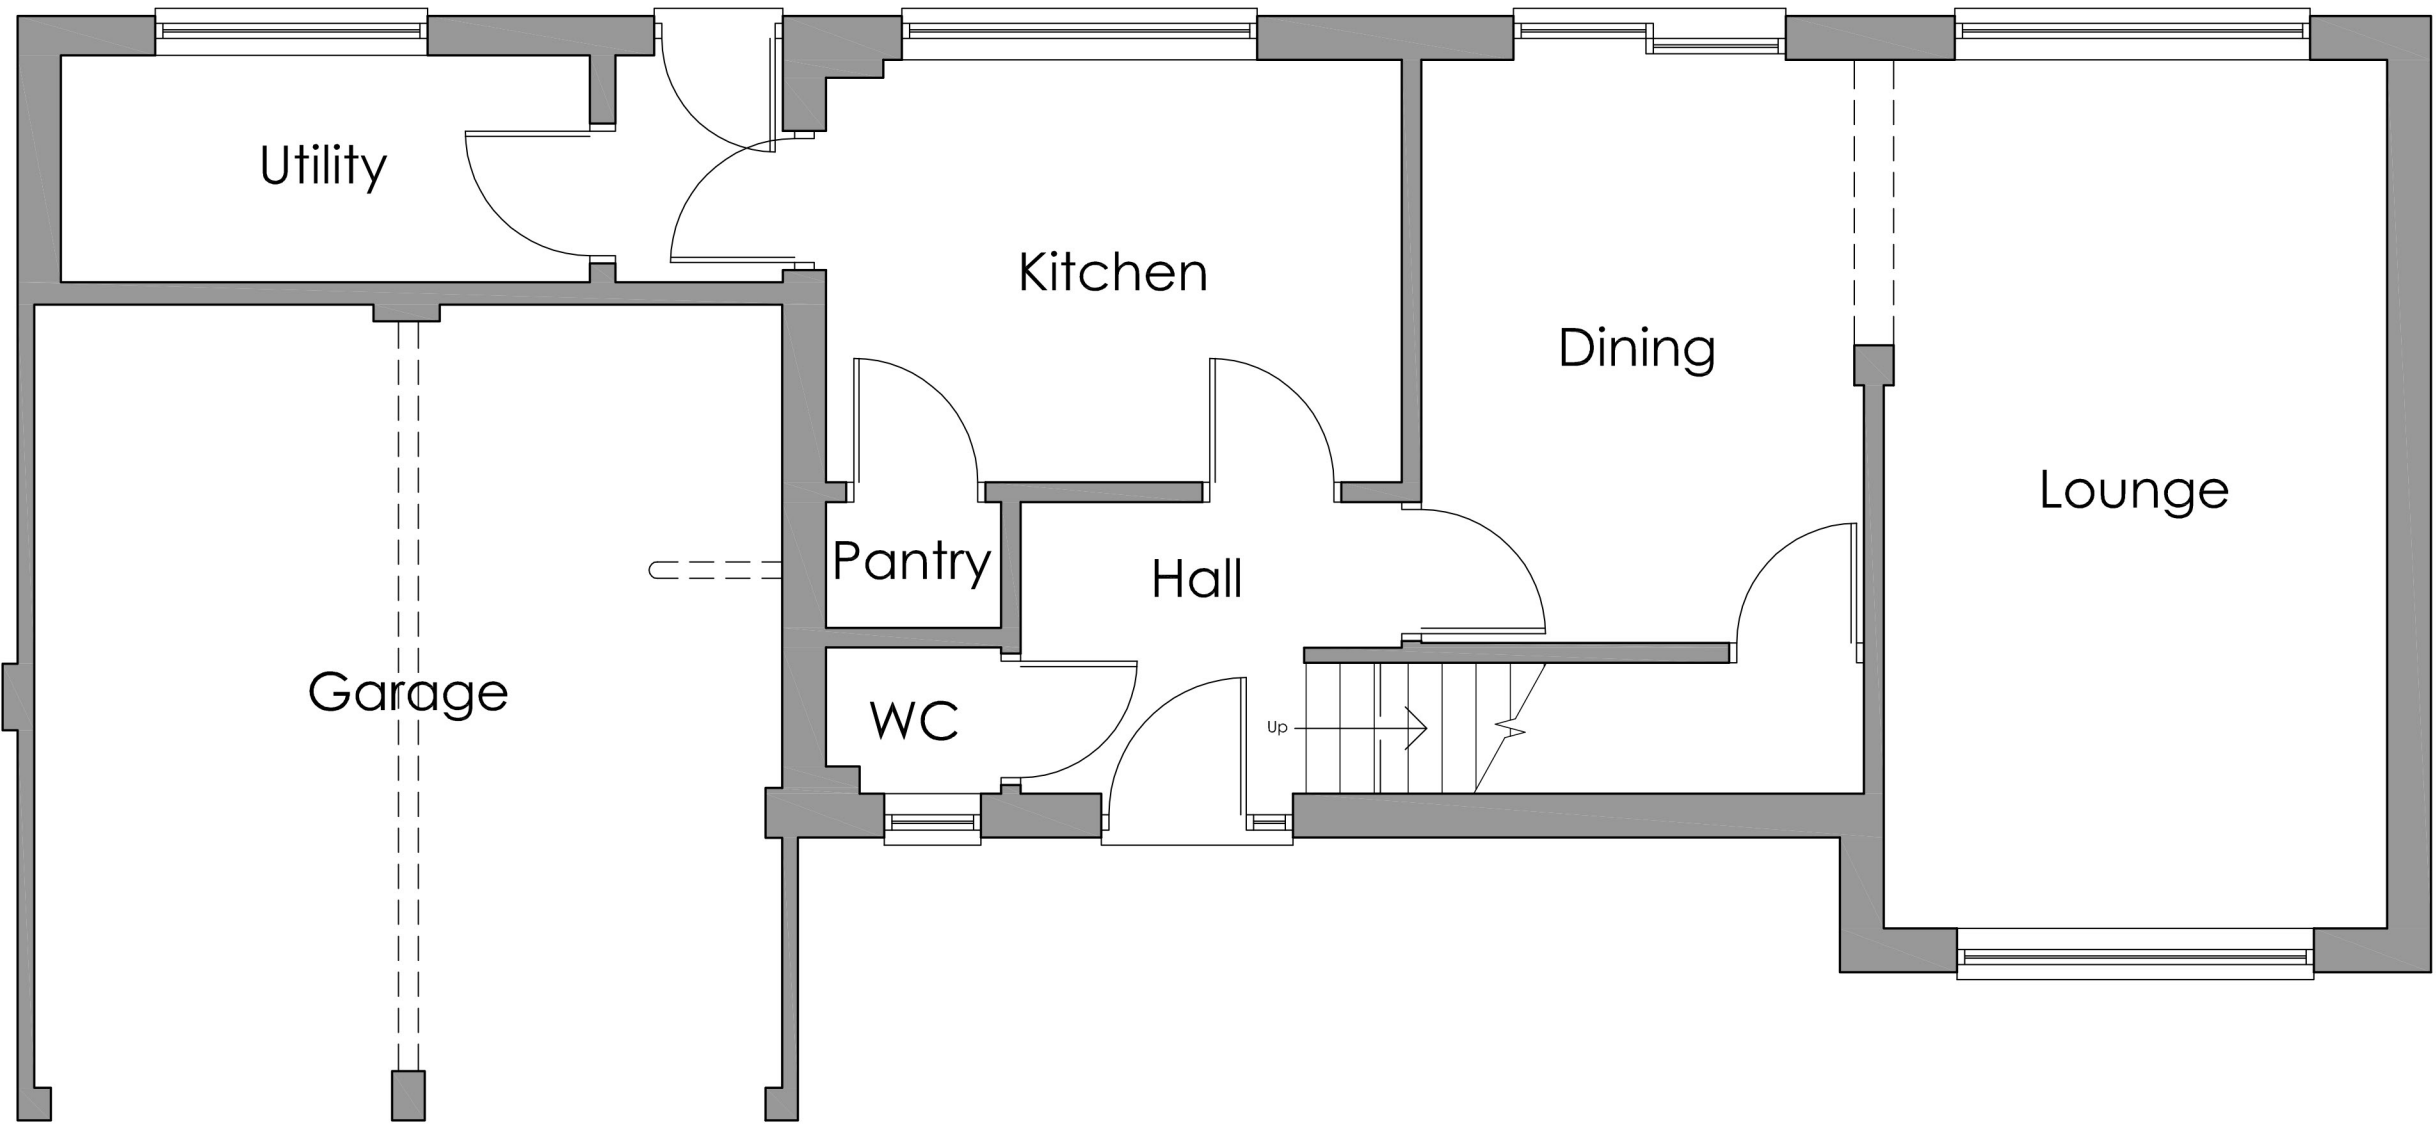

Ground Floor Plan

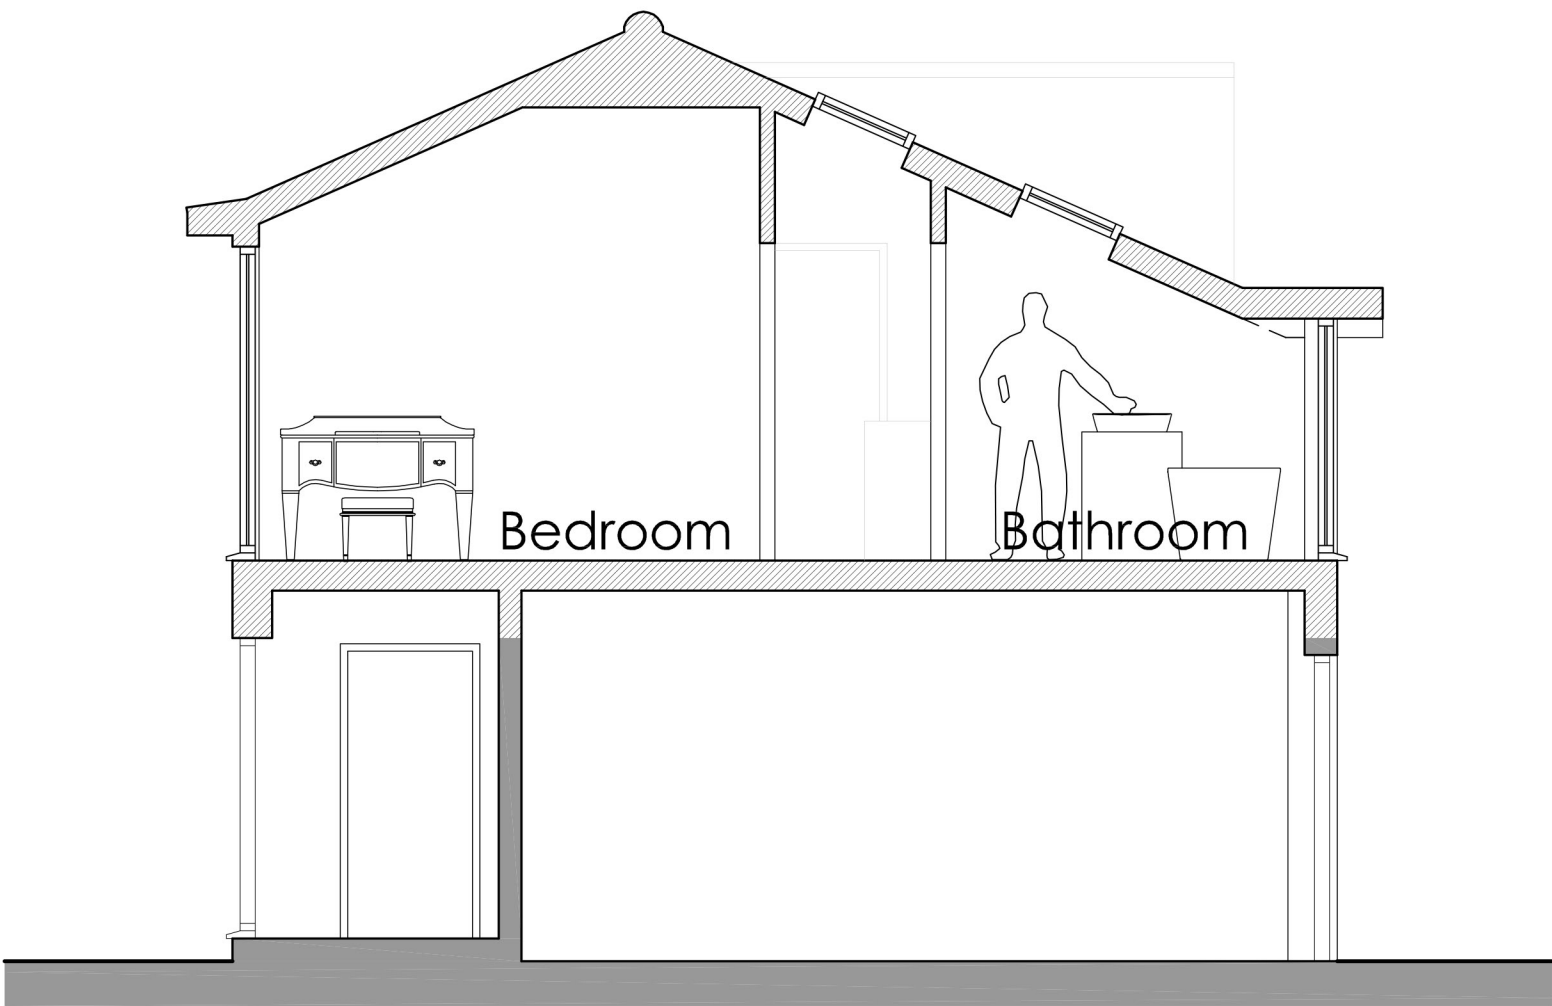

Indicative Section 1:50

REVISION	DATE	DRAWN	DESCRIPTION
CLIENT	Mr and Mrs Adams		
PROJECT	Alterations & Extensions to 22 Apledoom Gardens, Spalding		
DRAWING	Proposed Floor Plans, Elevations, Section & Location Plan		

SCALE	1:50, 1:100, 1:1250 @ A1	DRAWN	JMG	DATE	12.04.2016
-------	-----------------------------	-------	-----	------	------------