

SIDE ELEVATION | REAR ELEVATION | SIDE ELEVATION

EXISTING ELEVATIONS

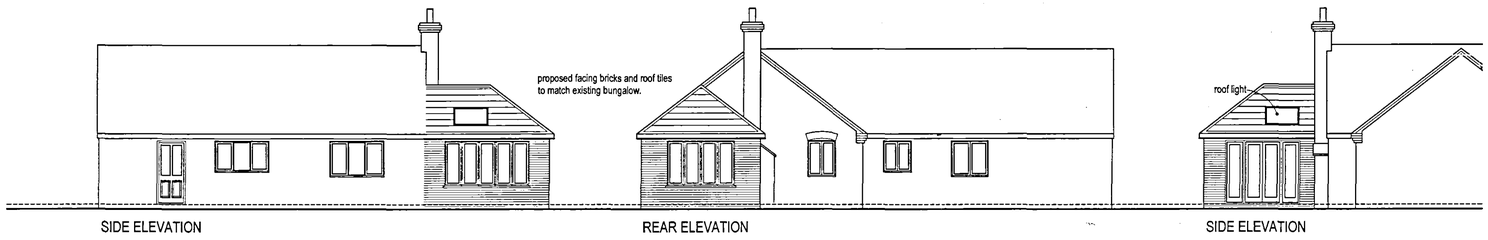

SIDE ELEVATION | REAR ELEVATION | SIDE ELEVATION

PROPOSED ELEVATIONS

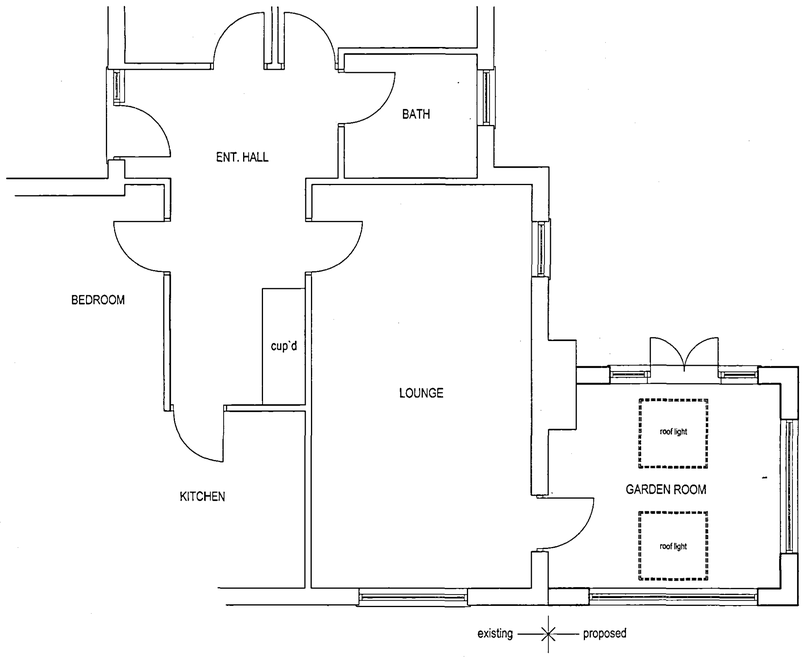

FLOOR LAYOUT - AS PROPOSED



LOCATION PLAN
1:1250

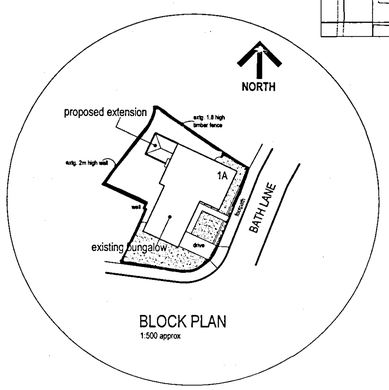

BLOCK PLAN
1:500 approx

PROJECT

PROPOSED EXTENSION TO EXISTING BUNGALOW AT 1A BATH LANE, SPALDING, LINCS. PE11 1XP

FOR: MR & MRS W PEEL

LAYOUT, ELEVATIONS, BLOCK & LOCATION PLAN

SCALE	DRAWN
1:50, 1:100, 1:500, 1:1250	D
DATE	DRAWING No.
MAR 06	2006/WP/A