


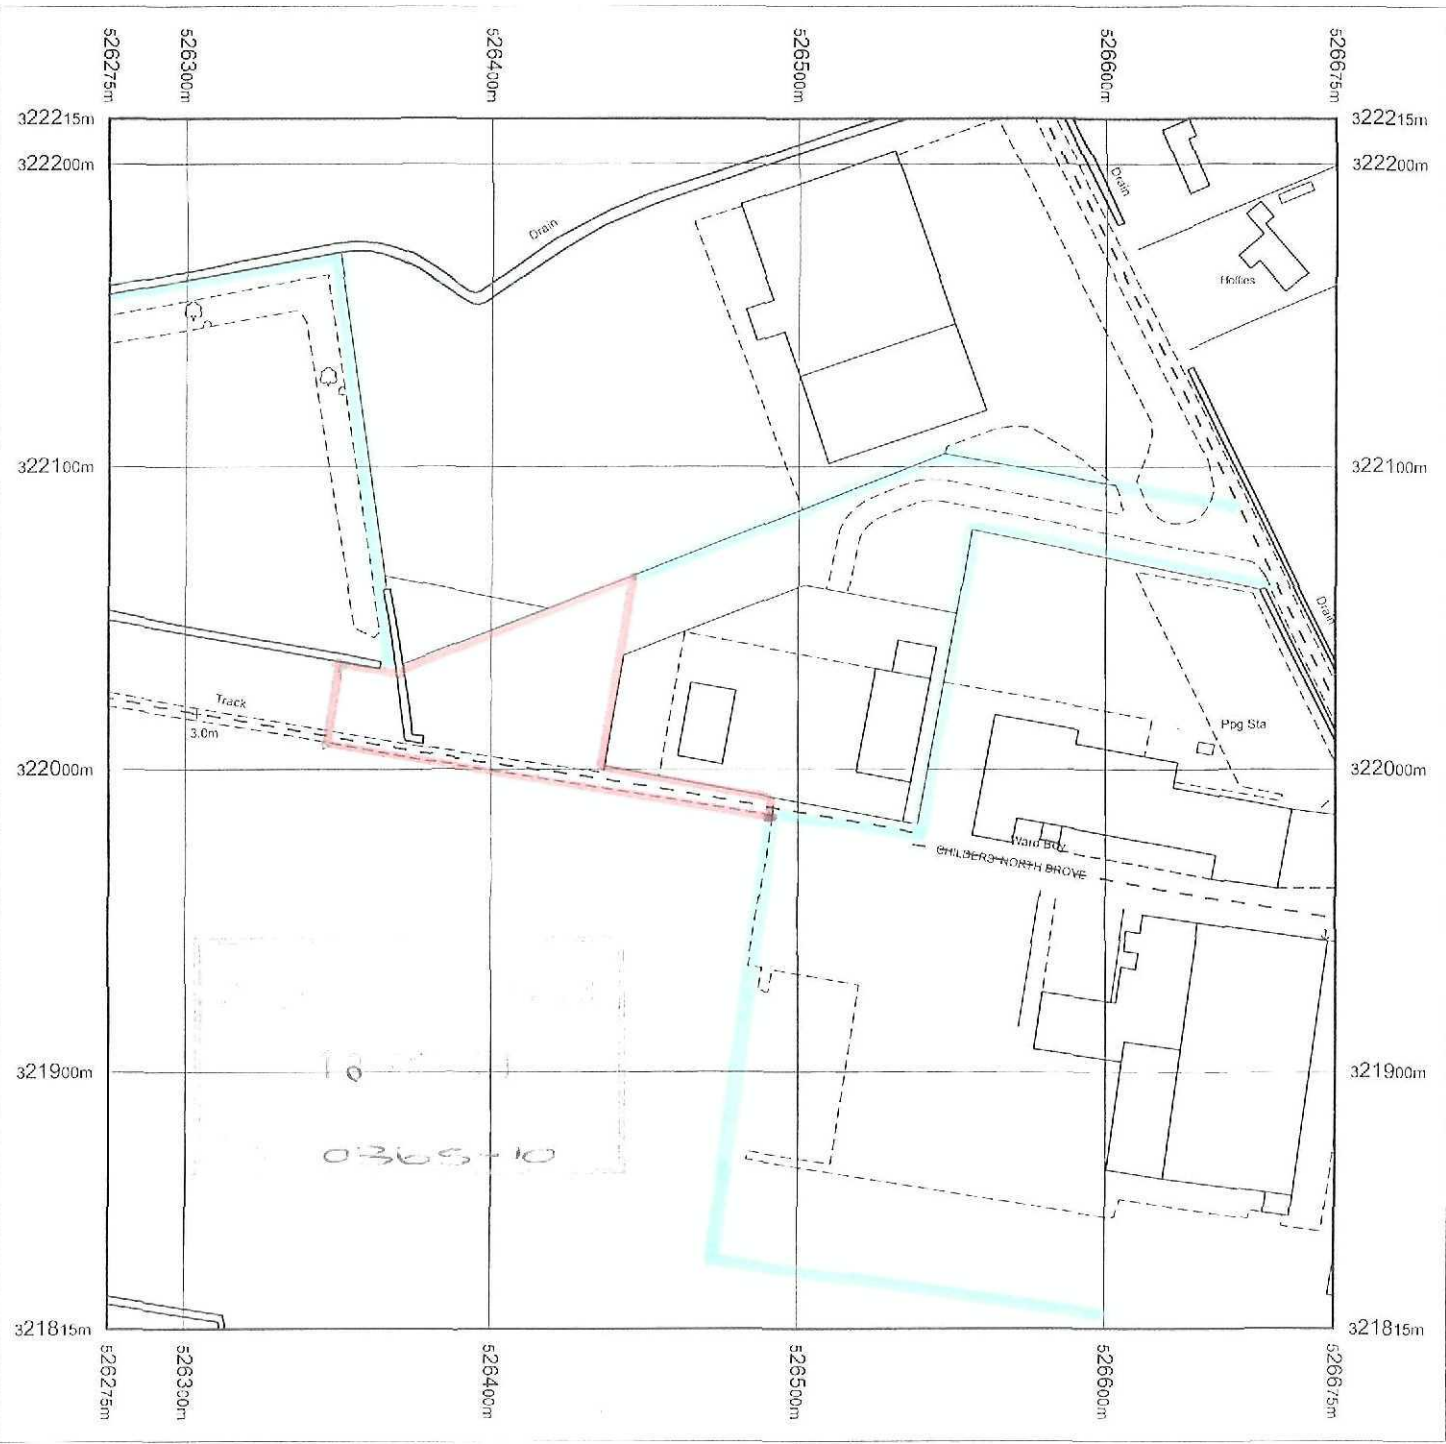


Produced 29.04.2010 from the Ordnance Survey National Geographic Database and incorporating surveyed revision available at this date. © Crown Copyright 2010.

Reproduction in whole or part is prohibited without the prior permission of Ordnance Survey.

Ordnance Survey, the OS Symbol and OS Sitemap are registered trademarks of Ordnance Survey, the national mapping agency of Great Britain.

The representation of a road, track or path is no evidence of a right of way.

The representation of features as lines is no evidence of a property boundary.

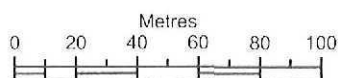

Scale 1:2500

Supplied by: **Bookmark Spalding Ltd**
Serial number: 00099300
Centre coordinates: 526475 322015

Further information can be found on the OS Sitemap Information leaflet or the Ordnance Survey web site:
www.ordnancesurvey.co.uk

LOCATION PLAN

DRNG No 18608 / LPI

AMENDED PLAN

A-1

NEW LANDSCAPING :

CONSTRUCT NEW EARTH MOUND MAX 1m HIGH
AS SHOWN, [] PROVIDE TREE PLANTING ON E
IN FRONT OF

- A) SILVER BIRCH
- B) WILD CHERRY
- C) ROWAN
- D) FIELD MAPLE

* RE POSITION EXISTING 2400 HIGH
PALISADE BOUNDARY FENCE LINE
NEW AS REQD

HARDCORE / ROAD PLAININGS
NEW BUILDING R/W TO
DISCHARGE INTO EX. DYKE

NEW LANDSCAPING : MIXED HEDGE

HANTHORN } ALL PLANTS AS RANDOM MIX.
BLACKTHORN } PLANT AS DOUBLE STAGGERED ROW AT
BLACKTHORN } 450 c/s WITH 400 BETWEEN ROWS

TREE PLANTING:

- A) SILVER BIRCH
- D) FIELD MAPLE

ALL PLANTING TO BE IN ACCORDANCE
WITH B.S. 4428: 1989 AMENDMENT No 1
(1991)

ALL TREES TO BE PLANTED WITH MIN. 600MM PLASTIC MULCH MAT
Eg TO BE STAKED, TIED & TUBED (1.2m)
1/3 TO 1/2 BAG OF PEAT FREE TREE & SHRUB PLANTING COMPOST TO
BE INCORPORATED INTO BACKFILL OF EACH TREE

2 NO SURFACE WATER DRAINS
RUNNING EAST-WEST ALONG
THE OLD CHILDRENS NORTH DRAIN
POSITIONED 600 TO 1500 SOUTH
OF EXISTING BOUNDARY FENCE
AS CONFIRMED BY CLIENT.

* RE POSITION EXISTING 2400 HIGH
PALISADE BOUNDARY FENCE IN
LINE WITH PROPOSED & EXISTING
BUILDING

Block Plan

SCALE 1/500
SITE AREA APPROX 0.46ha

DRWG No 1868/BP1^A

MV 17/5/10 REV A REVISED TO SUIT PLANNING COMMENTS

