


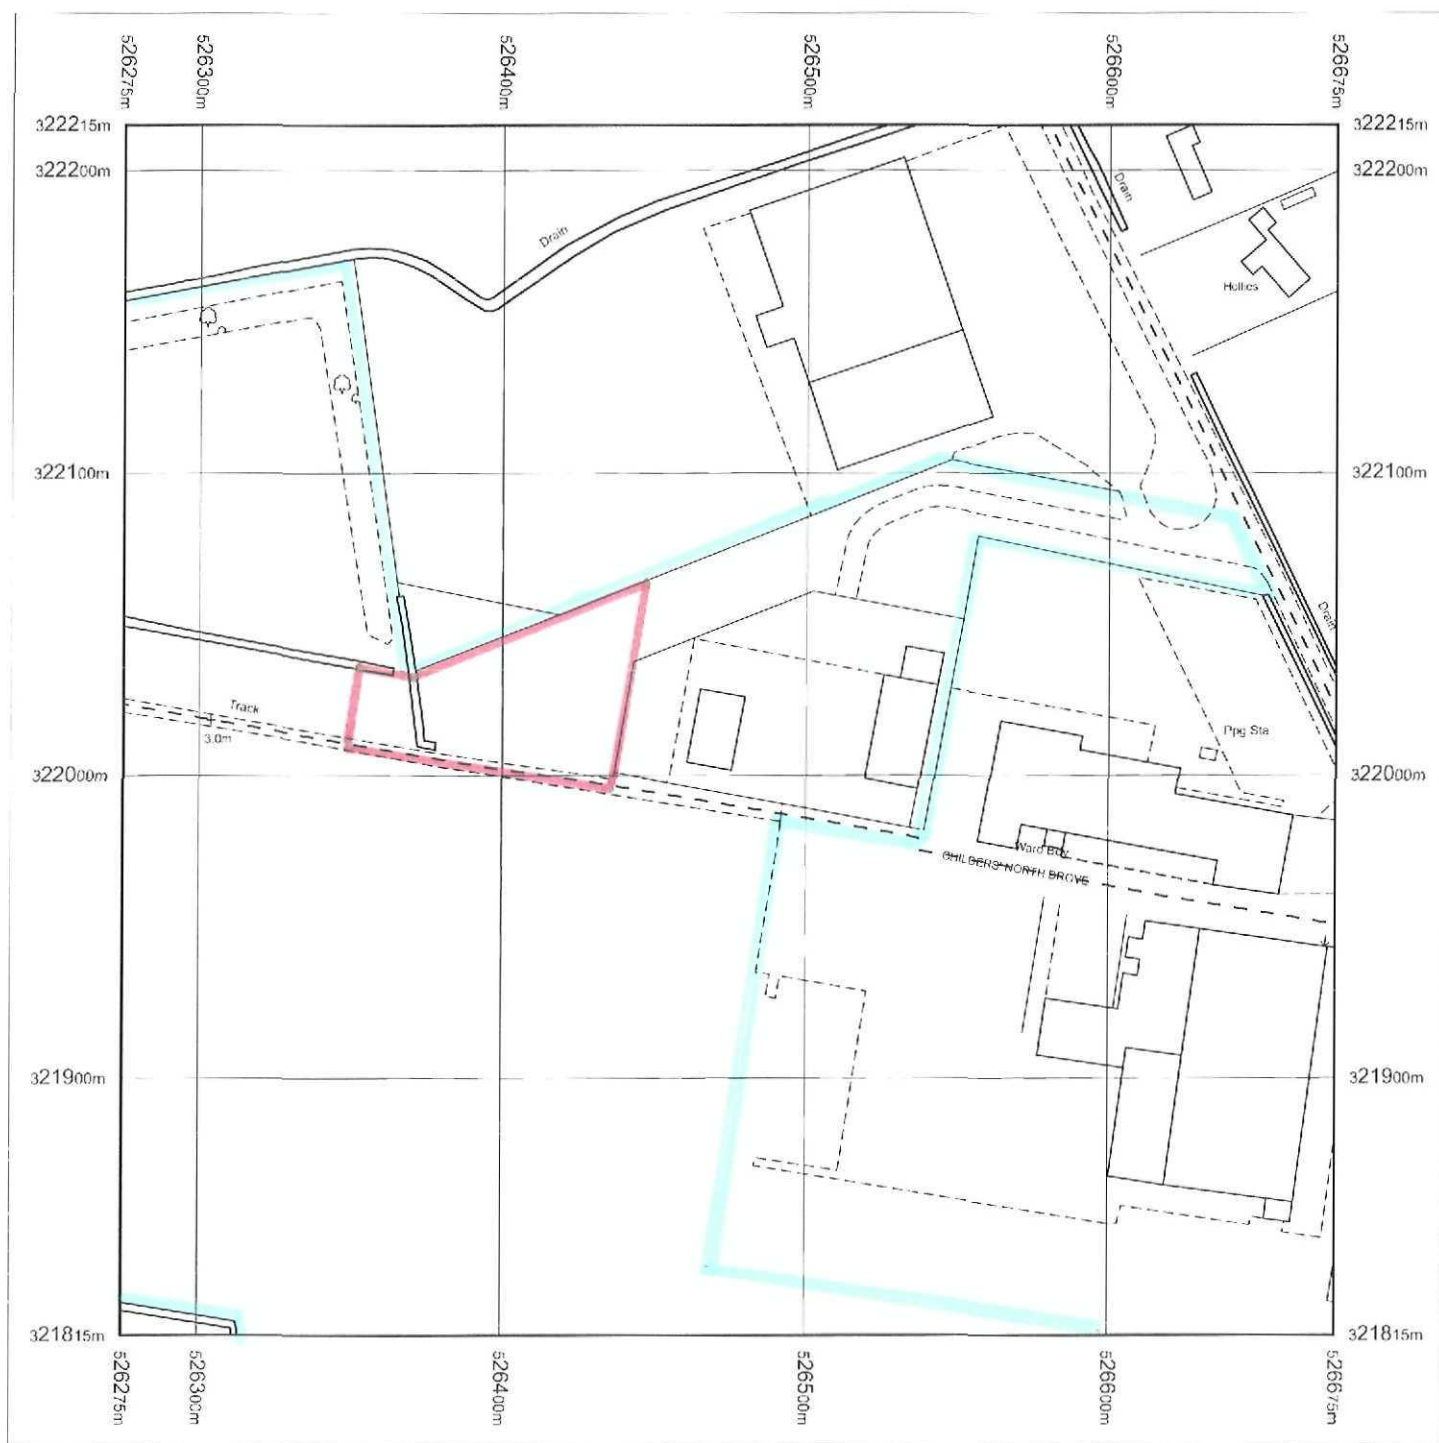

Produced 29.04.2010 from the Ordnance Survey National Geographic Database and incorporating surveyed revision available at this date. © Crown Copyright 2010.

Reproduction in whole or part is prohibited without the prior permission of Ordnance Survey.

Ordnance Survey, the OS Symbol and OS Sitemap are registered trademarks of Ordnance Survey, the national mapping agency of Great Britain.

The representation of a road, track or path is no evidence of a right of way.

The representation of features as lines is no evidence of a property boundary.



Scale 1:2500

Supplied by: **Bookmark Spalding Ltd**

Serial number: 00099300

Centre coordinates: 526475 322015

Further information can be found on the OS Sitemap Information leaflet or the Ordnance Survey web site: www.ordnancesurvey.co.uk

LOCATION PAN
DRWG NO 1868 /LP1

0365-10


LANDSCAPING :

WEDGE MIX

FIELD MAPLE, HAWTHORN, BLACKTHORN,
BUCKTHORN.

TREE PLANTING

SILVER BIRCH, CRAB APPLE, WILD CHERRY,
ORNAMENTAL CHERRY, ROWAN.

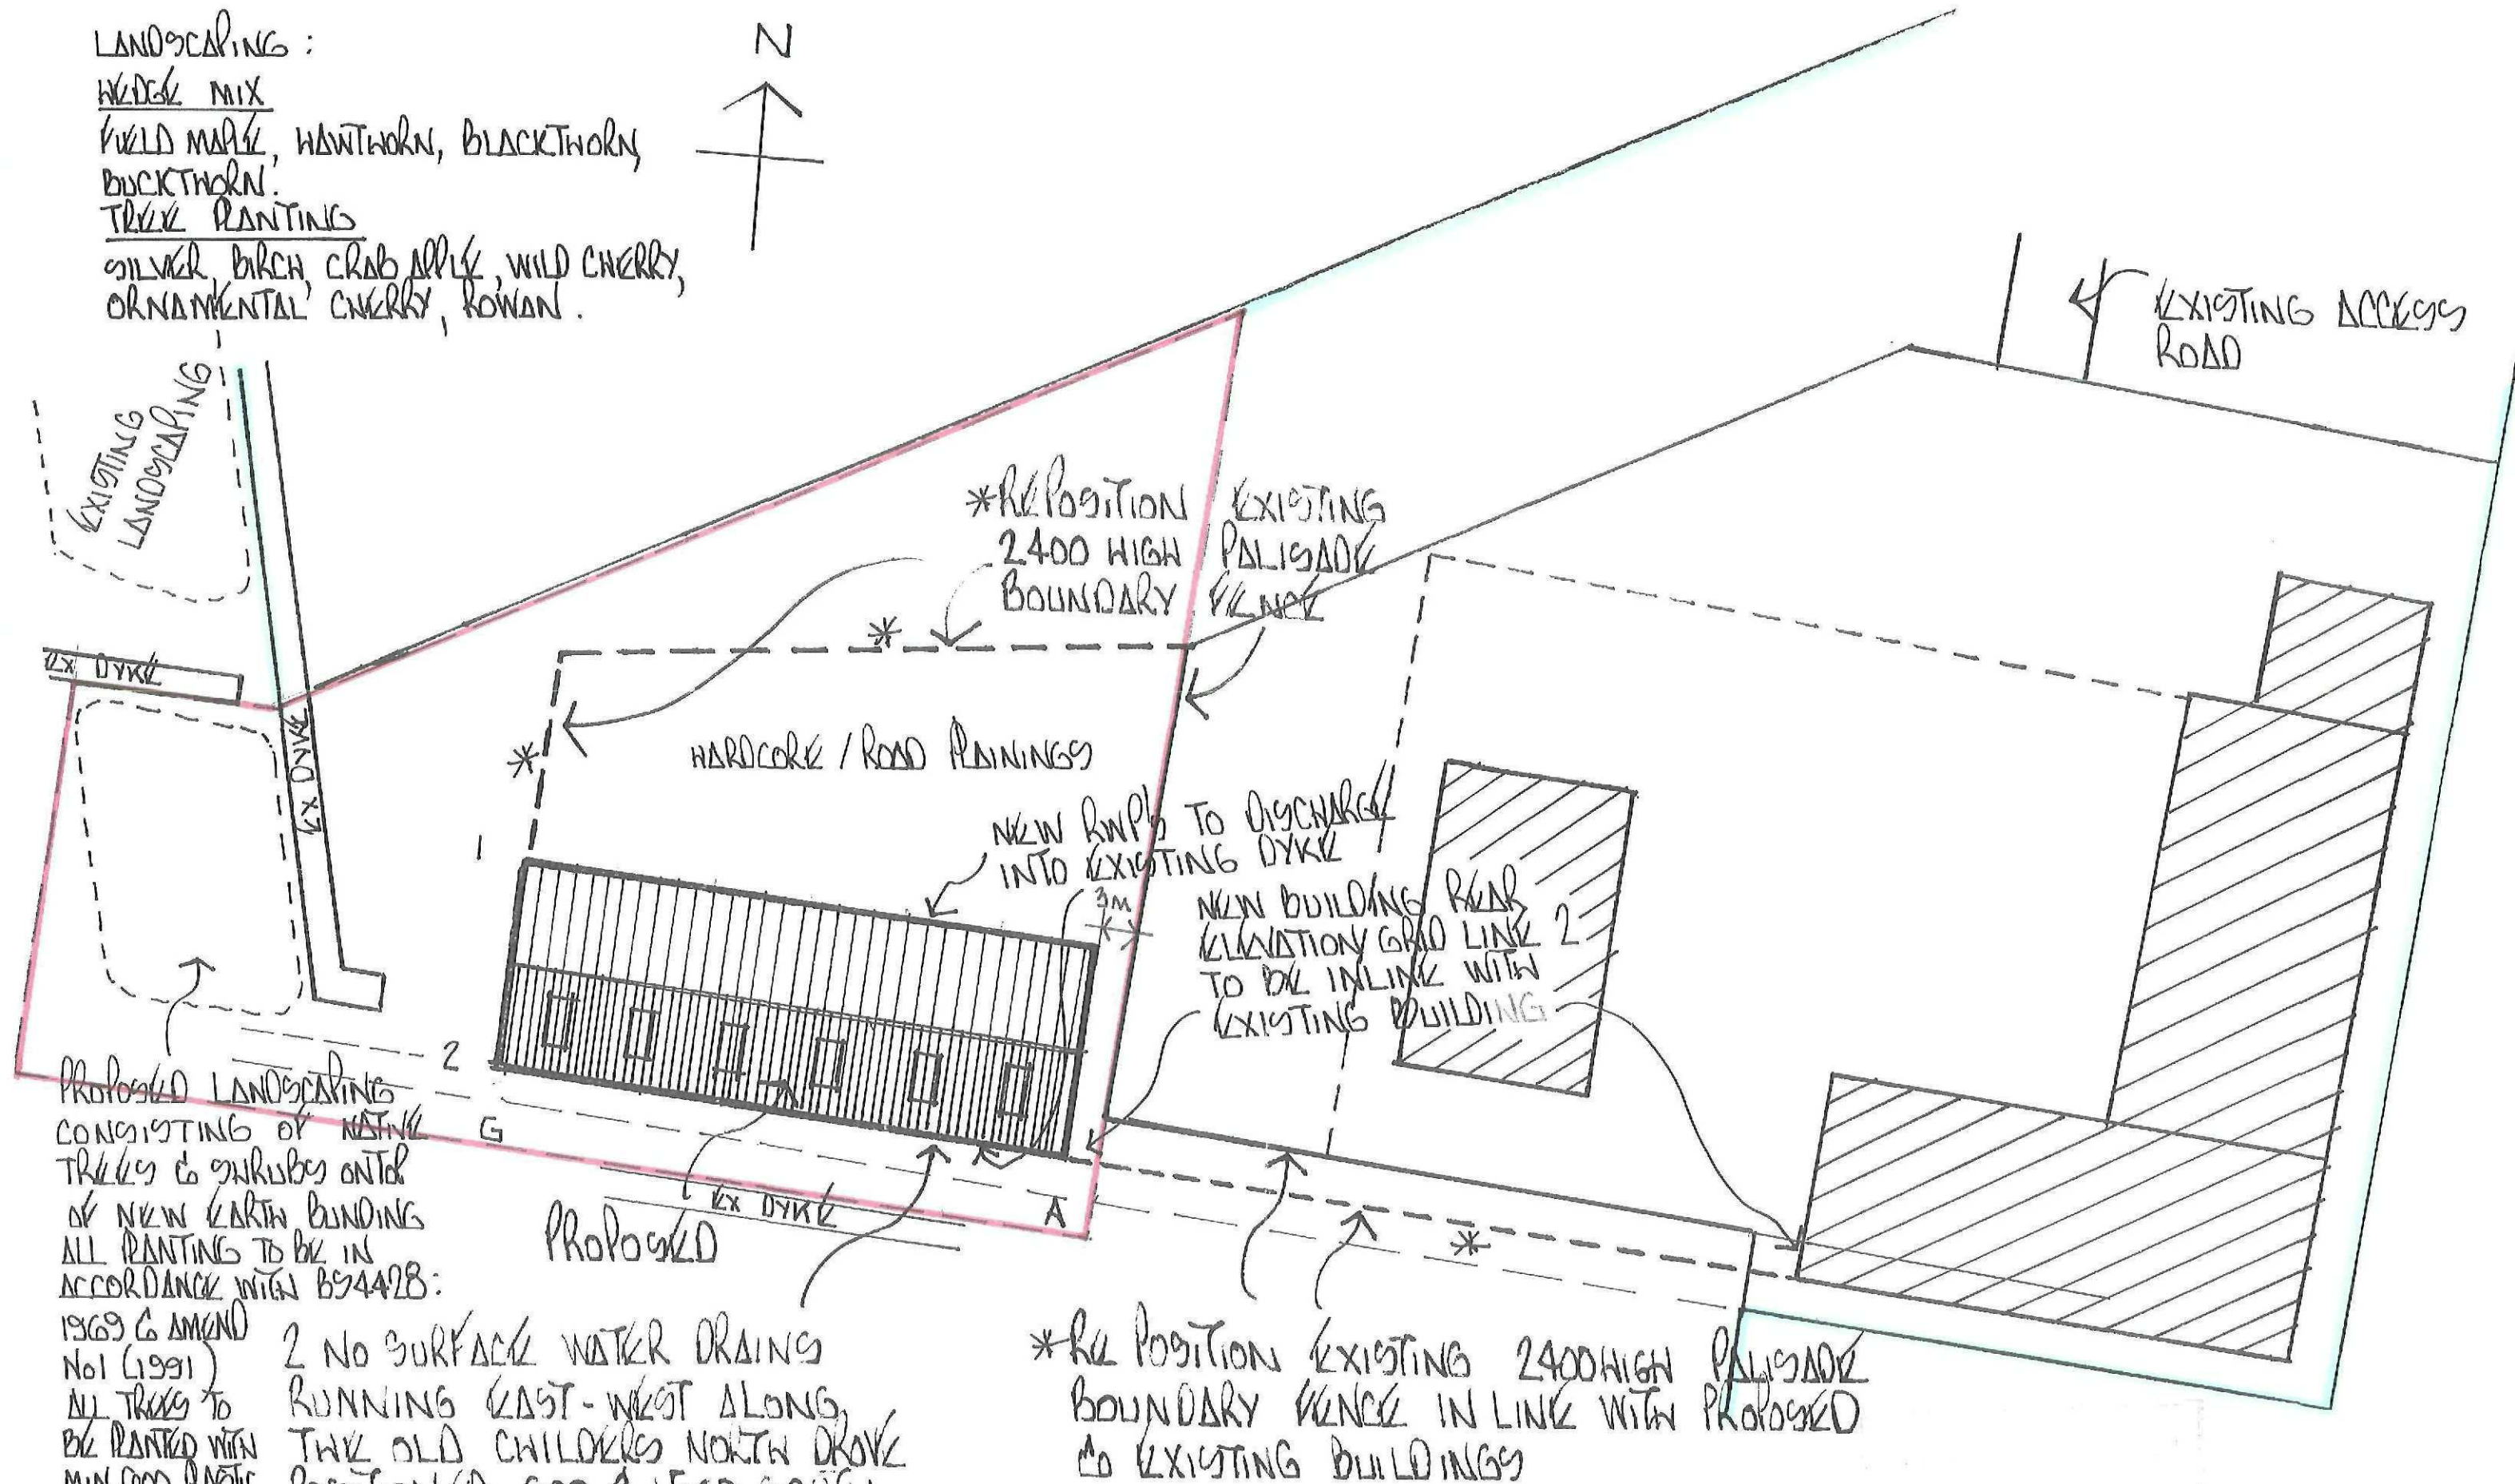

PROPOSED LANDSCAPING
CONSISTING OF NATIVE
TREES & SHRUBS ON TOP
OF NEW EARTH BUNDING
ALL PLANTING TO BE IN
ACCORDANCE WITH BS4428:

1969 & AMEND
NO1 (1991)
ALL TREES TO
BE PLANTED WITH
MIN 600 PLASTIC
MULCH MAT
& STAKED.
TIED & TUBED

2 NO SURFACE WATER DRAINS
RUNNING EAST-WEST ALONG
THE OLD CHILDERS NORTH DRAVE
POSITIONED 600 & 1500 SOUTH
OF EXISTING BOUNDARY FENCE
AS CONFIRMED BY CLIENT.

*RE POSITION EXISTING 2400HIGH PALISADE
BOUNDARY FENCE IN LINE WITH PROPOSED
TO EXISTING BUILDINGS

BLOCK PLAN

SCALE 1/500

SITE AREA APPROX 0.46 ha

DRWG No 1868/BP1