



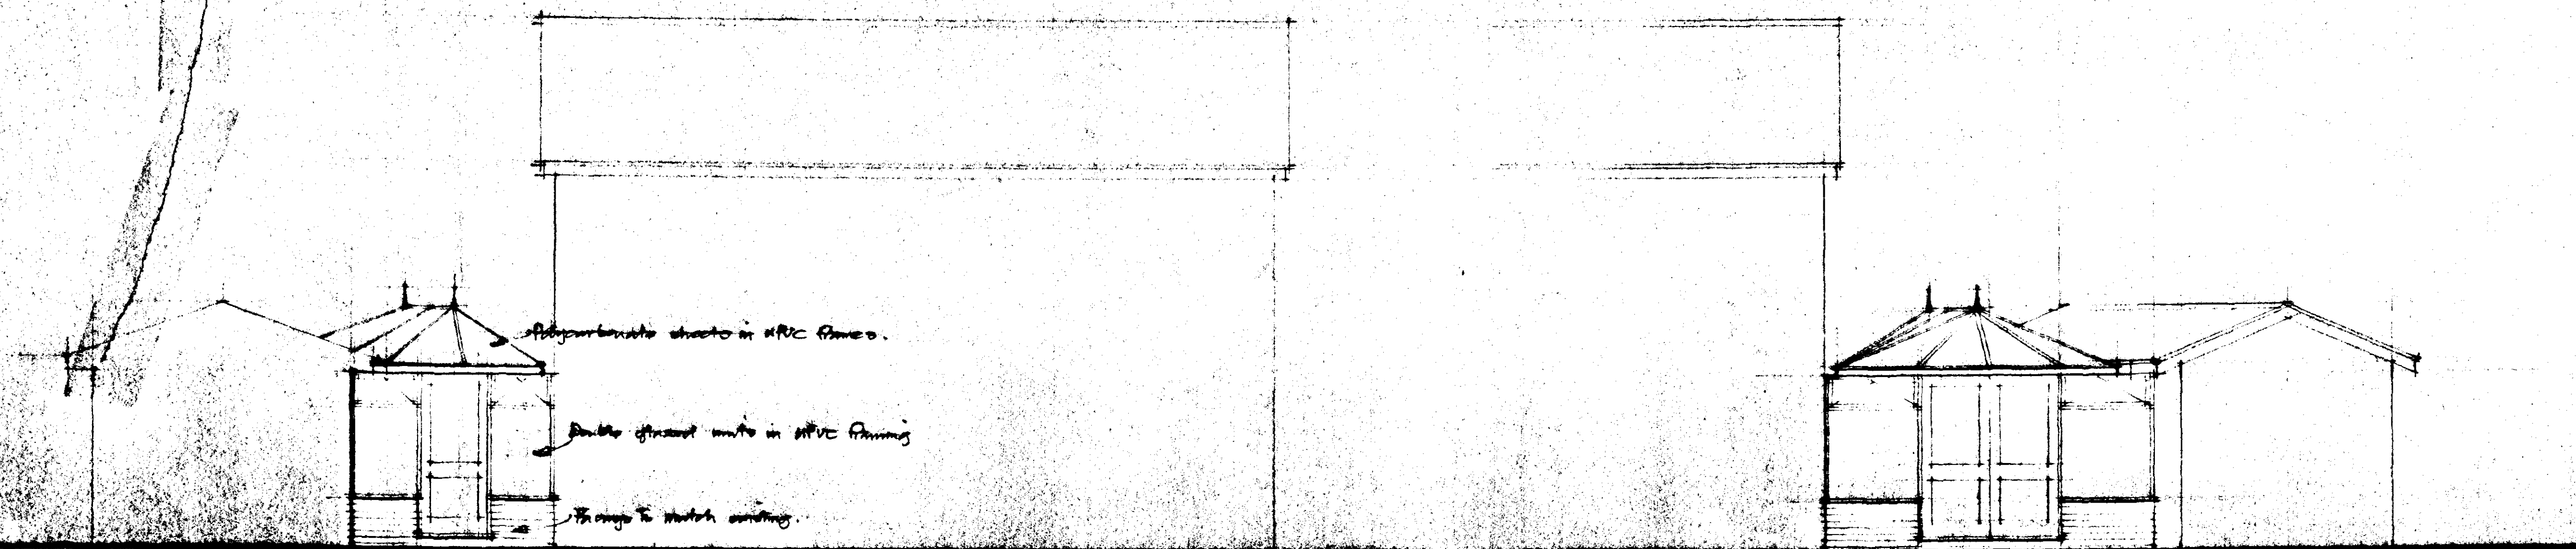


FRONT

REAR

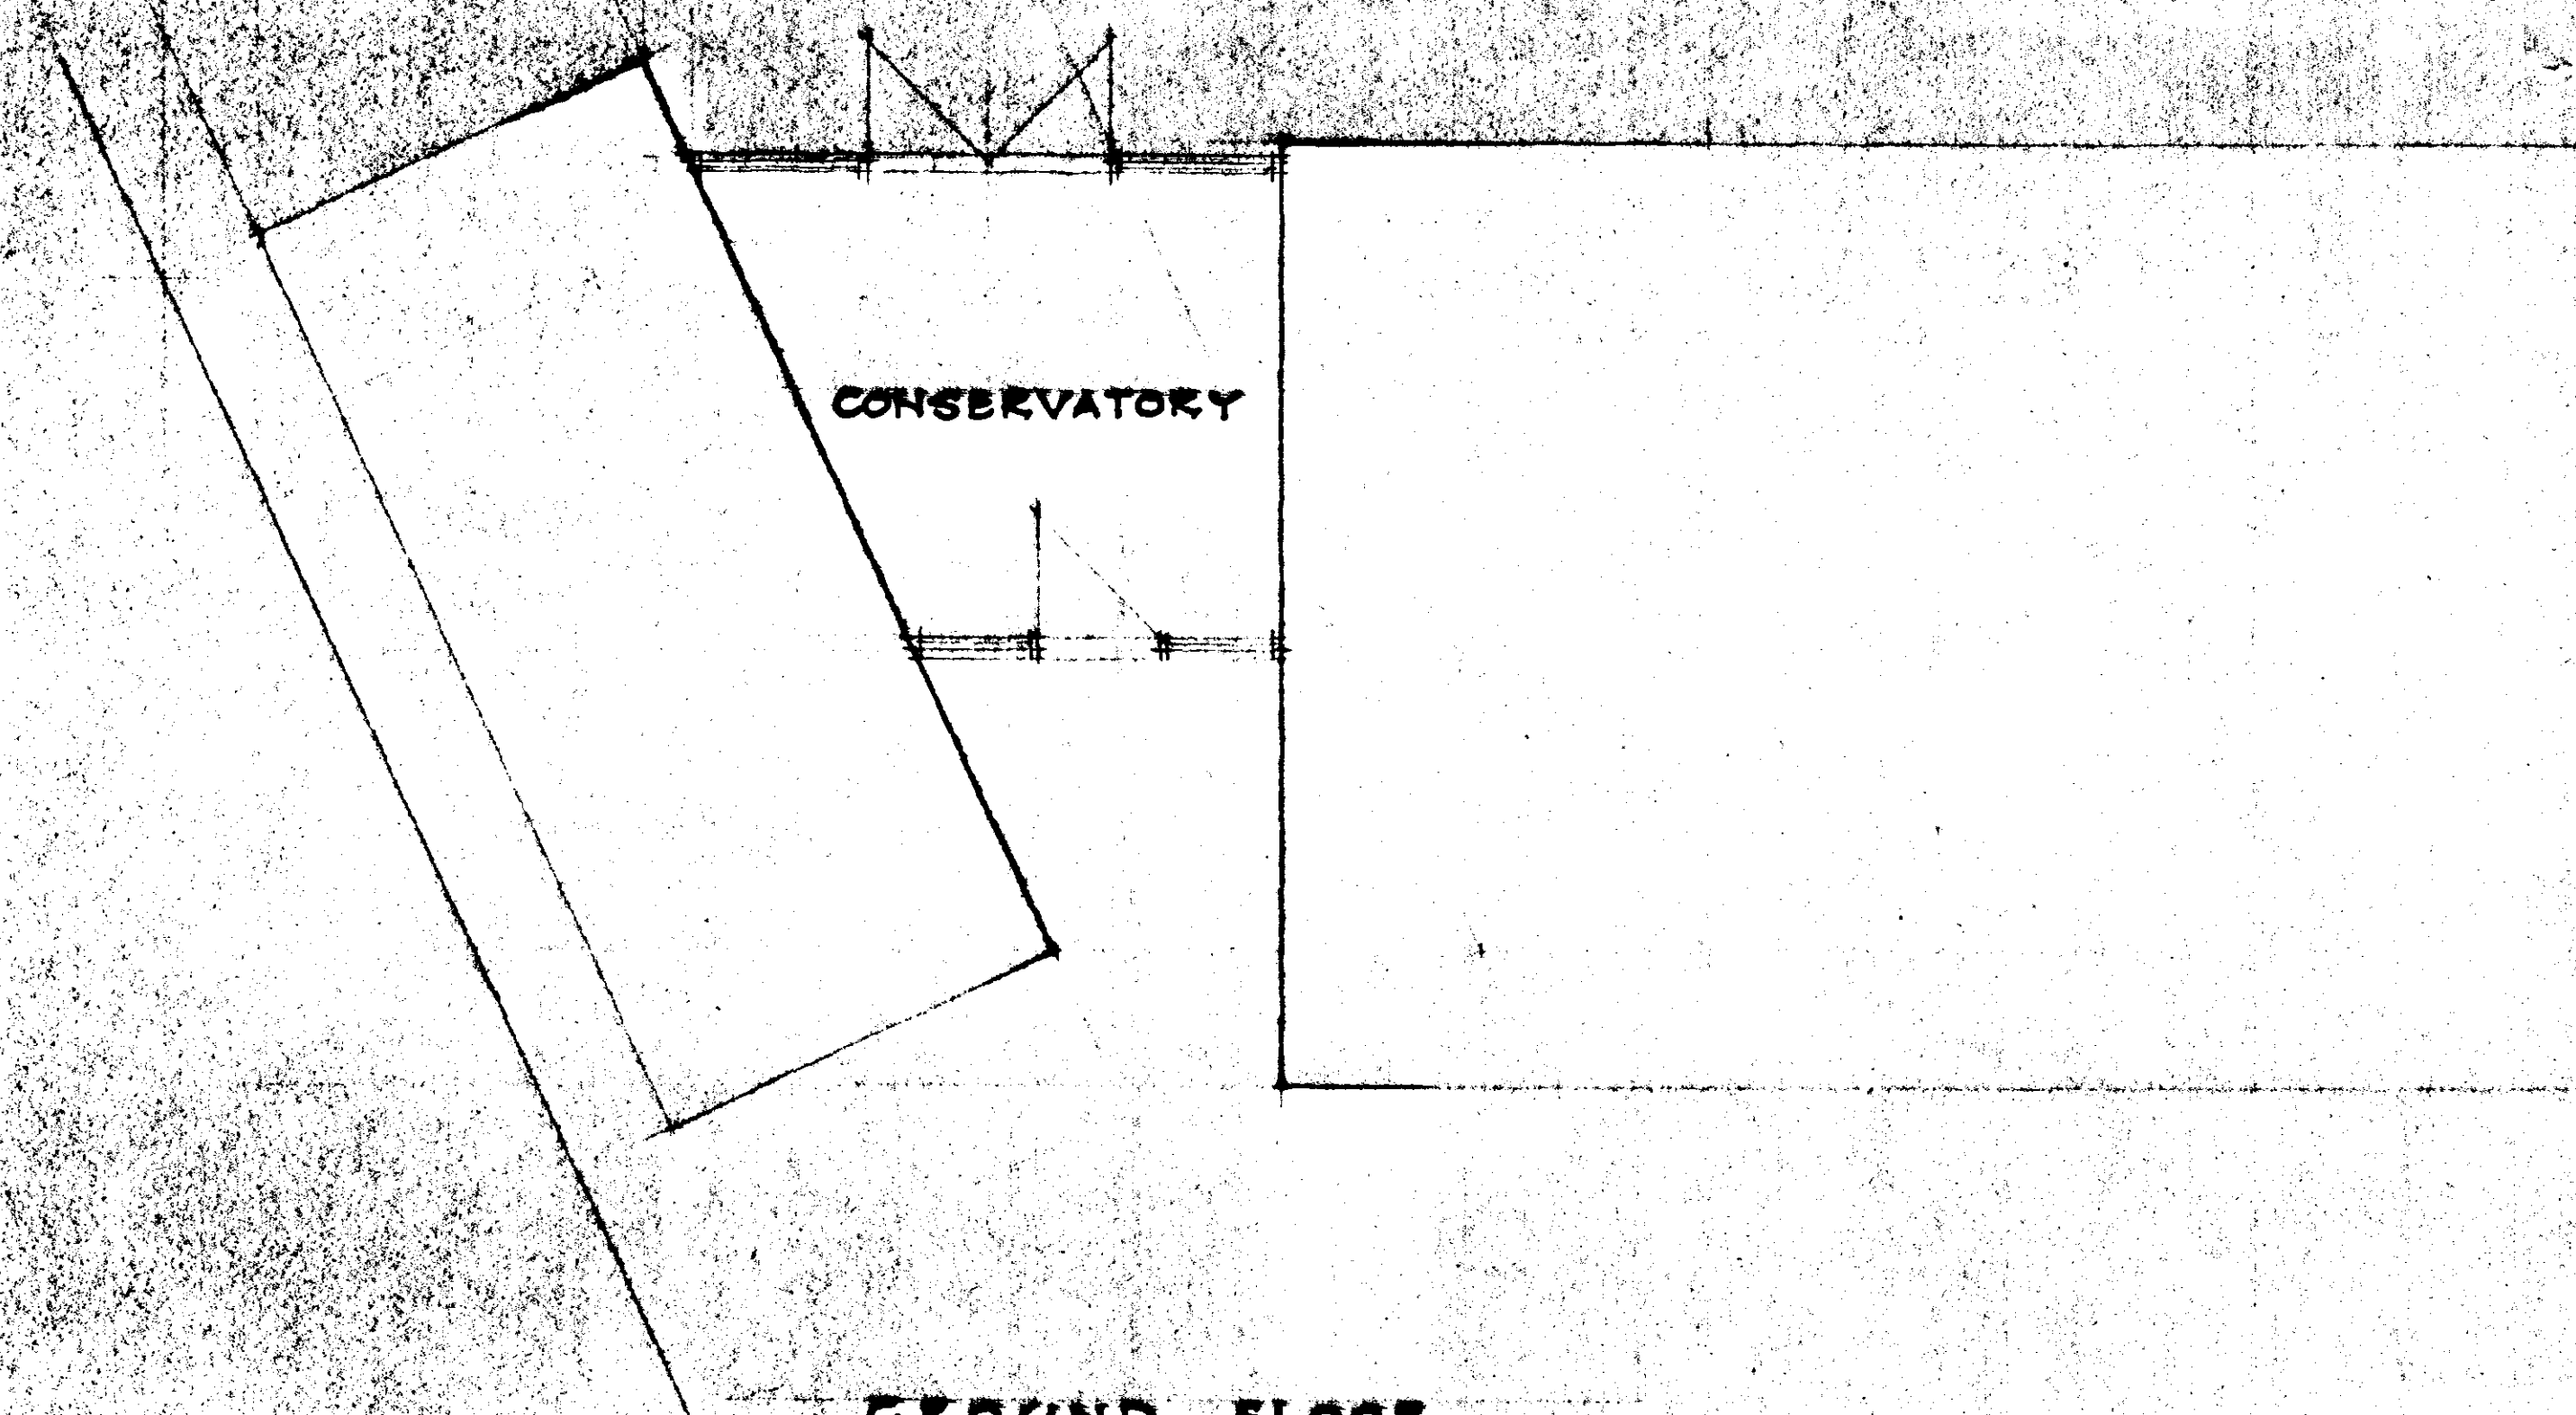

GROUND FLOOR

SOUTH LINDSAY DC
HOUSING DEPARTMENT
6.8 APR 1997
Ref: 0365/97

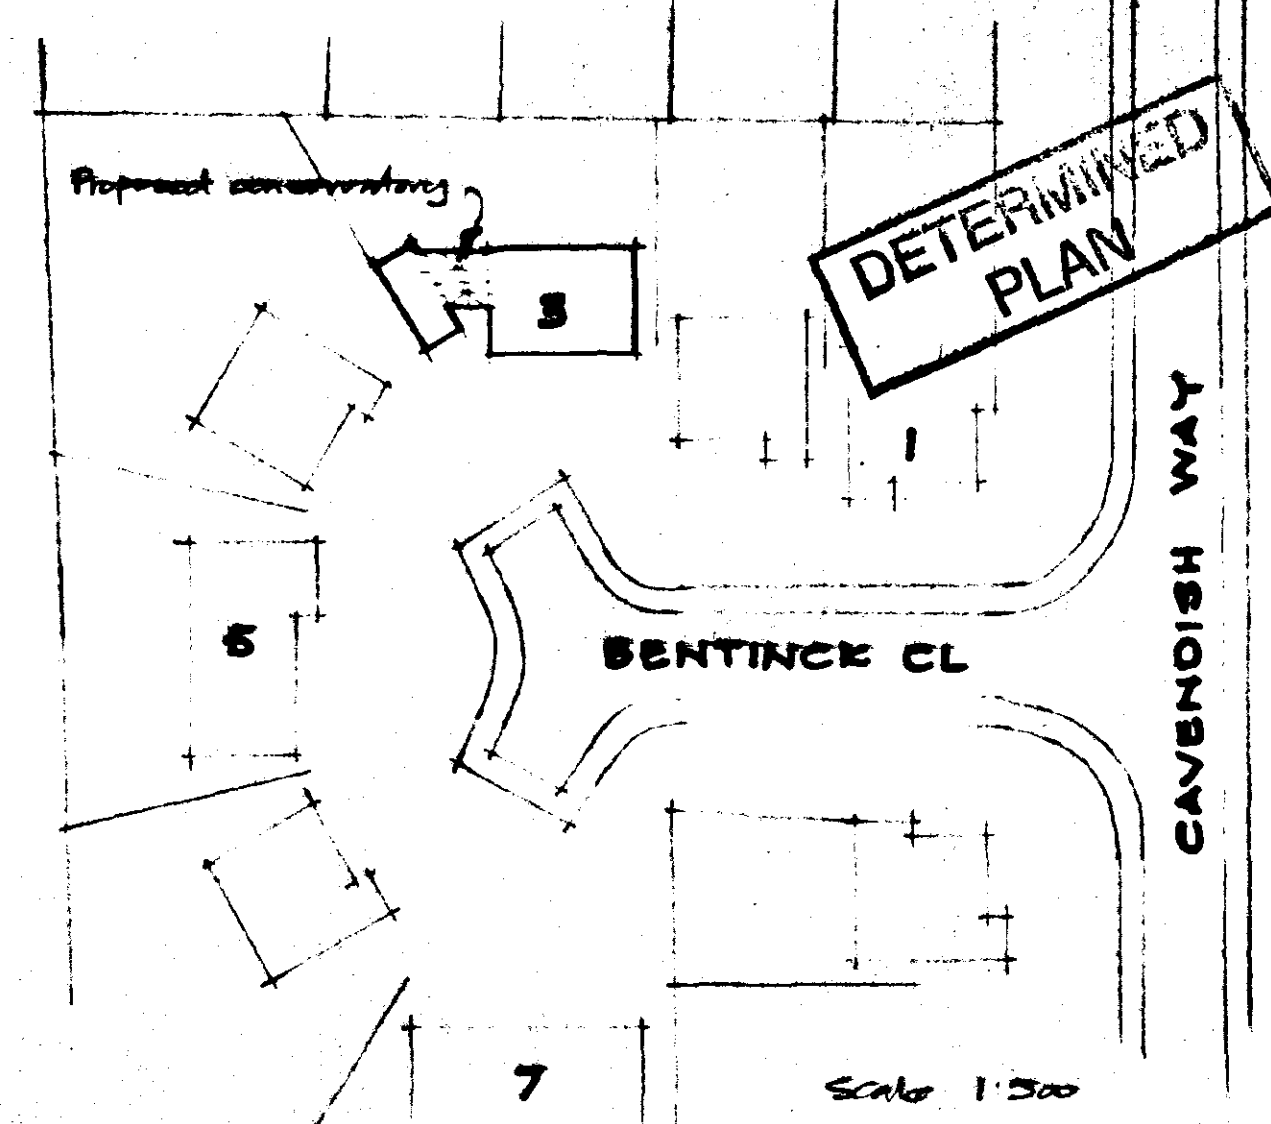

PROPOSED ALTERATION
3 BENTINCK RD., SPALDING, Lincs.

PLAN & ELEVATIONS.

Tom, Hayes Associates
45 Birmingham Rd., Charnwood,
Nottingham. NG5 2AL
Tel 015 963 3046 FAX 015 960 9310

Scale 1:50
Date Mar 1997
TH

TH97/09/01