
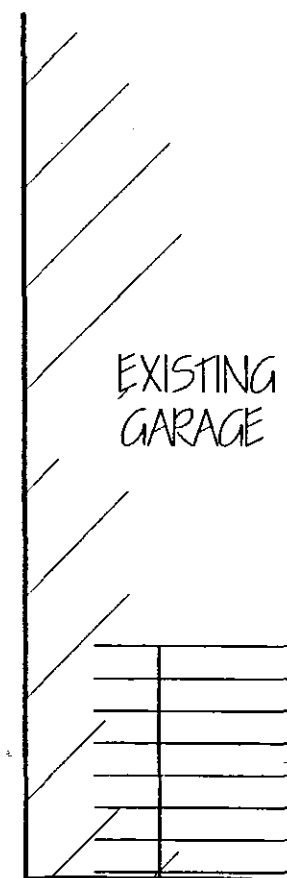
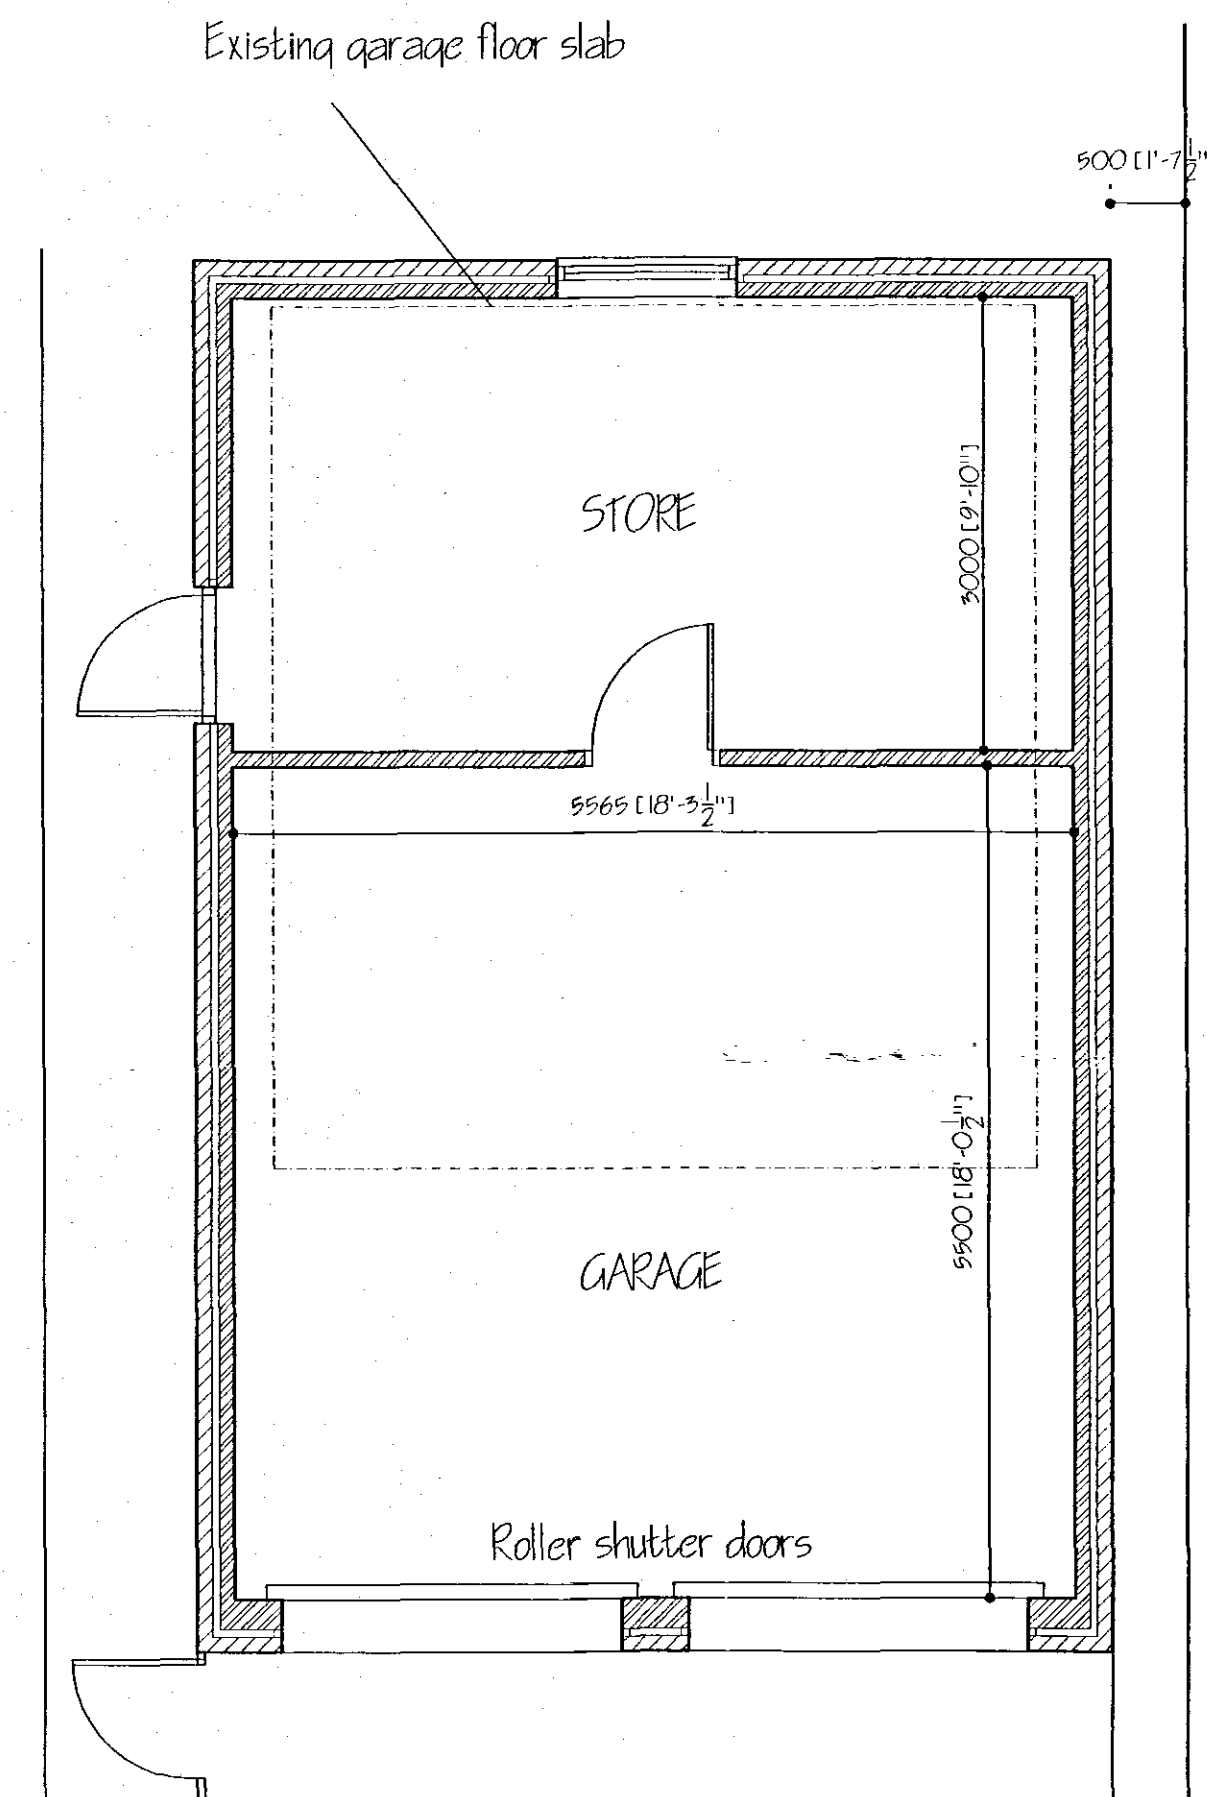
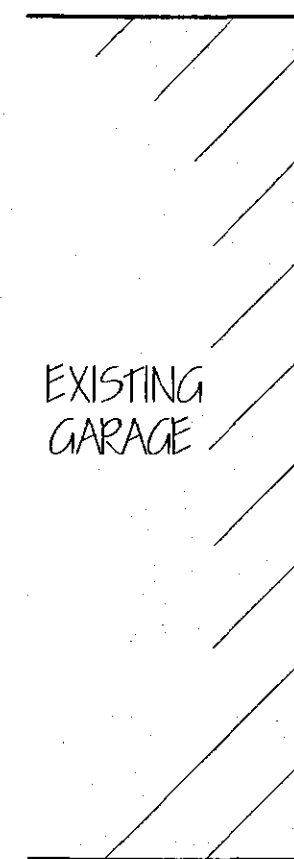
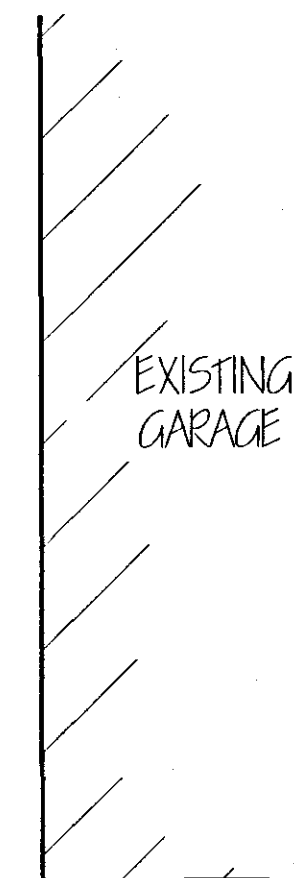


LOCATION PLAN - 1/2500

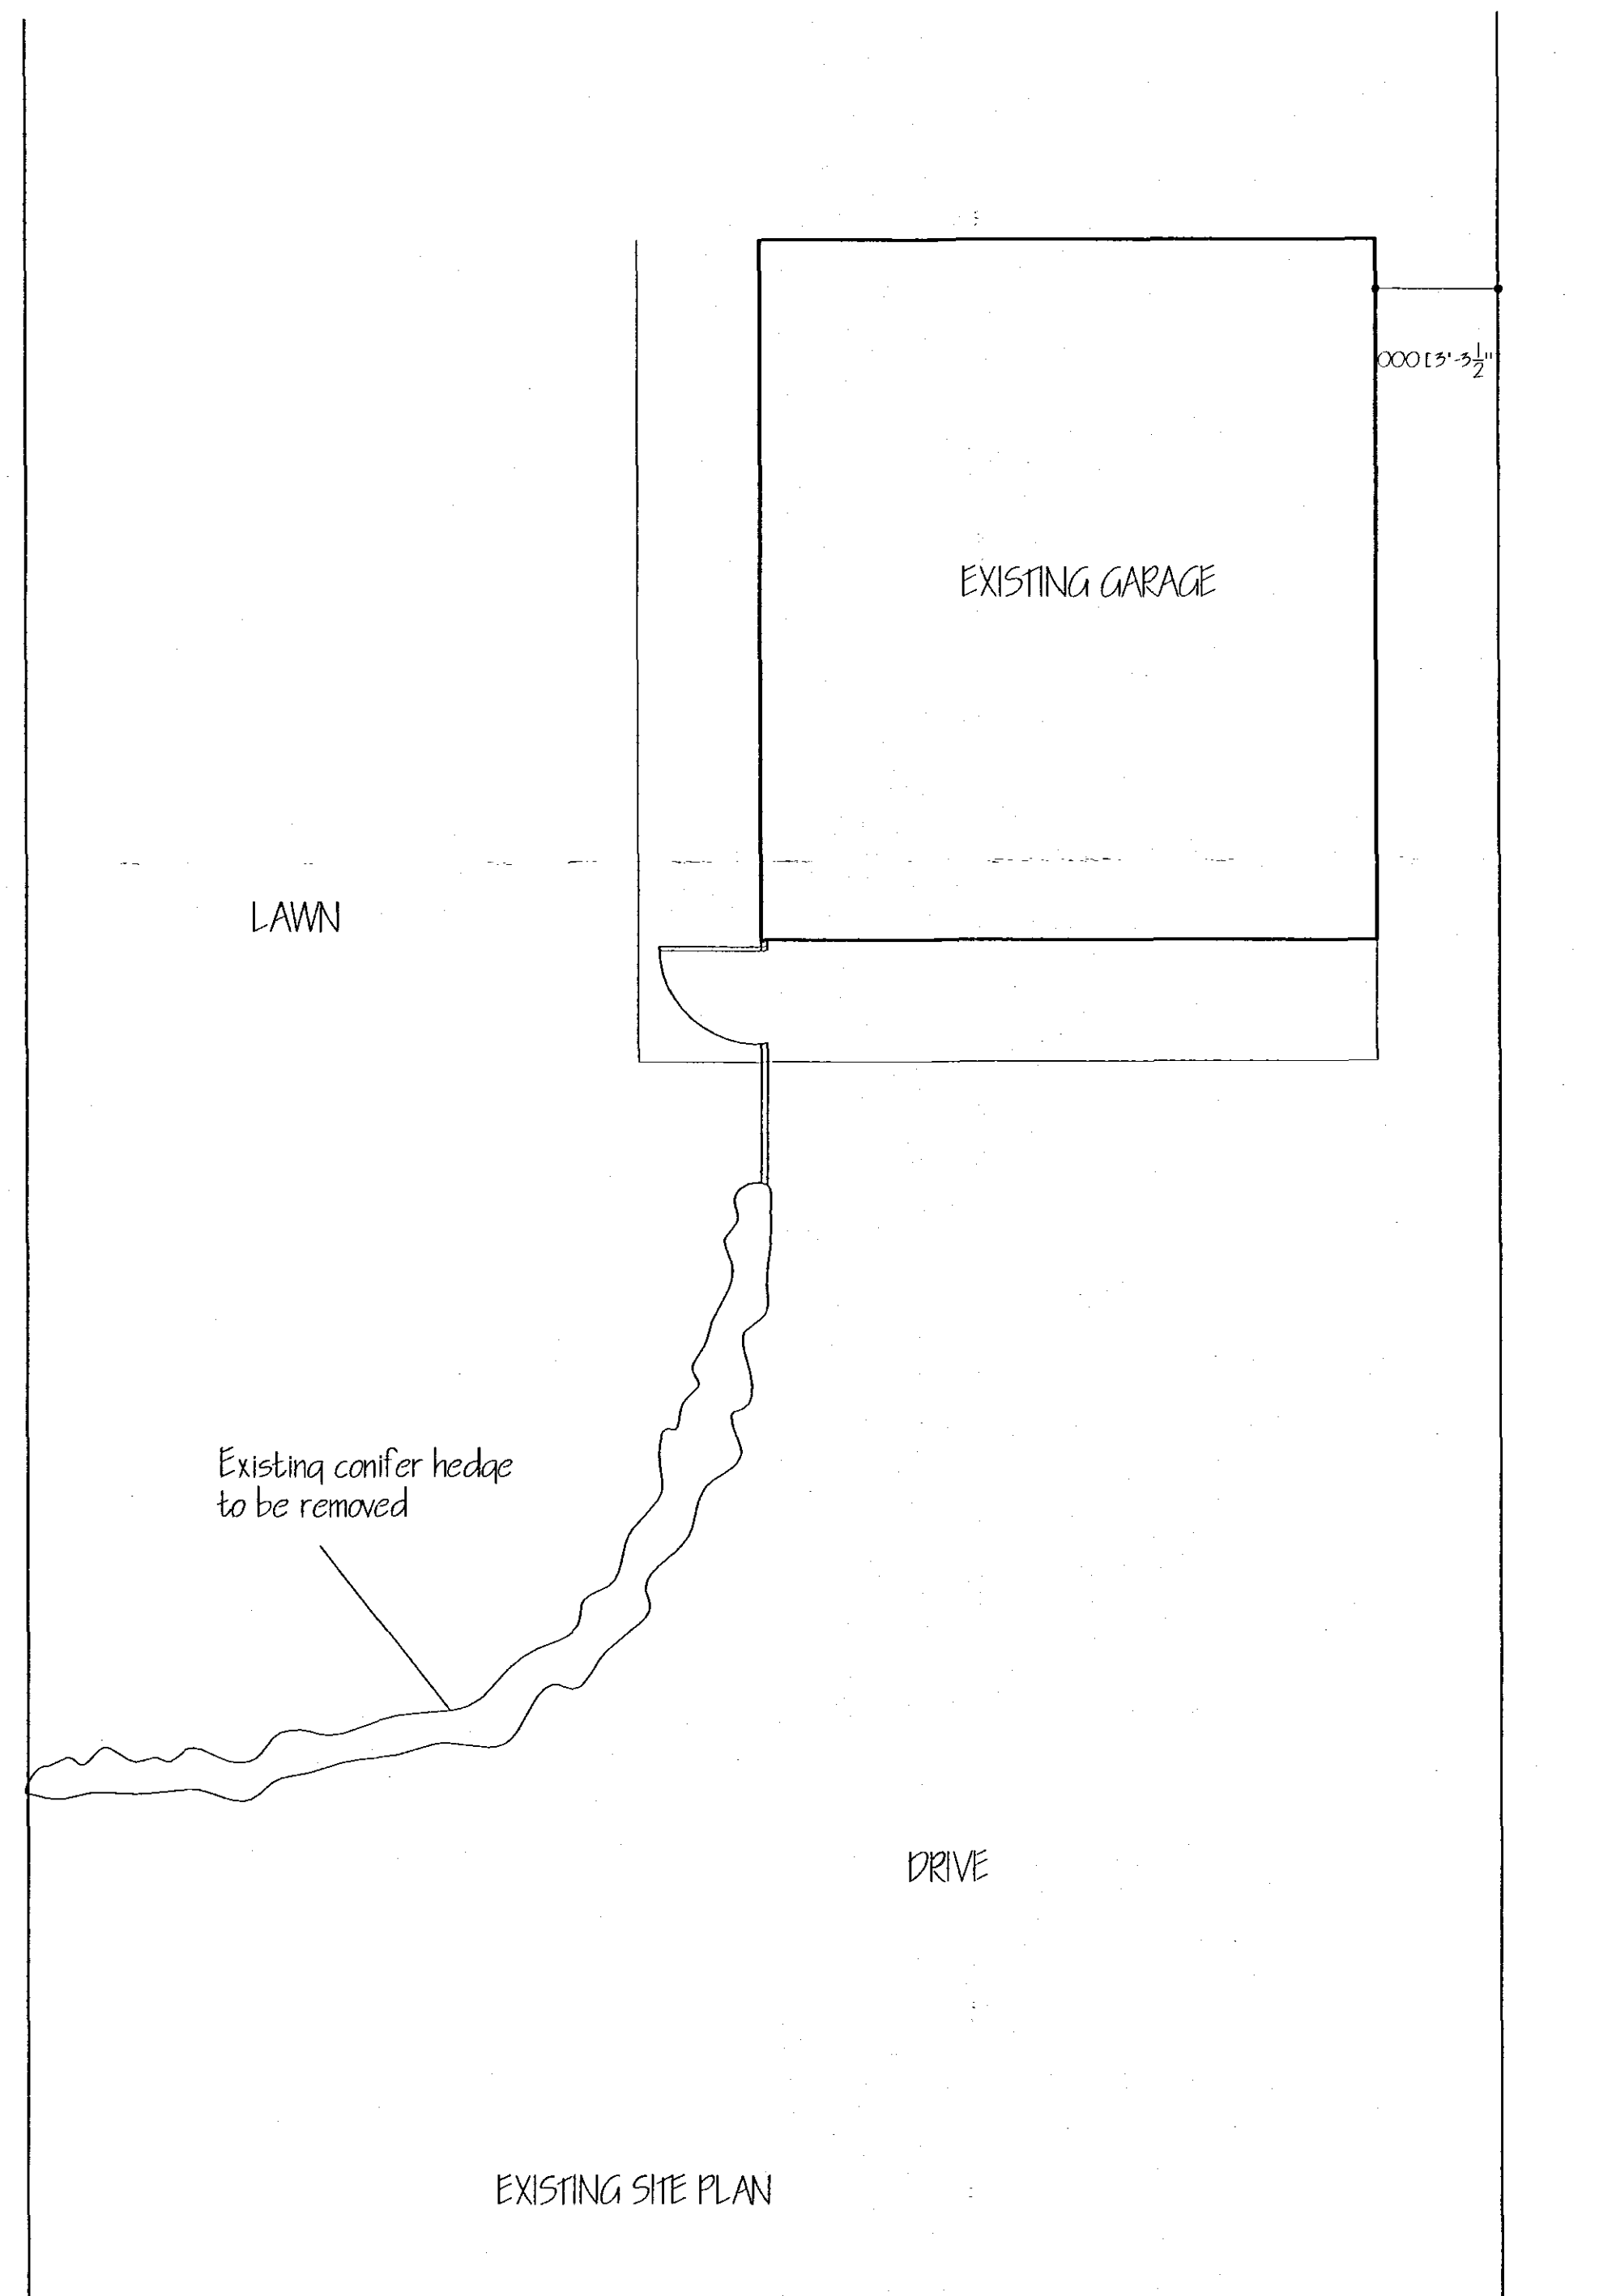

B	PLANNING OFFICERS AMENDMENTS	MAY '08
A	MATERIALS ADDED	MAR '08
ref:	revision	date

G. R. MERCHANT LTD. 
I.ENG AMICE FIWO
**ARCHITECTURAL, STRUCTURAL
AND LAND DRAINAGE
CONSULTANTS**
4 Wrights Mews
12A Park Road, Holbeach,
Spalding, Lincs. PE12 7EE
Tel: 01406 490800
Fax: 01406 425744
E-Mail: gr.merchant@btconnect.com

Project
REPLACEMENT GARAGE
13 FIRST AVENUE
SPALDING
LINGS

Client
MR & MRS R WOODCOCK

Drawing

PROPOSED ELEVATIONS &
FLOOR PLANS
SITE & LOCATION PLANS

Job Ref. 1748/08

Date	Drawn
MAR '08	SLH

Scales
1/50 1/100 & AS INDICATED

[illegible]