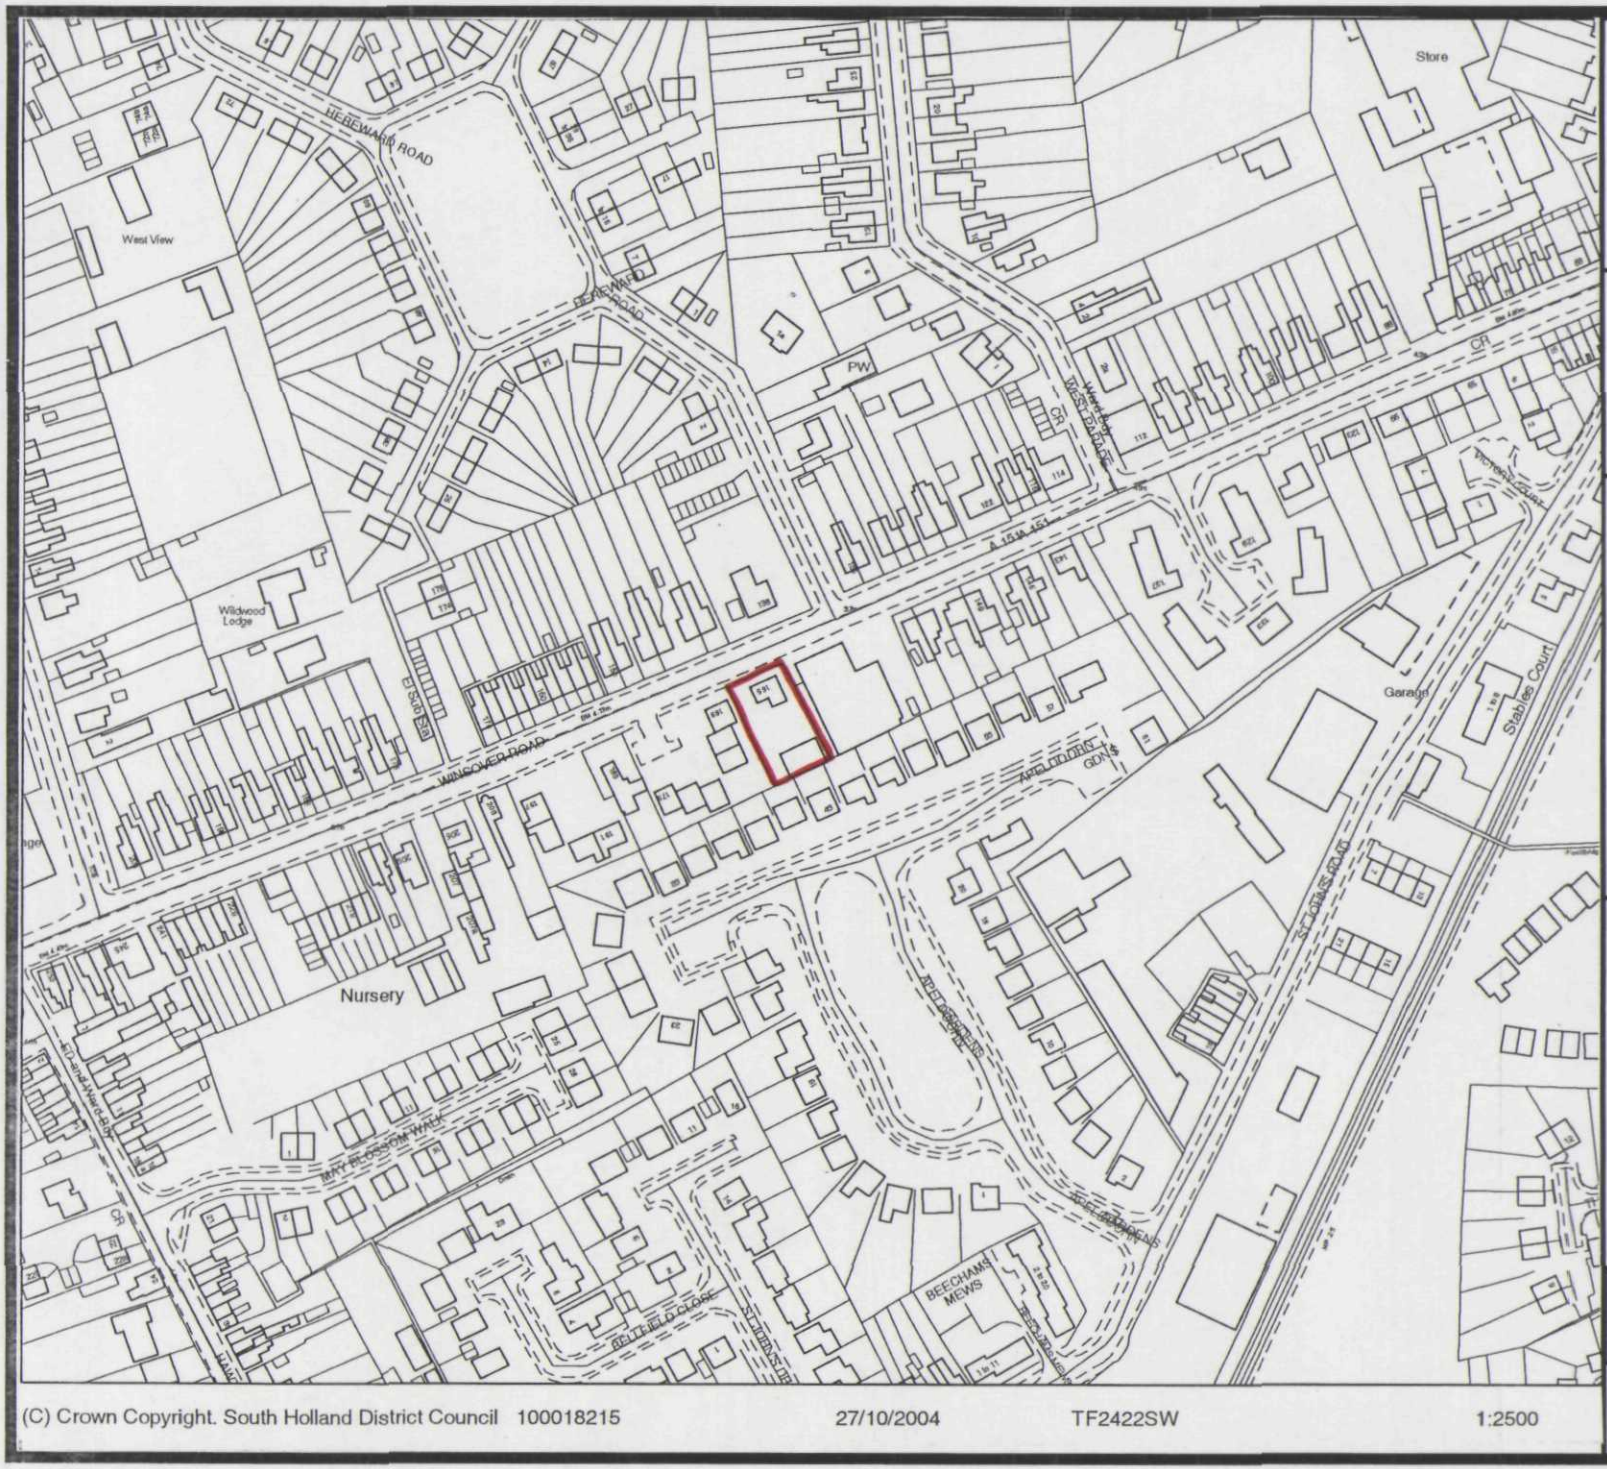


South Holland District Council

Planning & Development

Appeal by

Mr John Sinclair

Appeal Site

Steve Williams
Head of Planning & Development
Council Offices,
Priory Road, Spalding, Lincs
PE11 2XE

Scale: 1:2500	Date: October 2004
Plan 'A'	North ↑

(C) Crown Copyright. South Holland District Council 100018215

27/10/2004 TF2422SW 1:2500