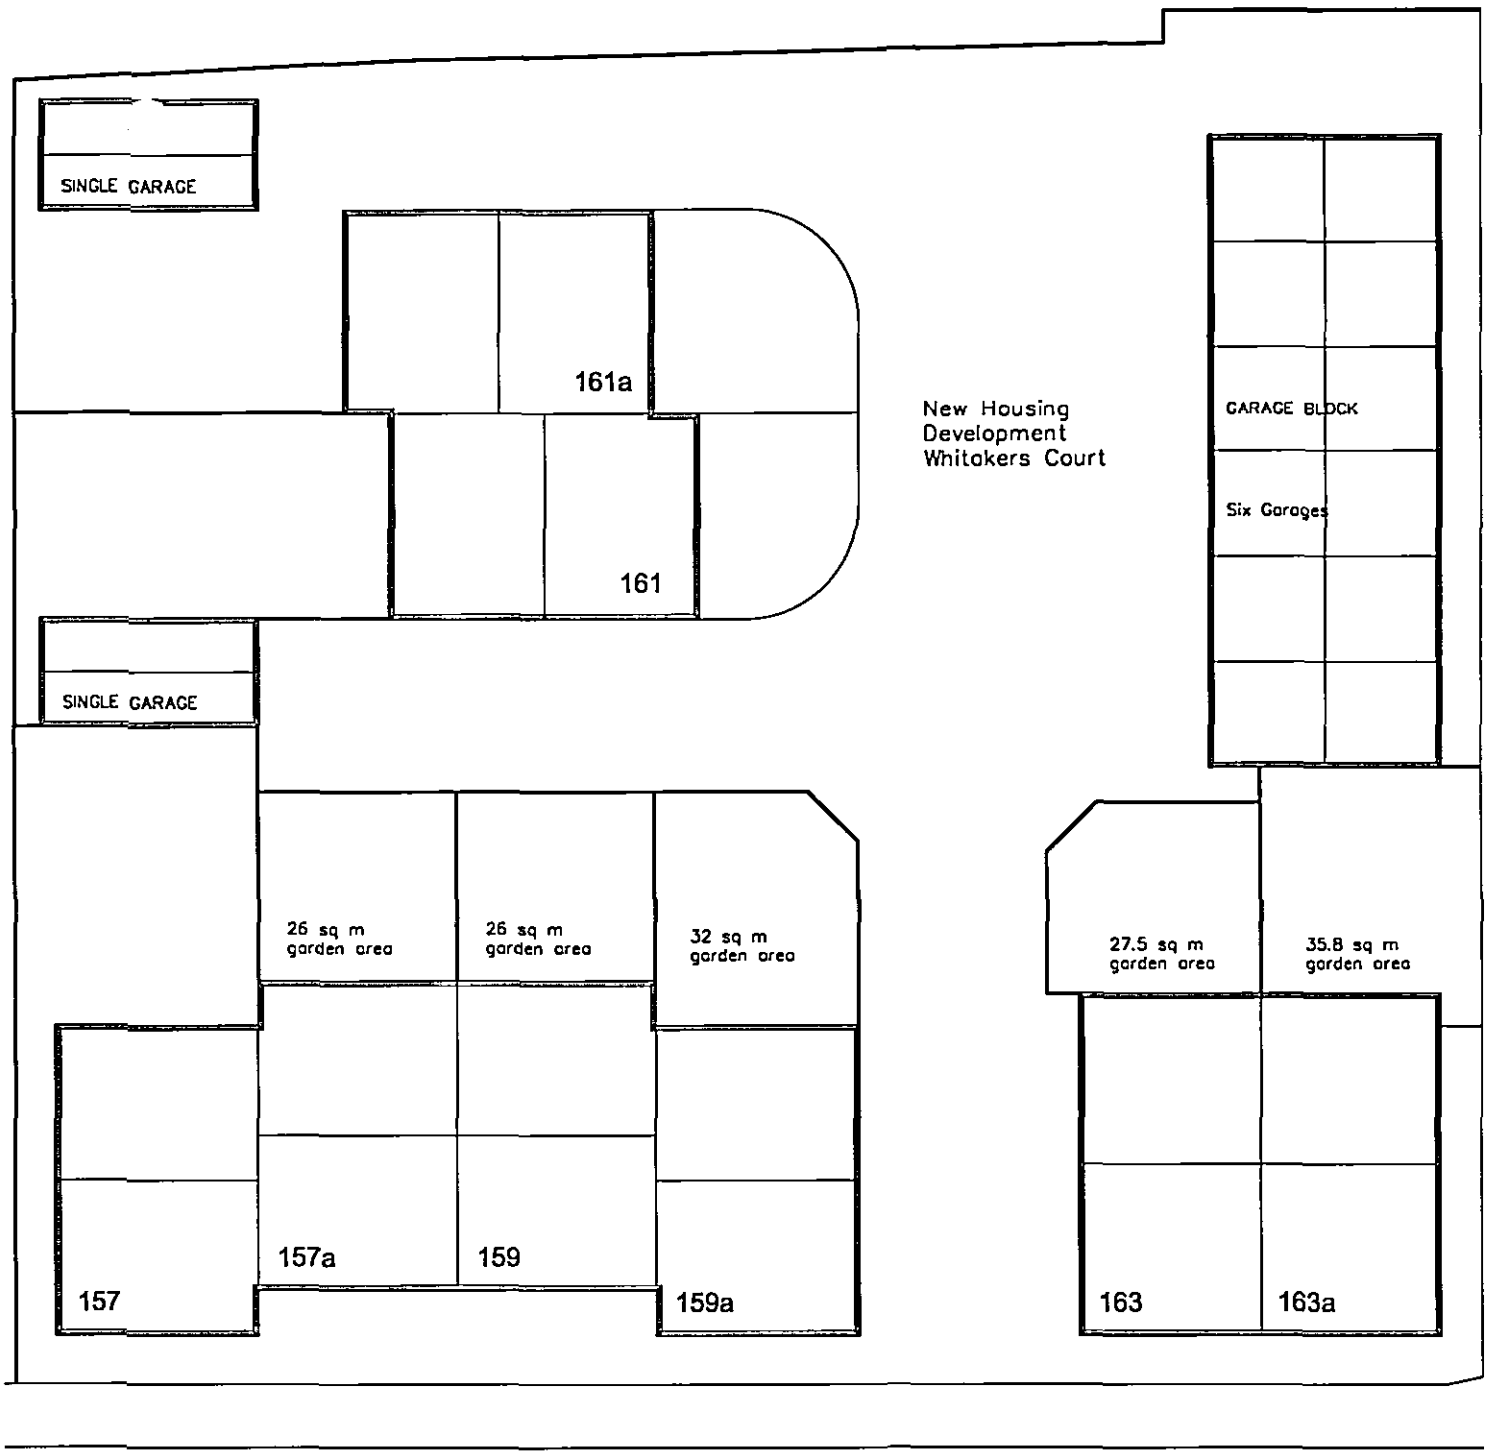


WINSOVER ROAD

HEREWARD ROAD

Scale: 1:200