

SITE RE-DEVELOPMENT PROPOSAL

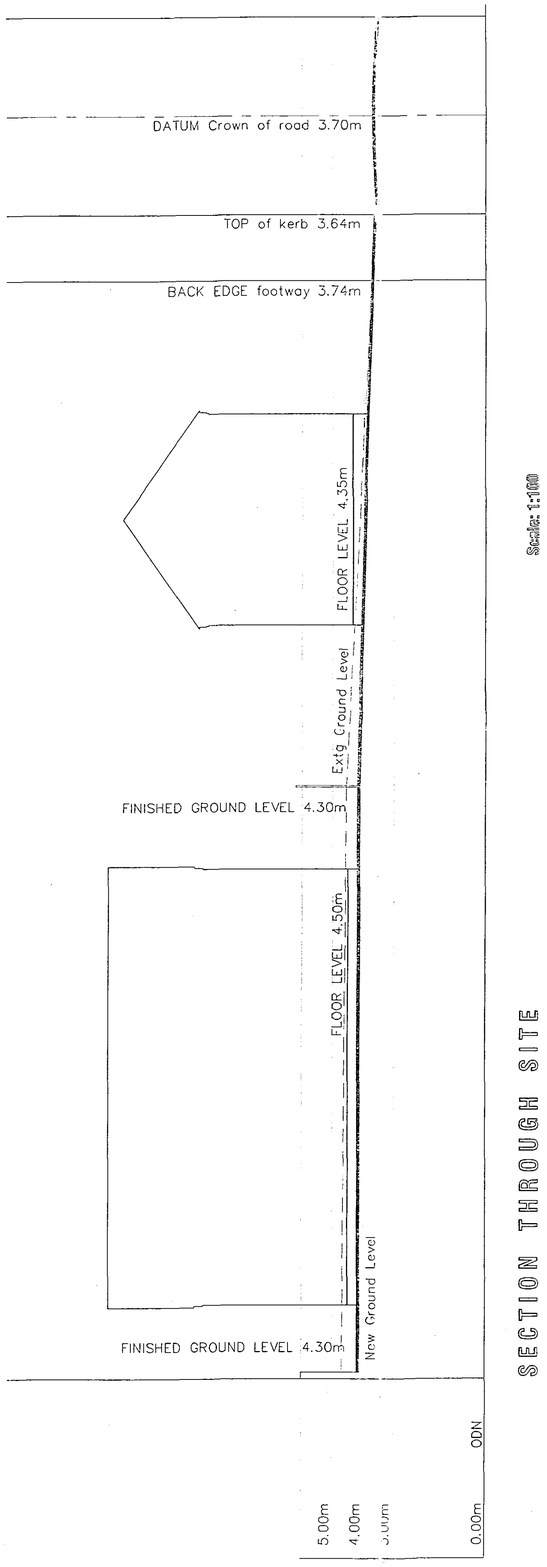

SECTION THROUGH SITE

Scale: 1:100

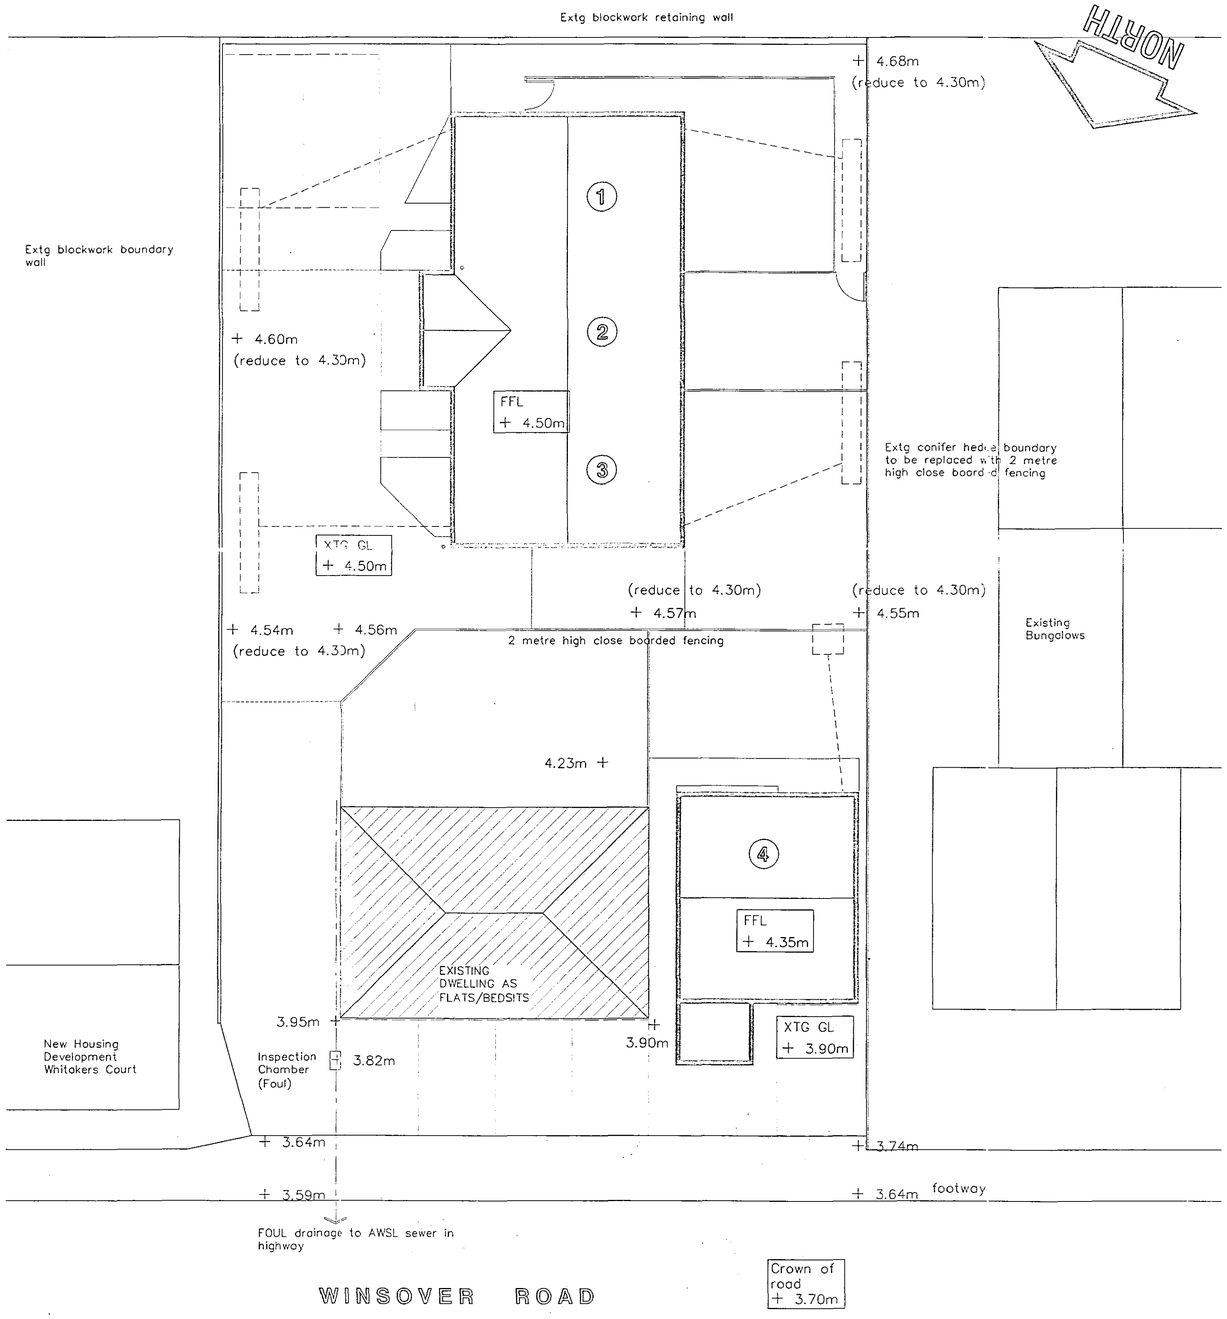

BLOCK PLAN

Scale 1:100

AMENDMENTS

A

SHDC Planning & Development
02 JUN 2004
Ref: 367/04

L. A. Building Design
Architectural and Surveying Practice
55 Hannam Boulevard
Spalding
Lincolnshire PE11 1LB
Telephone/Fax: Spalding (01775) 711437

Peter S Lithgow MCIOB MBIAT
Member of the Chartered Institute of Building and
Member of the British Institute of Architectural Technologists

project
Proposed Site Re-Development of Car Sales Yard at 165 Winsover Road, Spalding, Lincolnshire

client
MR JOHN SINCLAIR

drawing
SITE LEVELS AND SECTION

Planning Drawing

date	scale(s)
MAY 2004	1:100
drawn by	checked
Peter Lithgow	
job no	drawing no
03/16	05

DETERMINED PLAN