DO NOT SCALE THIS DRAWING. THE CONTRACTOR IS DEEMED TO HAVE CHECKED ALL DIMENSION ON SITE AND REPORT ANY DISCREPANCIES TO OGLESBY & LIMB LTD.
THE CONTENTS OF THIS DRAWING ARE COVERED BY COPYRIGHT AND REMAIN THE PROPERTY C OGLESBY & LIMB LTD. WRITTEN APPROVAL MUST BE OBTAINED FROM OGLESBY & LIMB LTD PRO TO DUPLICATION OR REPRODUCTION OF THIS DRAWING OR ITS CONTENTS.
ANY DIMENSIONS NOT SHOWN ARE TO BE CHECKED AND AGREED WITH OGLESBY & LIMB LTD.




Elevation to Spring Gardens (building only)
Scale 1:50


Elevation to Rear Garden
Scale 1:50




Elevation to Spring Gardens (with boundary wall shown)
Scale 1:50

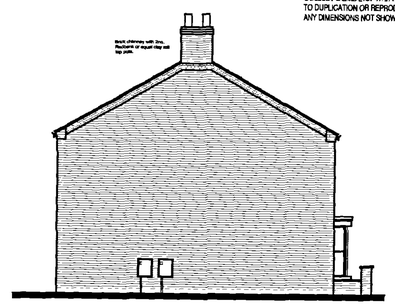

Side Elevation to SW
Scale 1:100

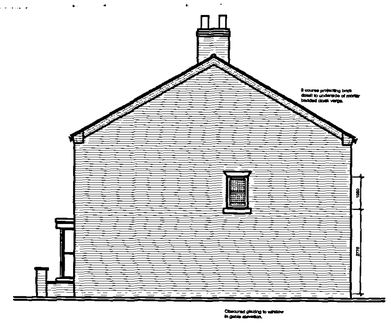


Side Elevation to NE
Scale 1:100

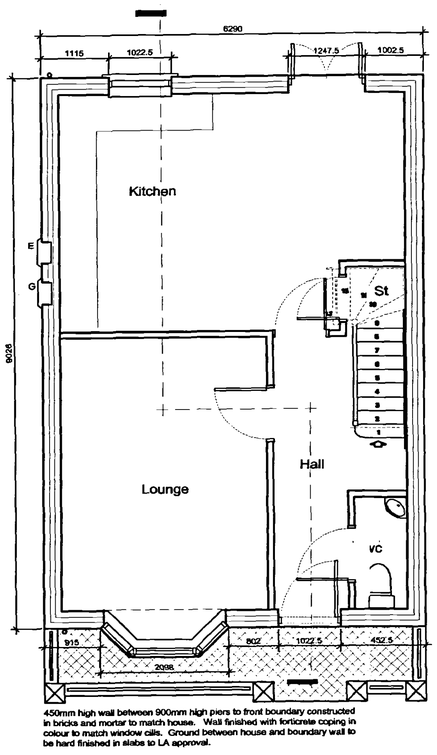


450mm high wall between 900mm high piers to front boundary constructed in bricks and mortar to match house. Wall finished with forticrete coping in colour to match window cills. Ground between house and boundary wall to be hard finished in slabs to LA approval.

Ground Floor Layout
Scale 1:50

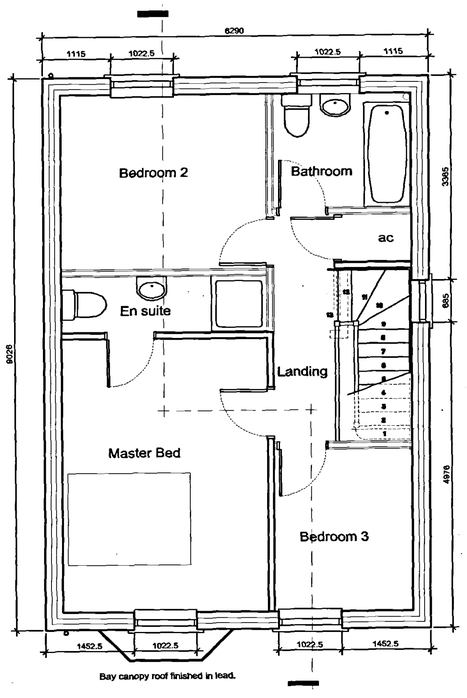

First Floor Layout
Scale 1:50

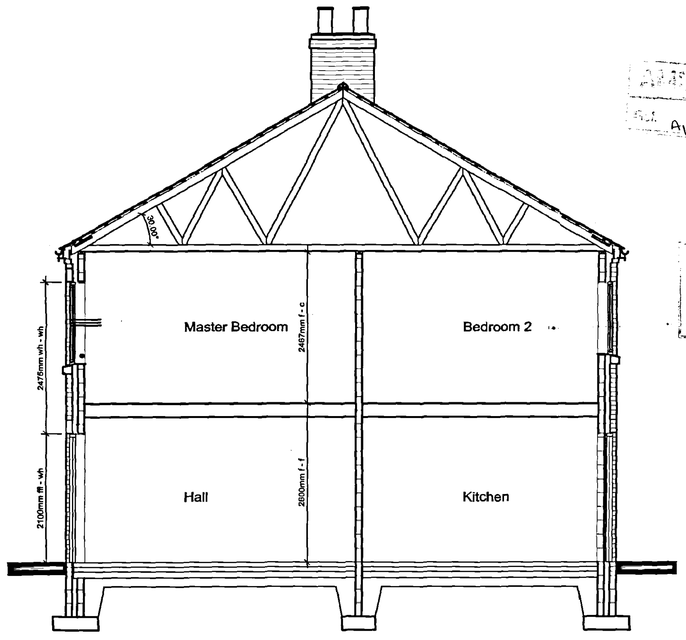

Typical Cross Section
Scale 1:50

AMENDED PLAN
Scale A1

Received
24 APR 2006
Ref: 04/261/04

DETERMINED
PL

Revisions			
Ref:	Date:	Description:	By:
A	21.04.06	Amended to LA Planners comments as follows: Front boundary wall added. Bay width reduced to match first floor windows. Window proportions and opening style revised. Bay structure construction changed to timber.	ajo

Oglesby & Limb Ltd
Chartered Architects and Building Surveyors
67 London Road
Newark, Notts
NG24 1RZ
Tel: 01636 702030
Fax: 01636 703740
e-mail: design@o-l-ltd.co.uk

Client:
Stepford Homes Ltd.

Project:
Proposed New Dwelling
Adjacent 35b Spring Gardens
Spalding, Lincolnshire

Drawing Title:
Plans & Elevations as Proposed
PLANNING APPLICATION ISSUE

Date:	Feb 2006	Scale:	1:50
Drawn by:	AJO	Checked by:	DAL

Drawing Number:	Rev:
A0552 - 10	A