
DO NOT SCALE THIS DRAWING. THE CONTRACTOR IS DEEMED TO HAVE CHECKED ALL DIMENSIONS ON SITE AND REPORT ANY DISCREPANCIES TO OGLESBY & LIMB LTD.
THE CONTENTS OF THIS DRAWING ARE COVERED BY COPYRIGHT AND REMAIN THE PROPERTY OF OGLESBY & LIMB LTD. WRITTEN APPROVAL MUST BE OBTAINED FROM OGLESBY & LIMB LTD PRIOR TO DUPLICATION OR REPRODUCTION OF THIS DRAWING OR ITS CONTENTS.
ANY DIMENSIONS NOT SHOWN ARE TO BE CHECKED AND AGREED WITH OGLESBY & LIMB LTD.




Elevation to Spring Gardens
Scale 1:50


Elevation to Rear Garden
Scale 1:50

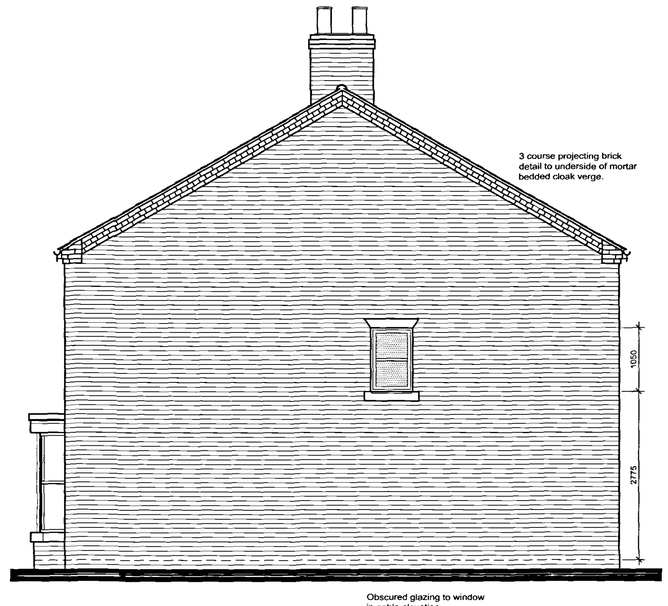


Side Elevation to NE
Scale 1:50

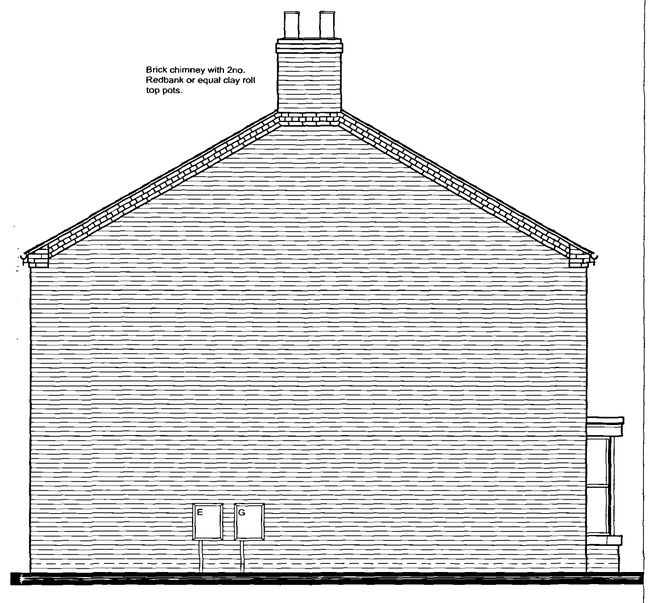


Side Elevation to SW
Scale 1:50

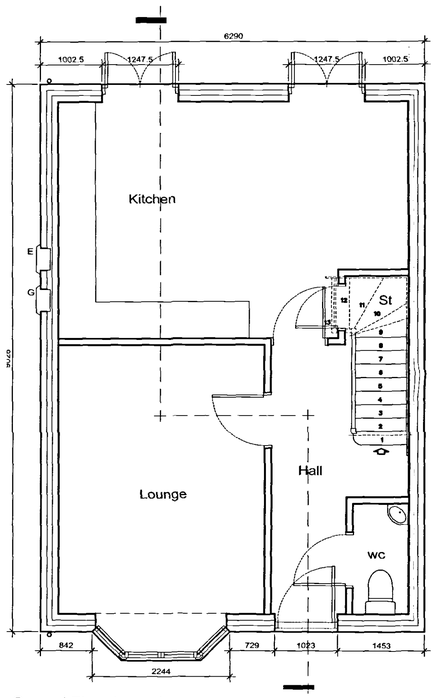

Ground Floor Layout
Scale 1:50

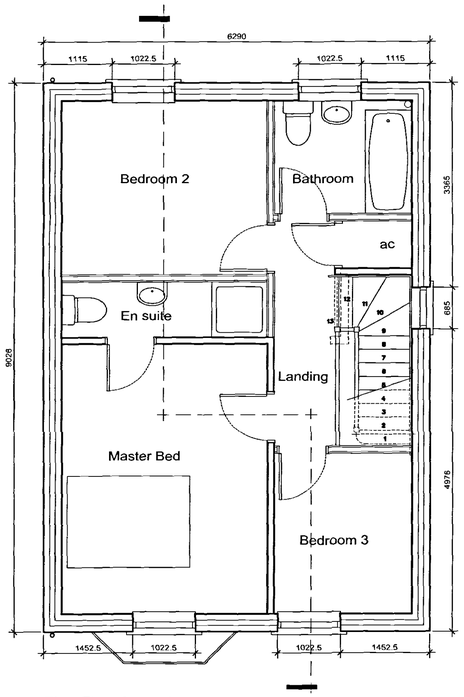

First Floor Layout
Scale 1:50

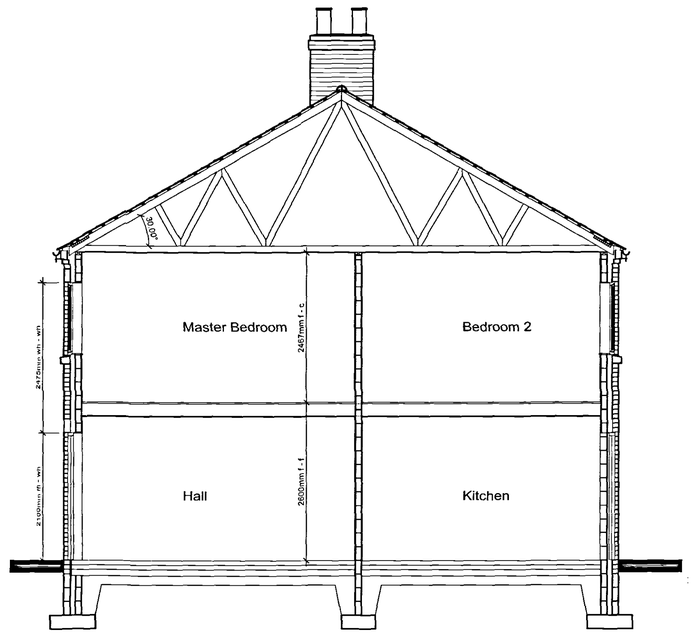

Typical Cross Section
Scale 1:50

SUPERSEDED

Oglesby & Limb Ltd
Chartered Architects
and Building Surveyors
67 London Road
Newark, Notts
NG24 1RZ
Tel: 01636 702030
Fax: 01636 701740
e-mail: design@o-l-ltd.co.uk

Client:
Stepford Homes Ltd.

Project:
Proposed New Dwelling
Adjacent 35b Spring Gardens
Spalding, Lincolnshire

Drawing Title:
Plans & Elevations as Proposed
PRELIMINARY FOR COMMENT

Date:	Feb 2006	Scale:	1:50
Drawn by:	AJO	Checked by:	DAL

Drawing Number: A0552 - 10
Rev: