
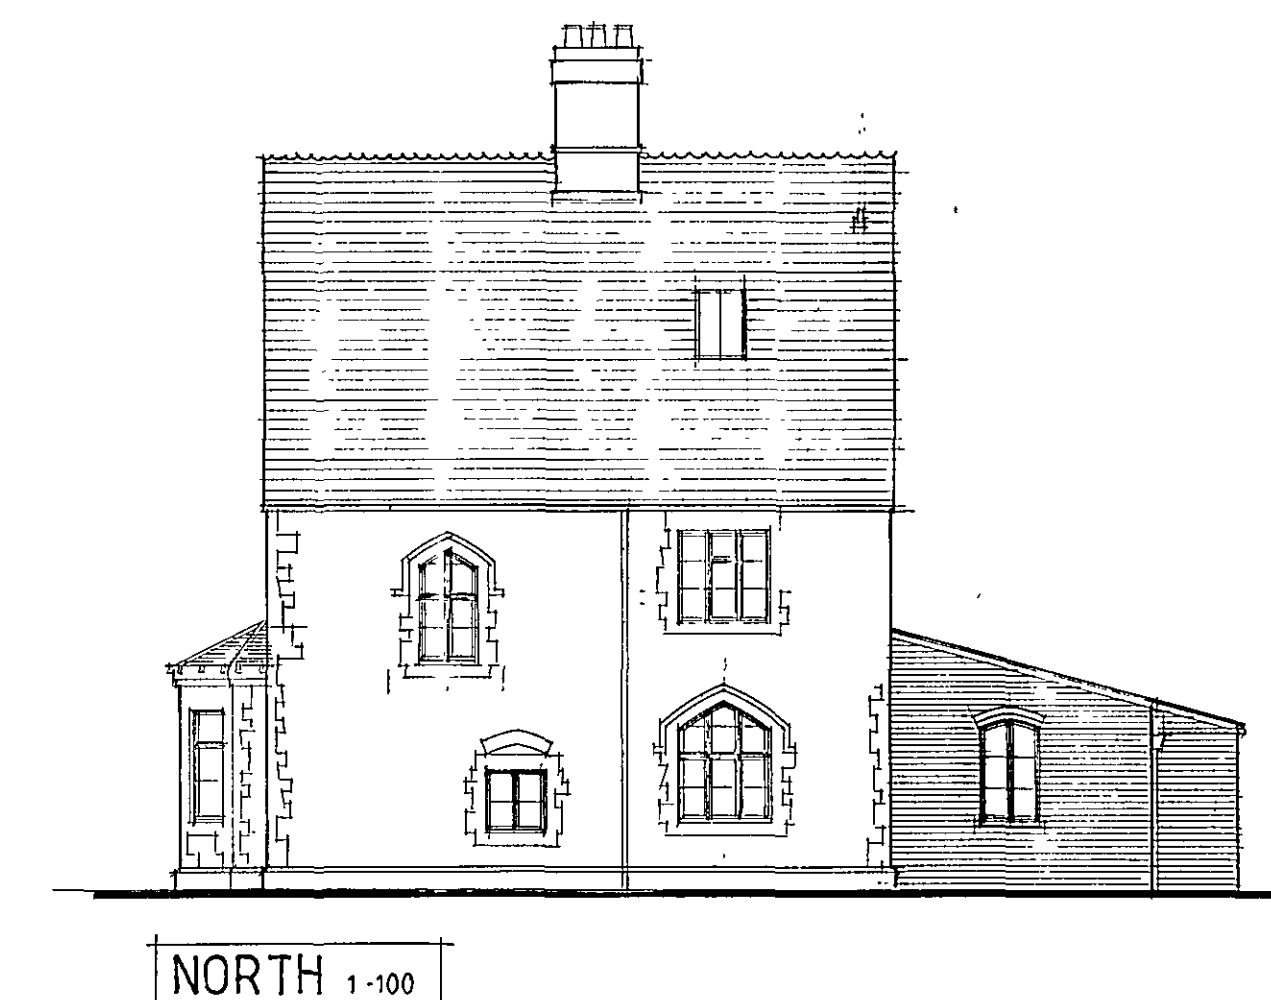


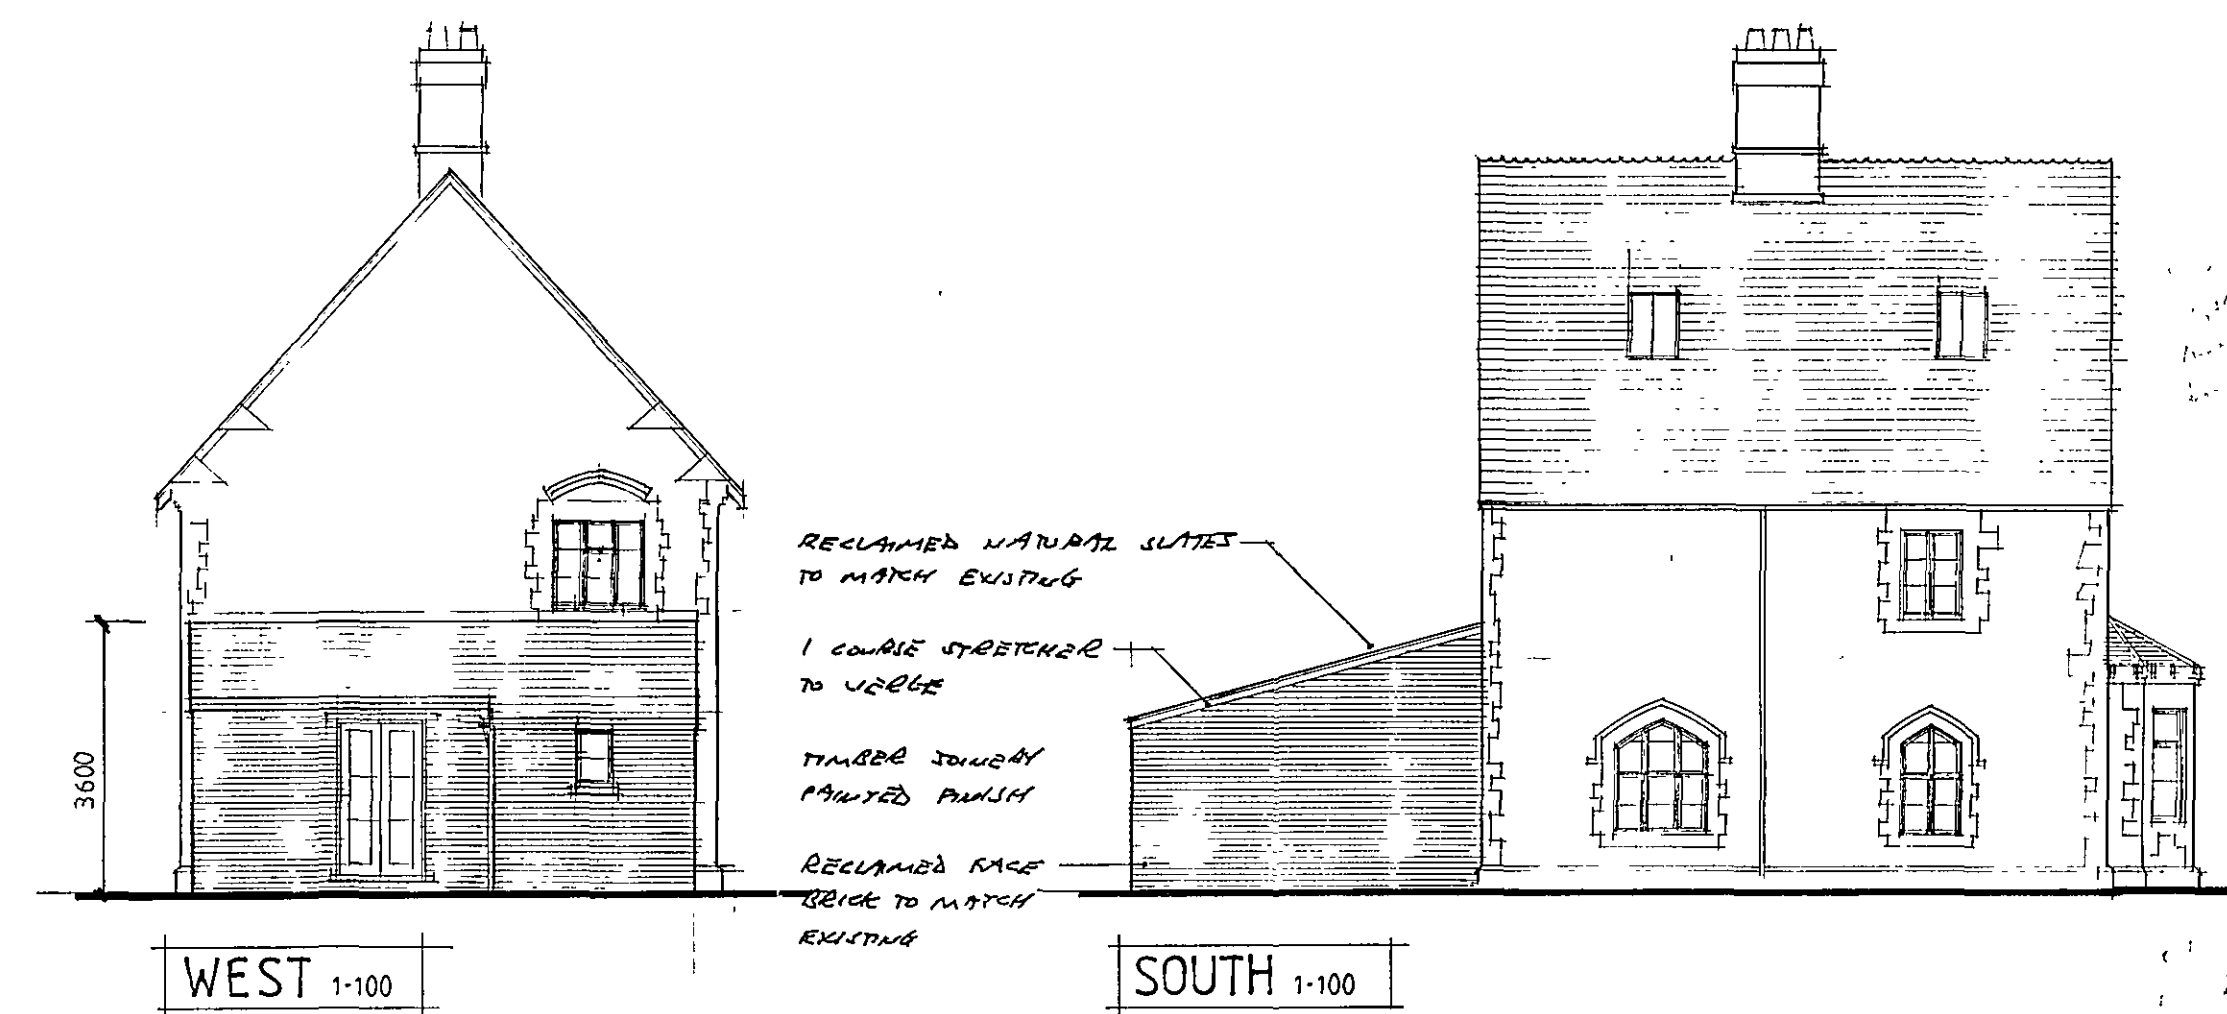

**DETERMINED
PLAN**

Contractor To Check All Dimensions On Site Before Work Commences.			
Rev.	Date.	Init.	Revision Details.
			Planning Department 22 MAR 2007 Ref: 367/07
R. BOOR DRAUGHTSMAN 26 Fengate Moulton Chapel Spalding Lincolnshire PE12 0XL Phone & Fax: 01406 380279			
Project: MULBERRY HOMES LTD HEADMASTERS HOUSE, SPALDING GOODFELLOWS PRIMARY SCHOOL, SPALDING COMMON, SPALDING.			
Drawing: PROPOSED - ELEVATIONS			
Scale: AS SHOWN		Drawing. No. 3286-3	
Drawn.			
Date.	JAN 2007	Rev.	1/1