




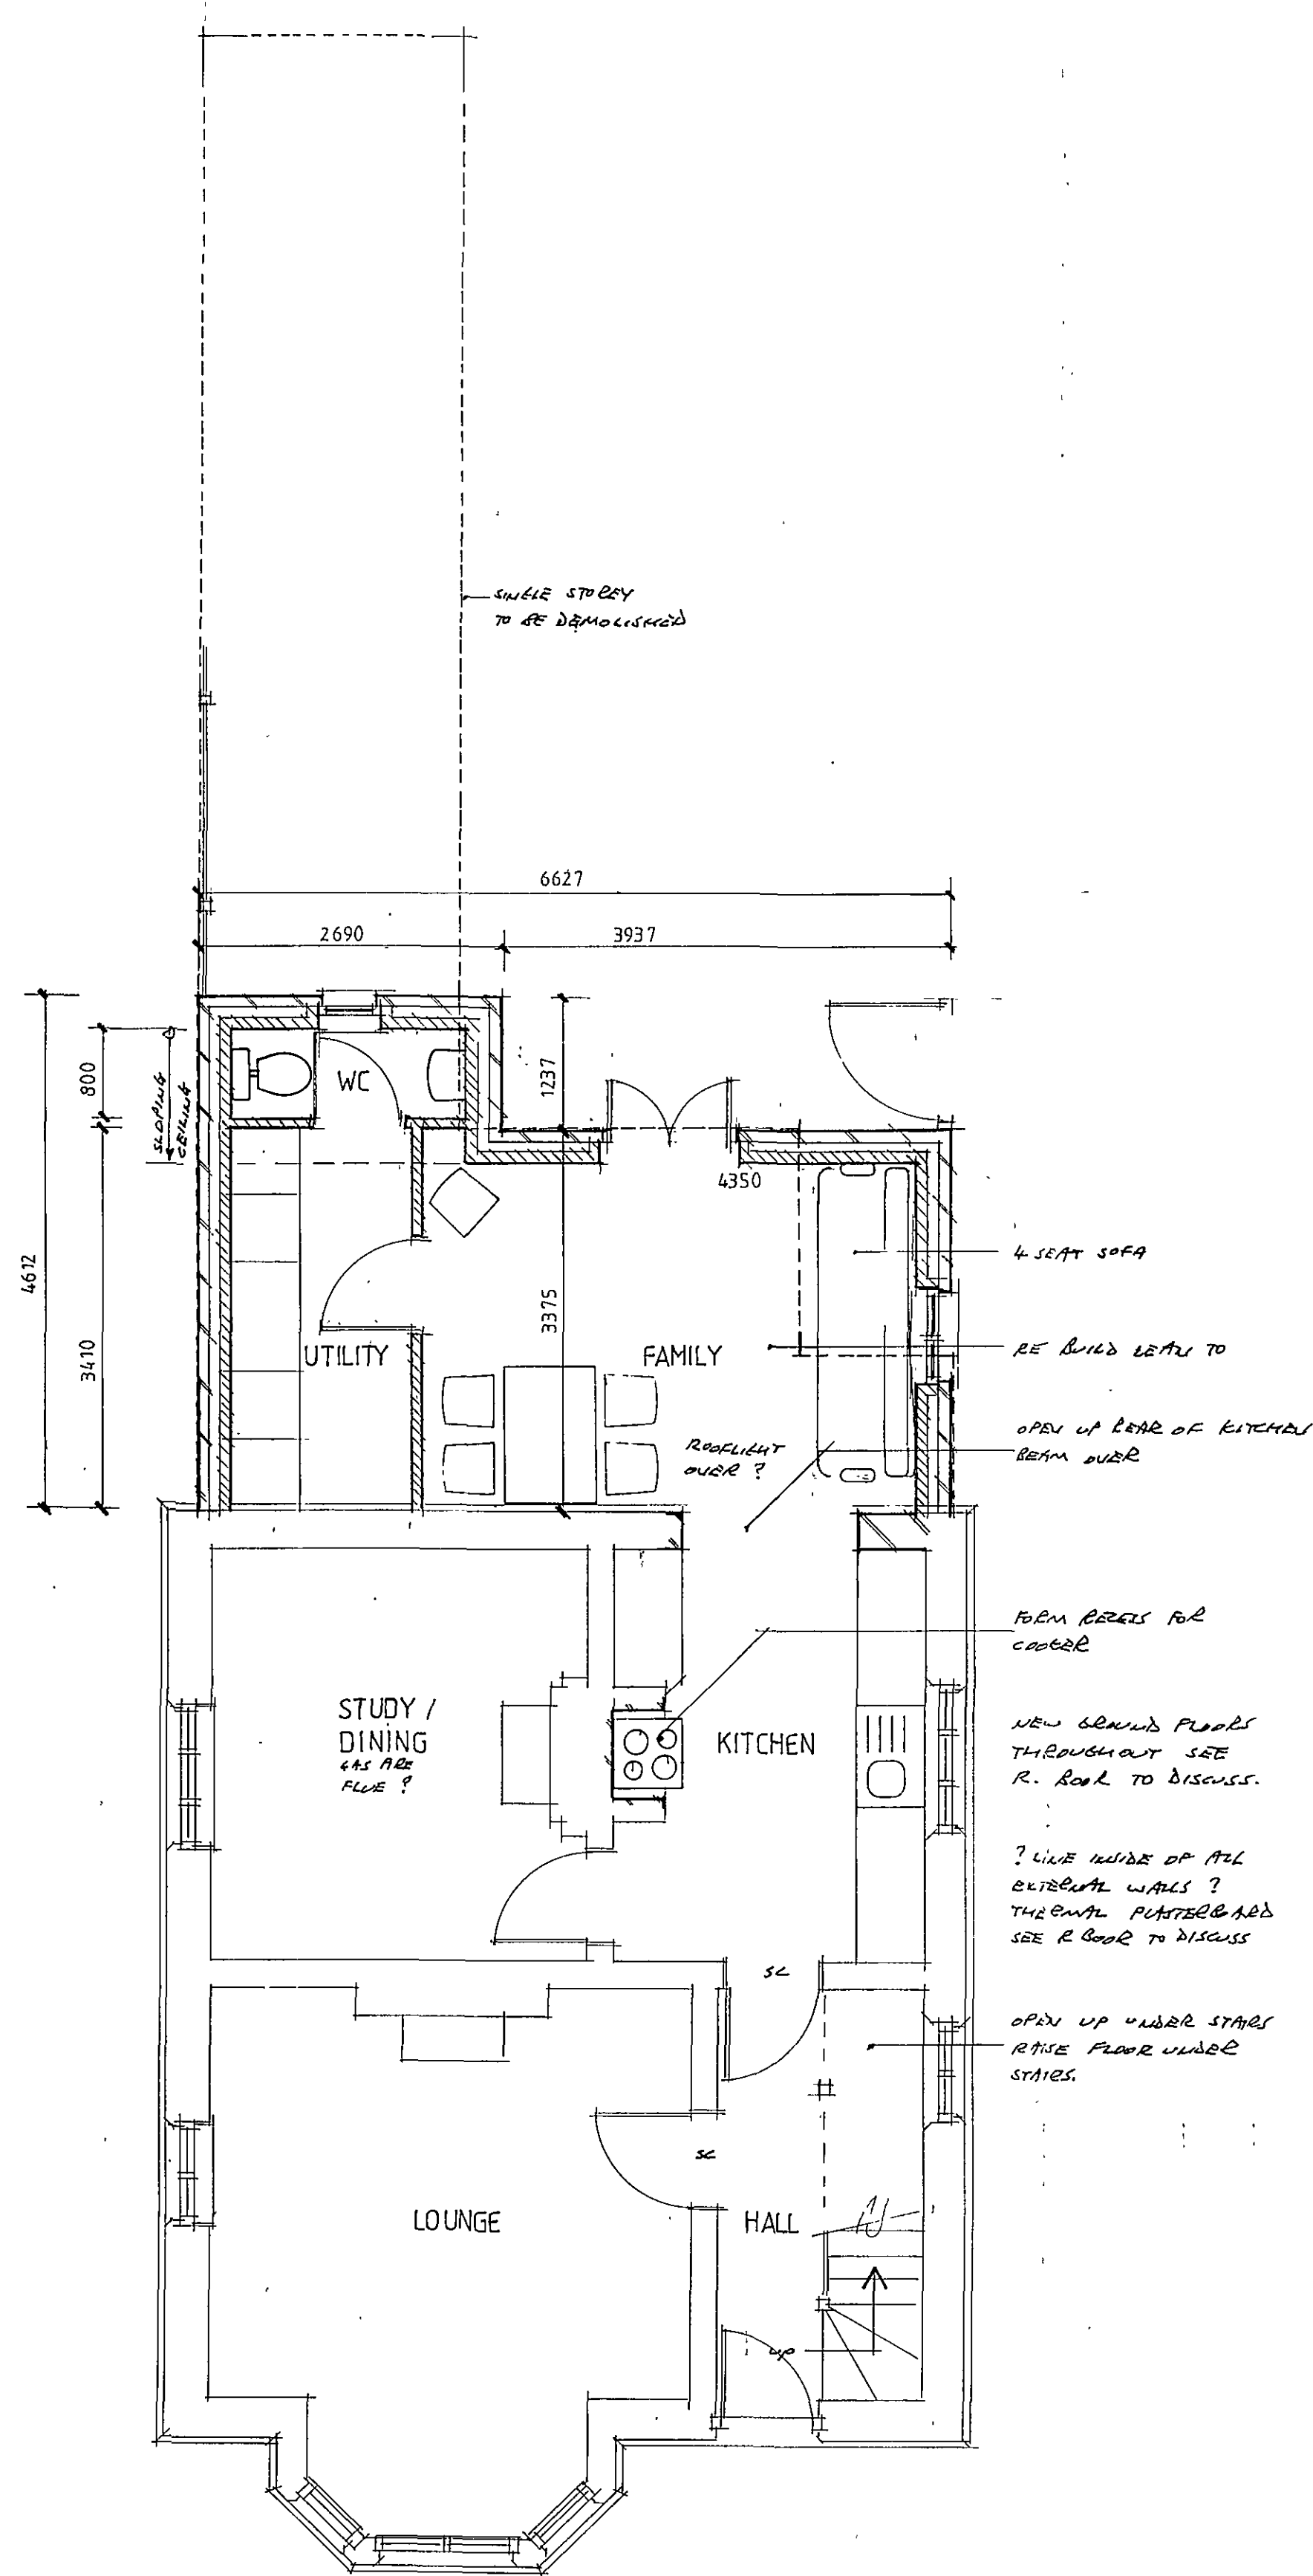


GROUND FLOOR 1:50

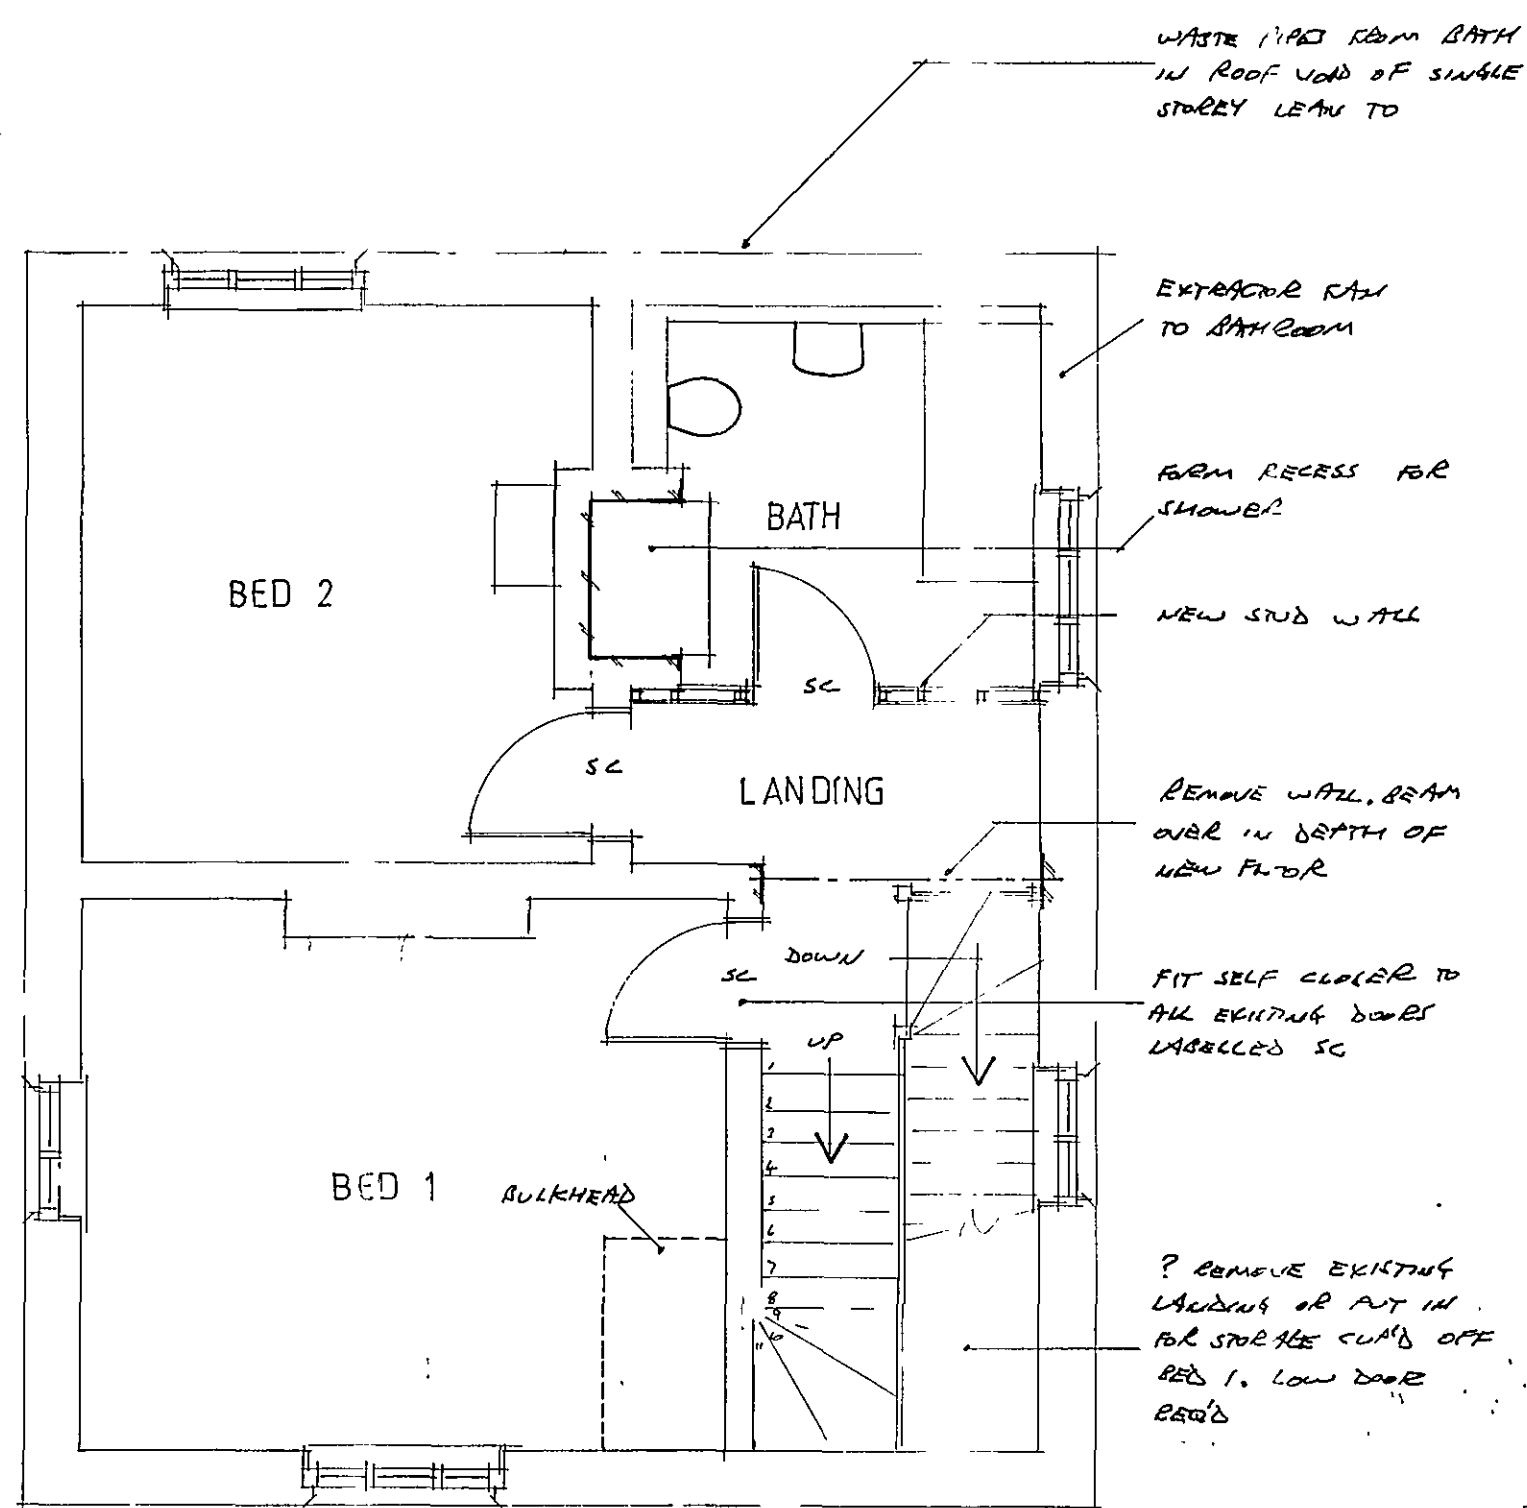

FIRST FLOOR 1:50

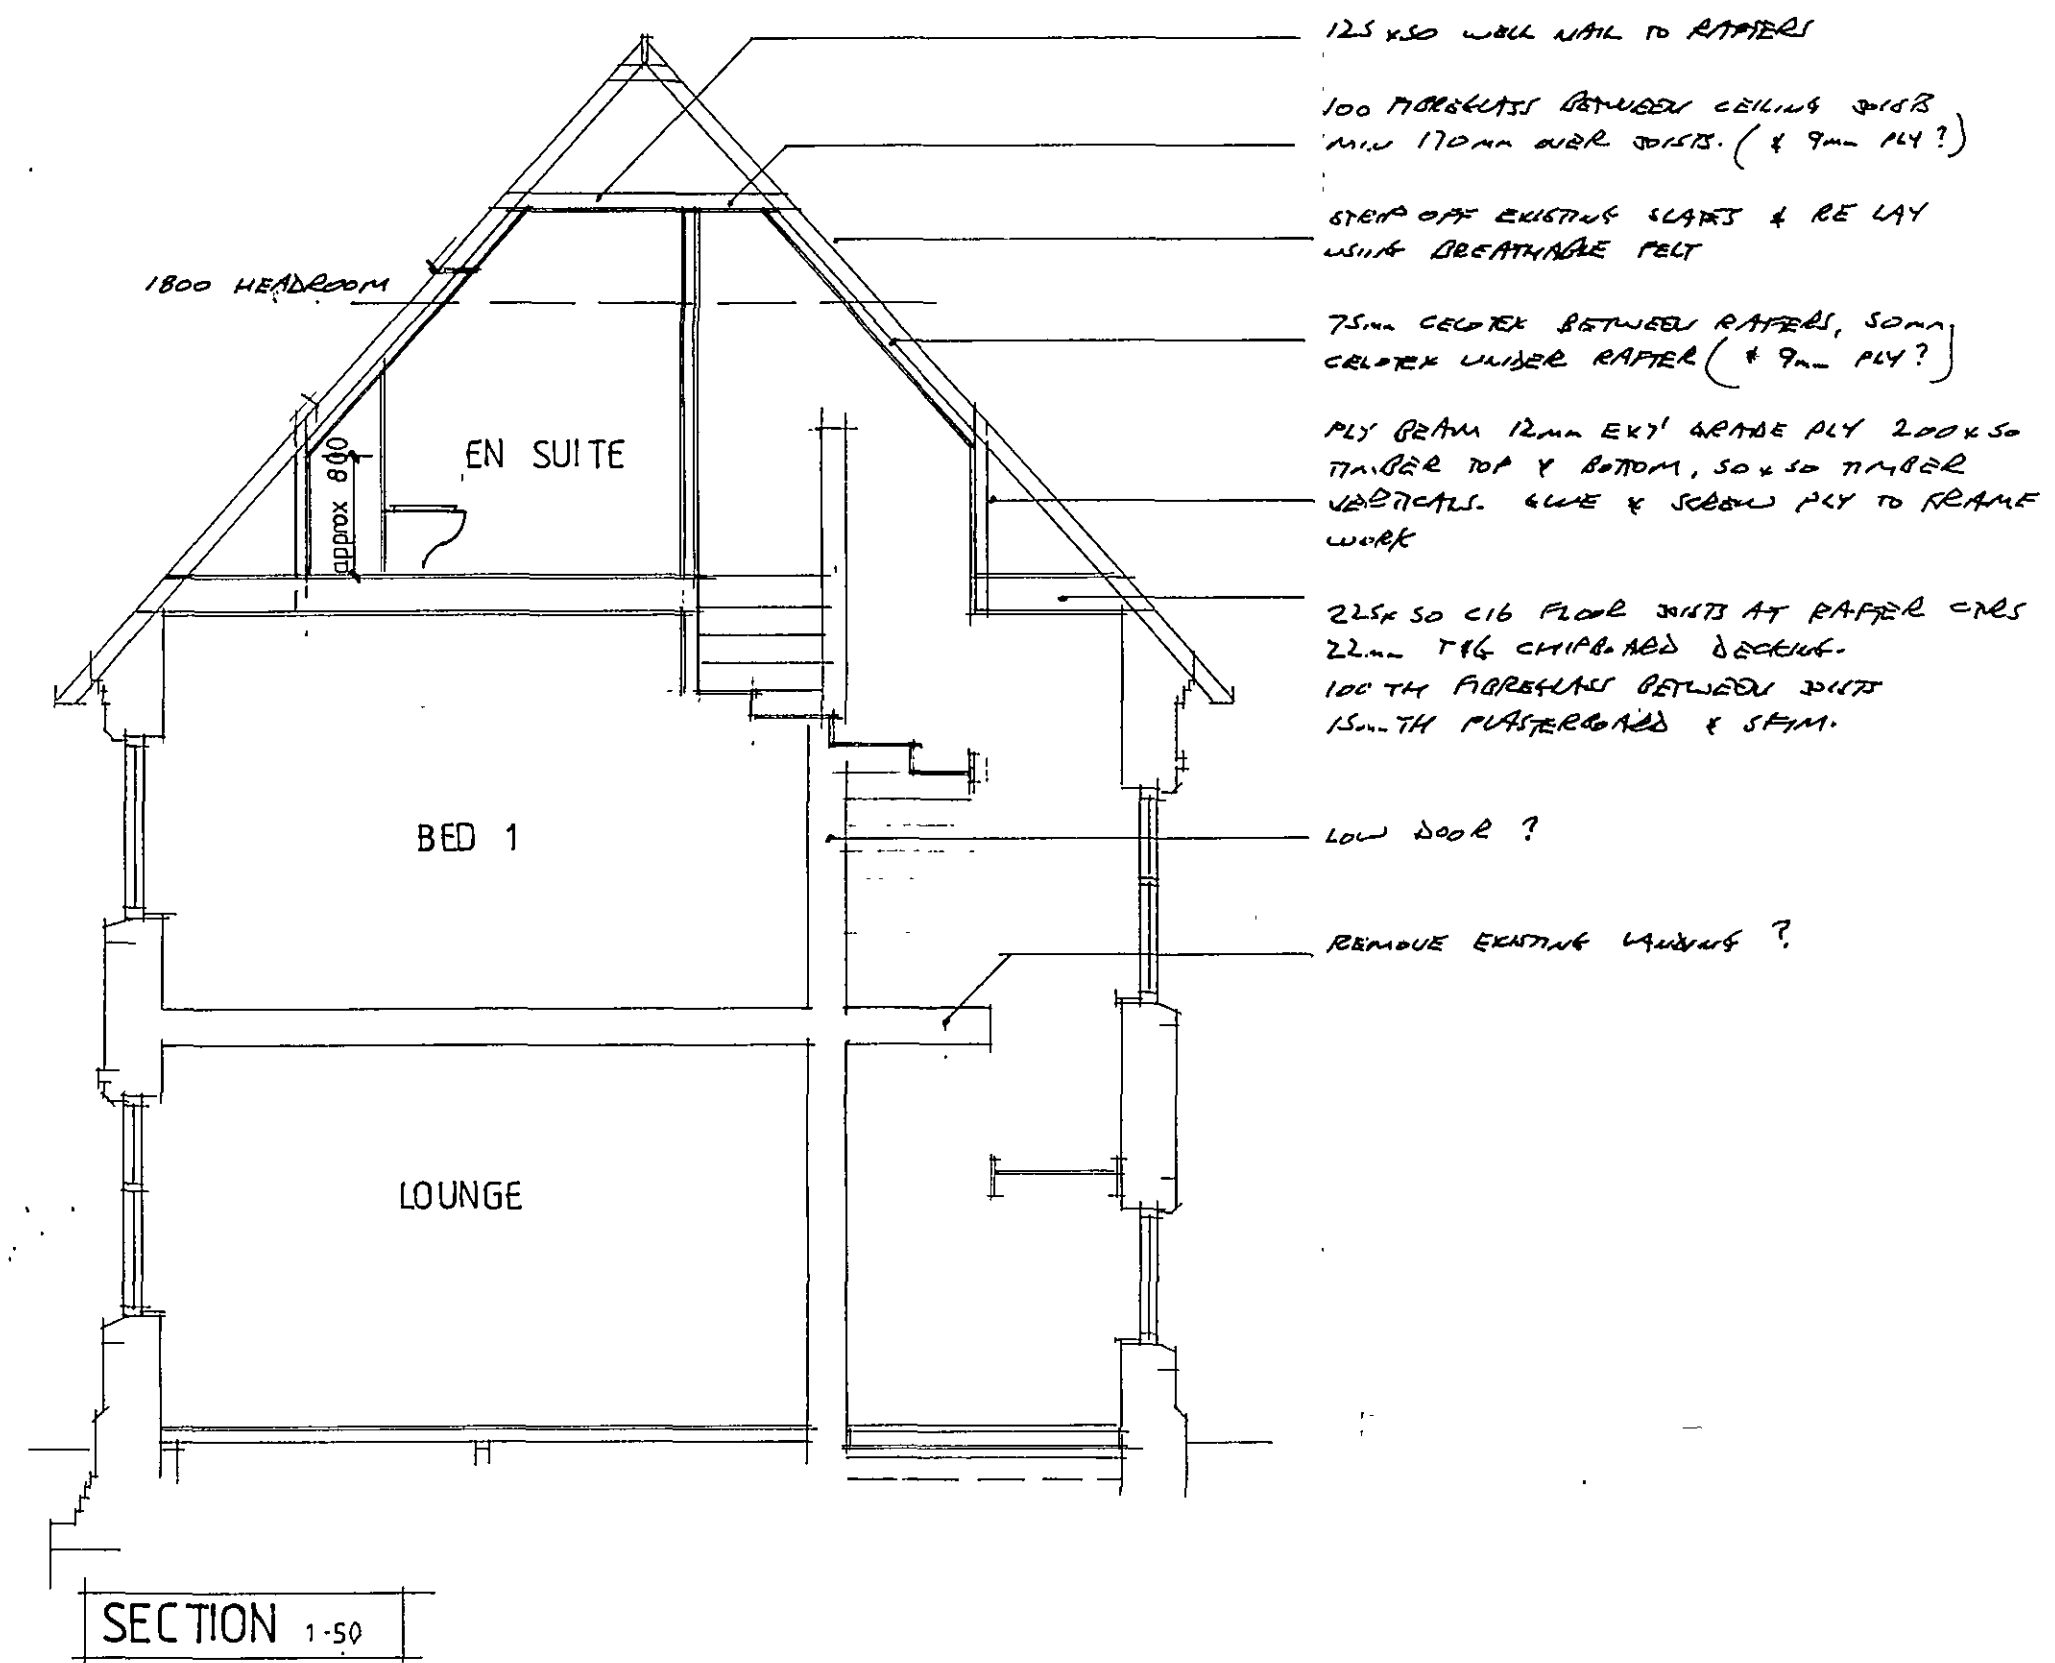

SECTION 1:50

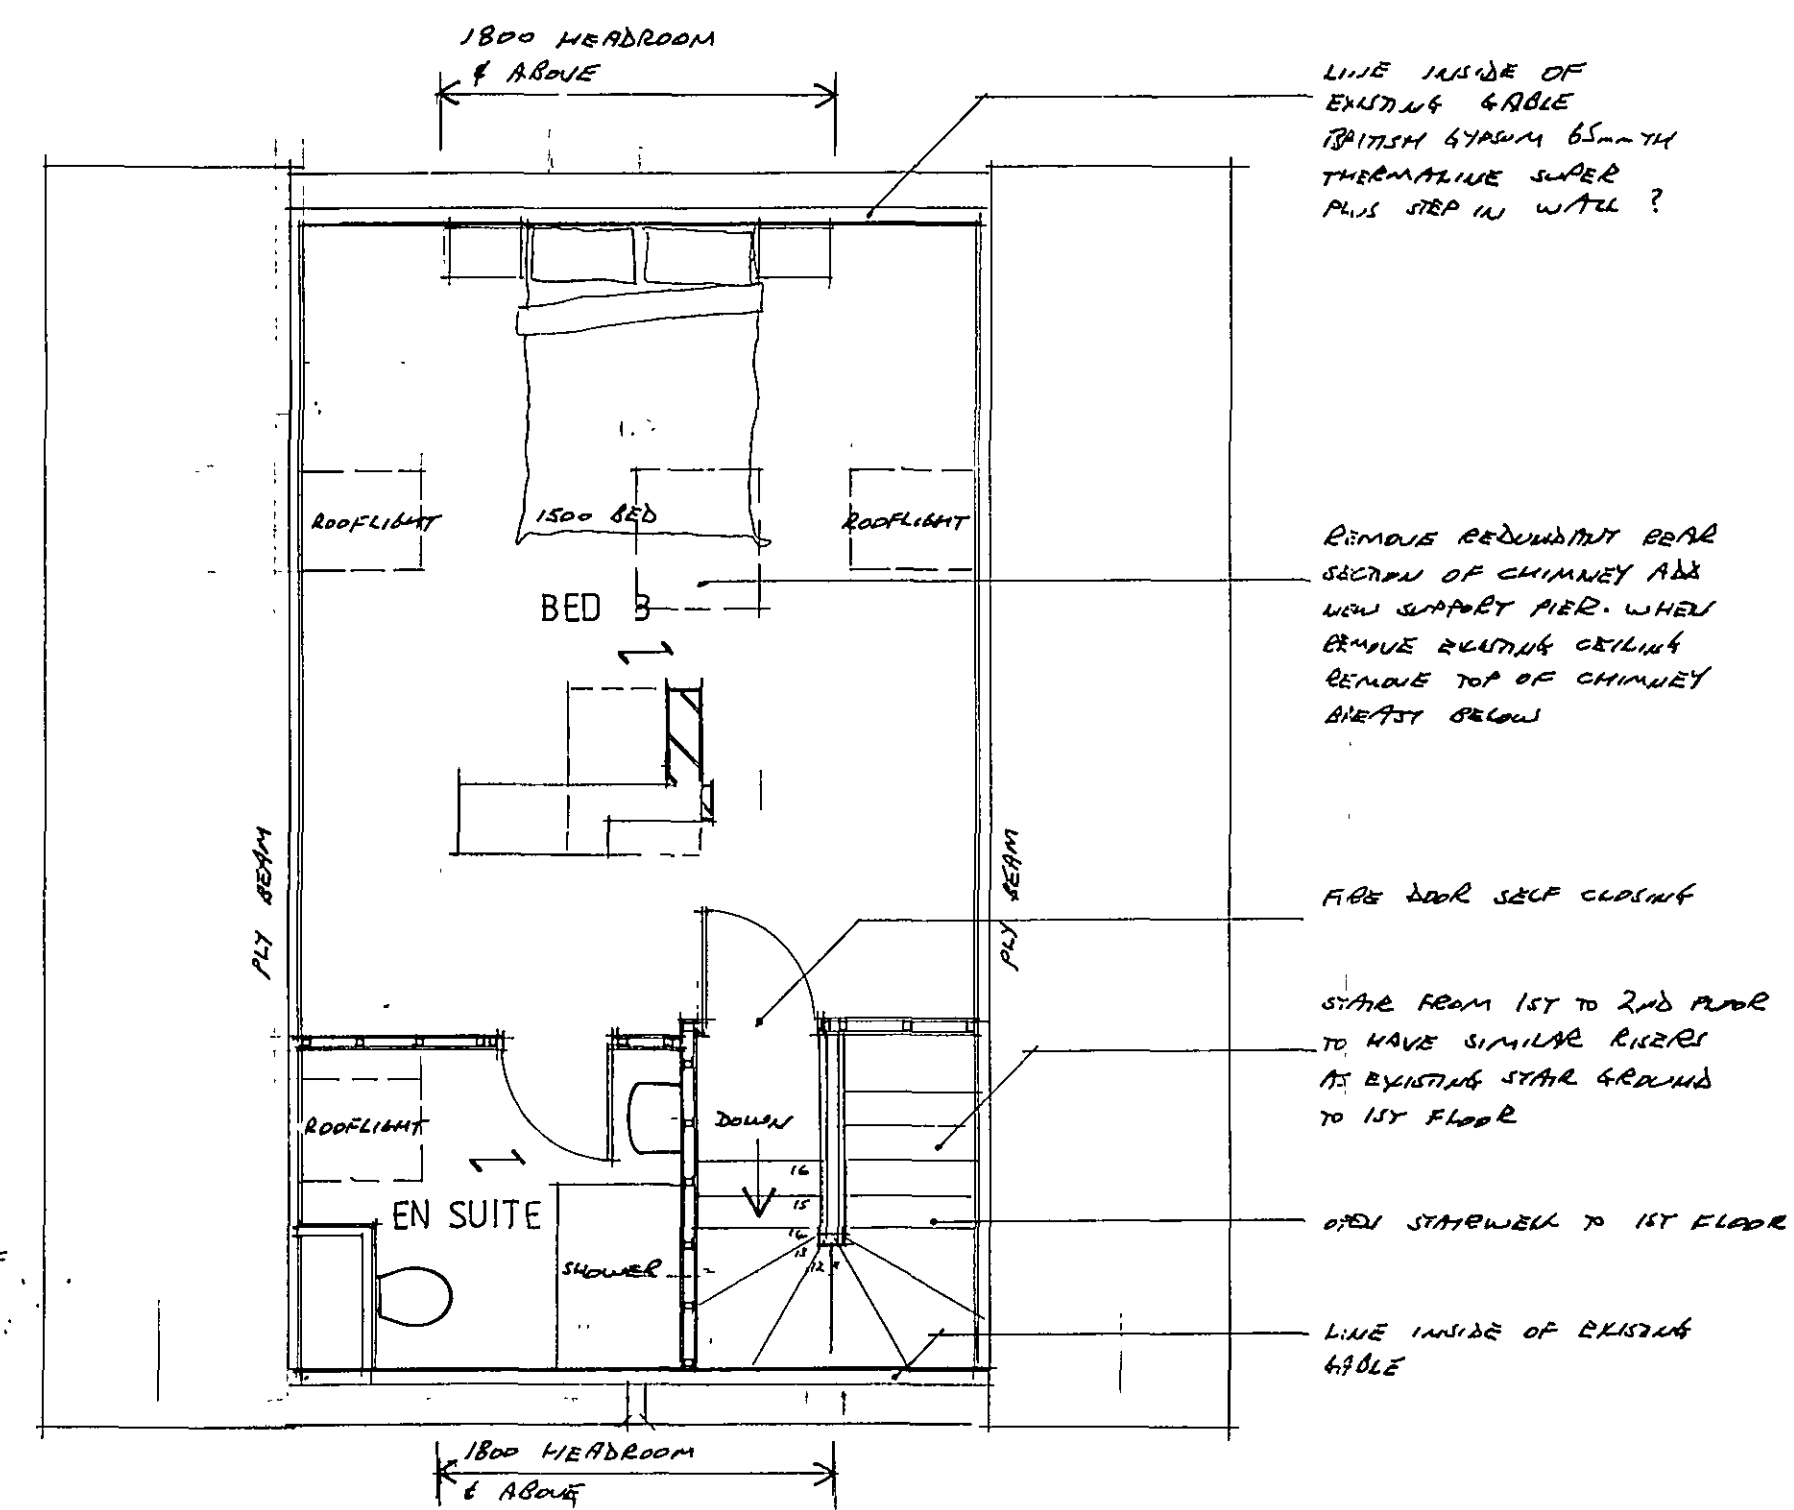

SECOND FLOOR 1:50

DETERMINED PLAN

Contractor To Check All Dimensions On Site Before Work Commences.

Rev.	Date.	Init.	Revision Details.
B			
A			

Planning 34156
7 2 MAR 2007
Ref: 367/07

R. BOOR DRAUGHTSMAN

26 Fengate
Moulton Chapel
Spalding
Lincolnshire
PE12 0XL
Phone & Fax:
01406 380279

Project:
MULBERRY HOMES LTD.
HEADMASTERS HOUSE,
SPALDING GOODFELLOWS PRIMARY
SCHOOL,
SPALDING COMMON, SPALDING.

Drawing:
SKETCH AS PROPOSED

Scale:
AS SHOWN

Drawn:
Date: JAN 2007

Drawing No.
3286-2

Rev. 1 2 