

Blacksmith Forge, High St., Spalding

SHDC
Planning & Development
17 MAY 2011
Ref: 0367-11

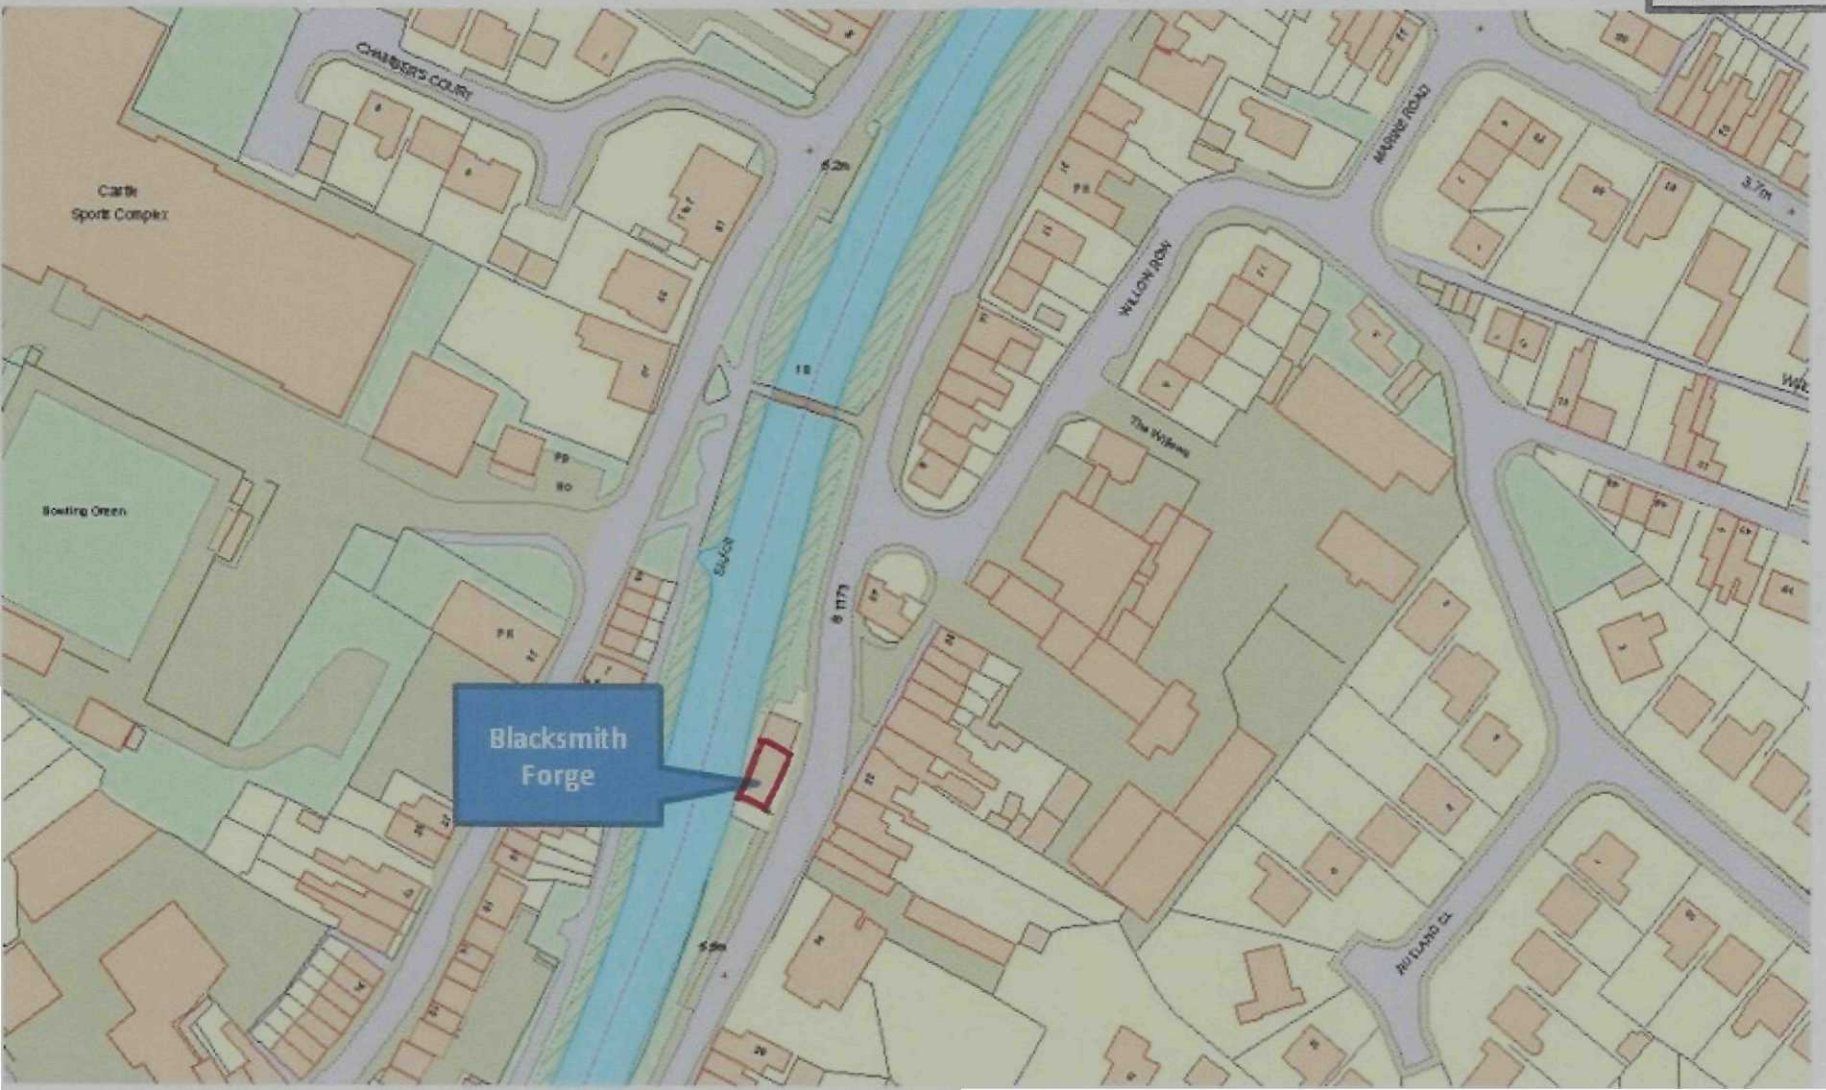

SHDC
Planning & Development
17 MAY 2011
Ref: 0367-11

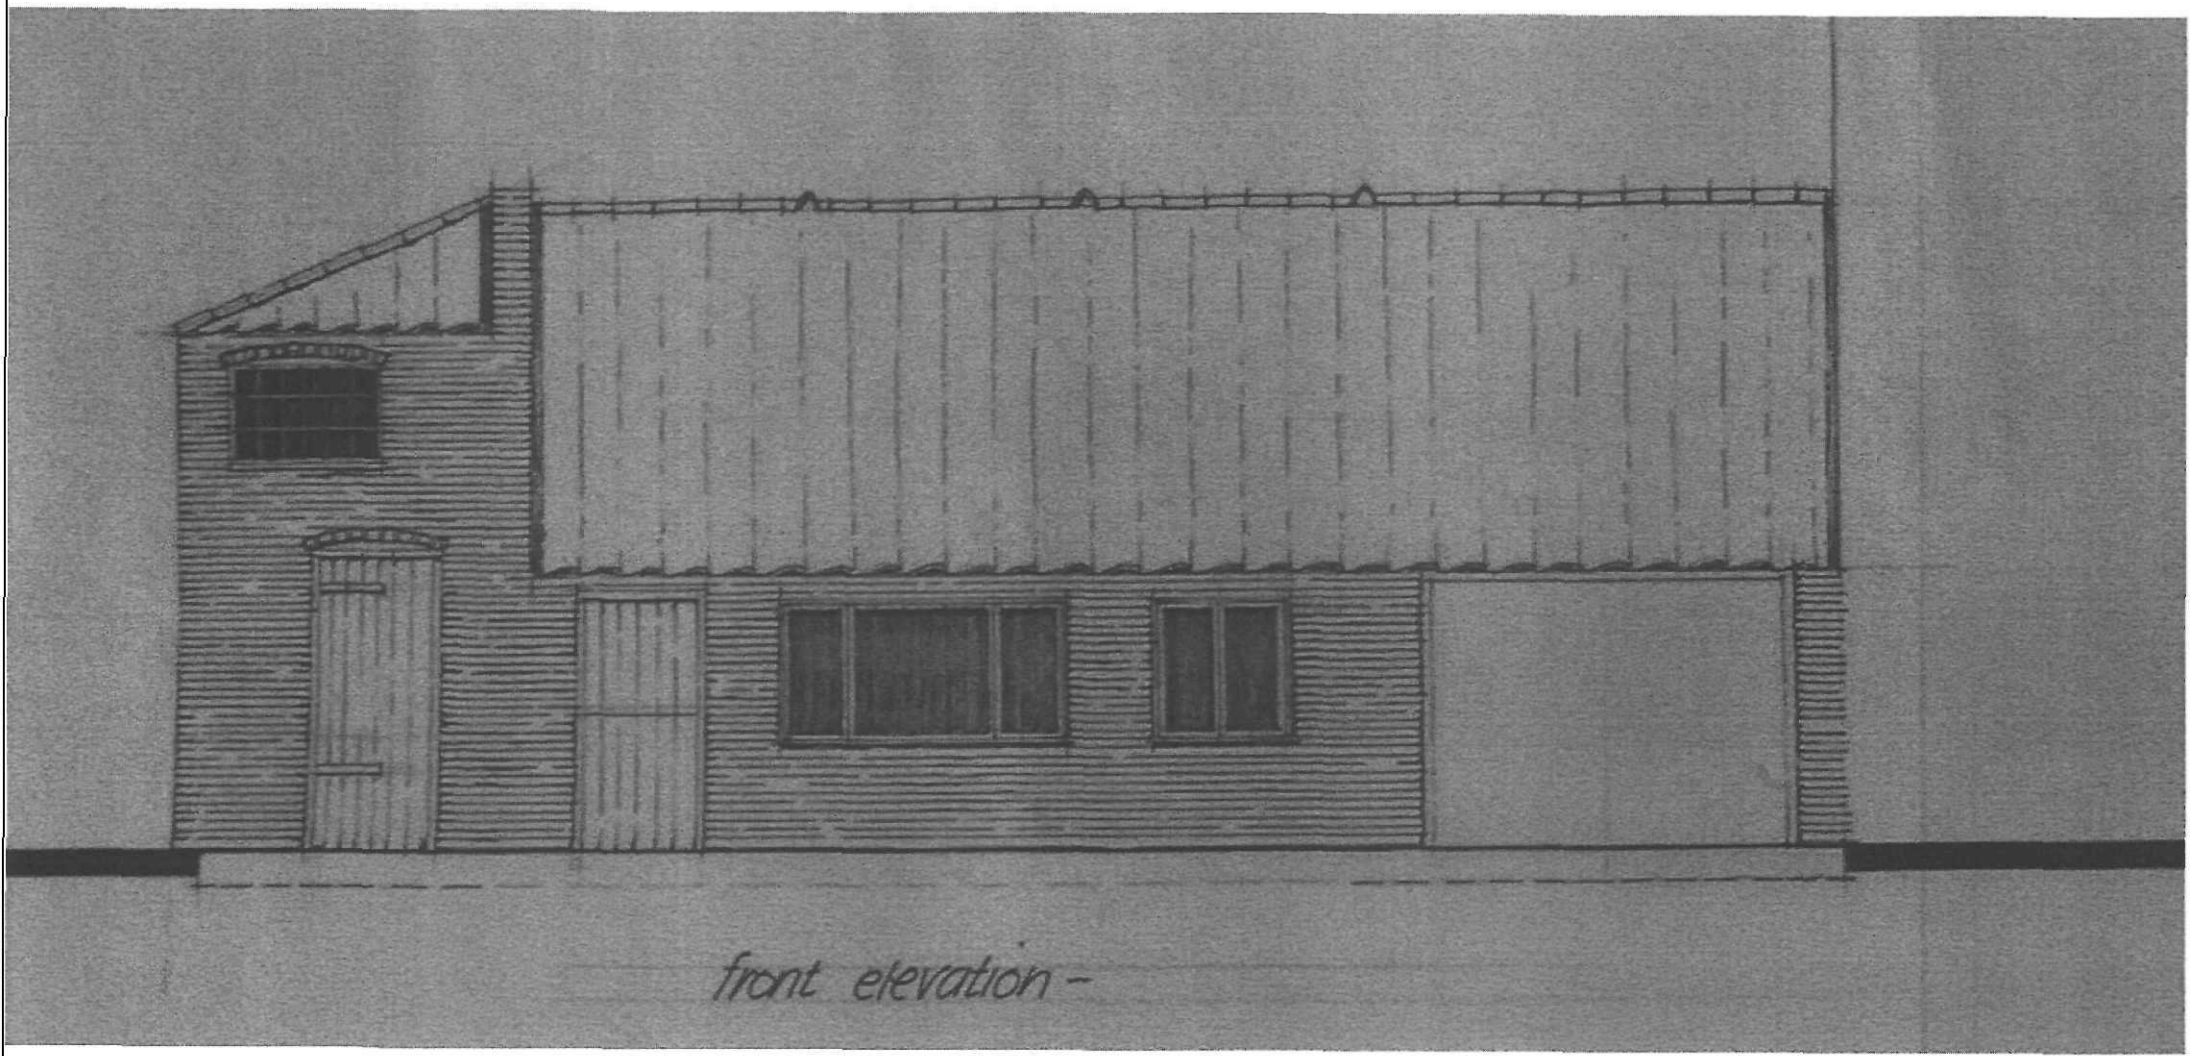

front elevation -