


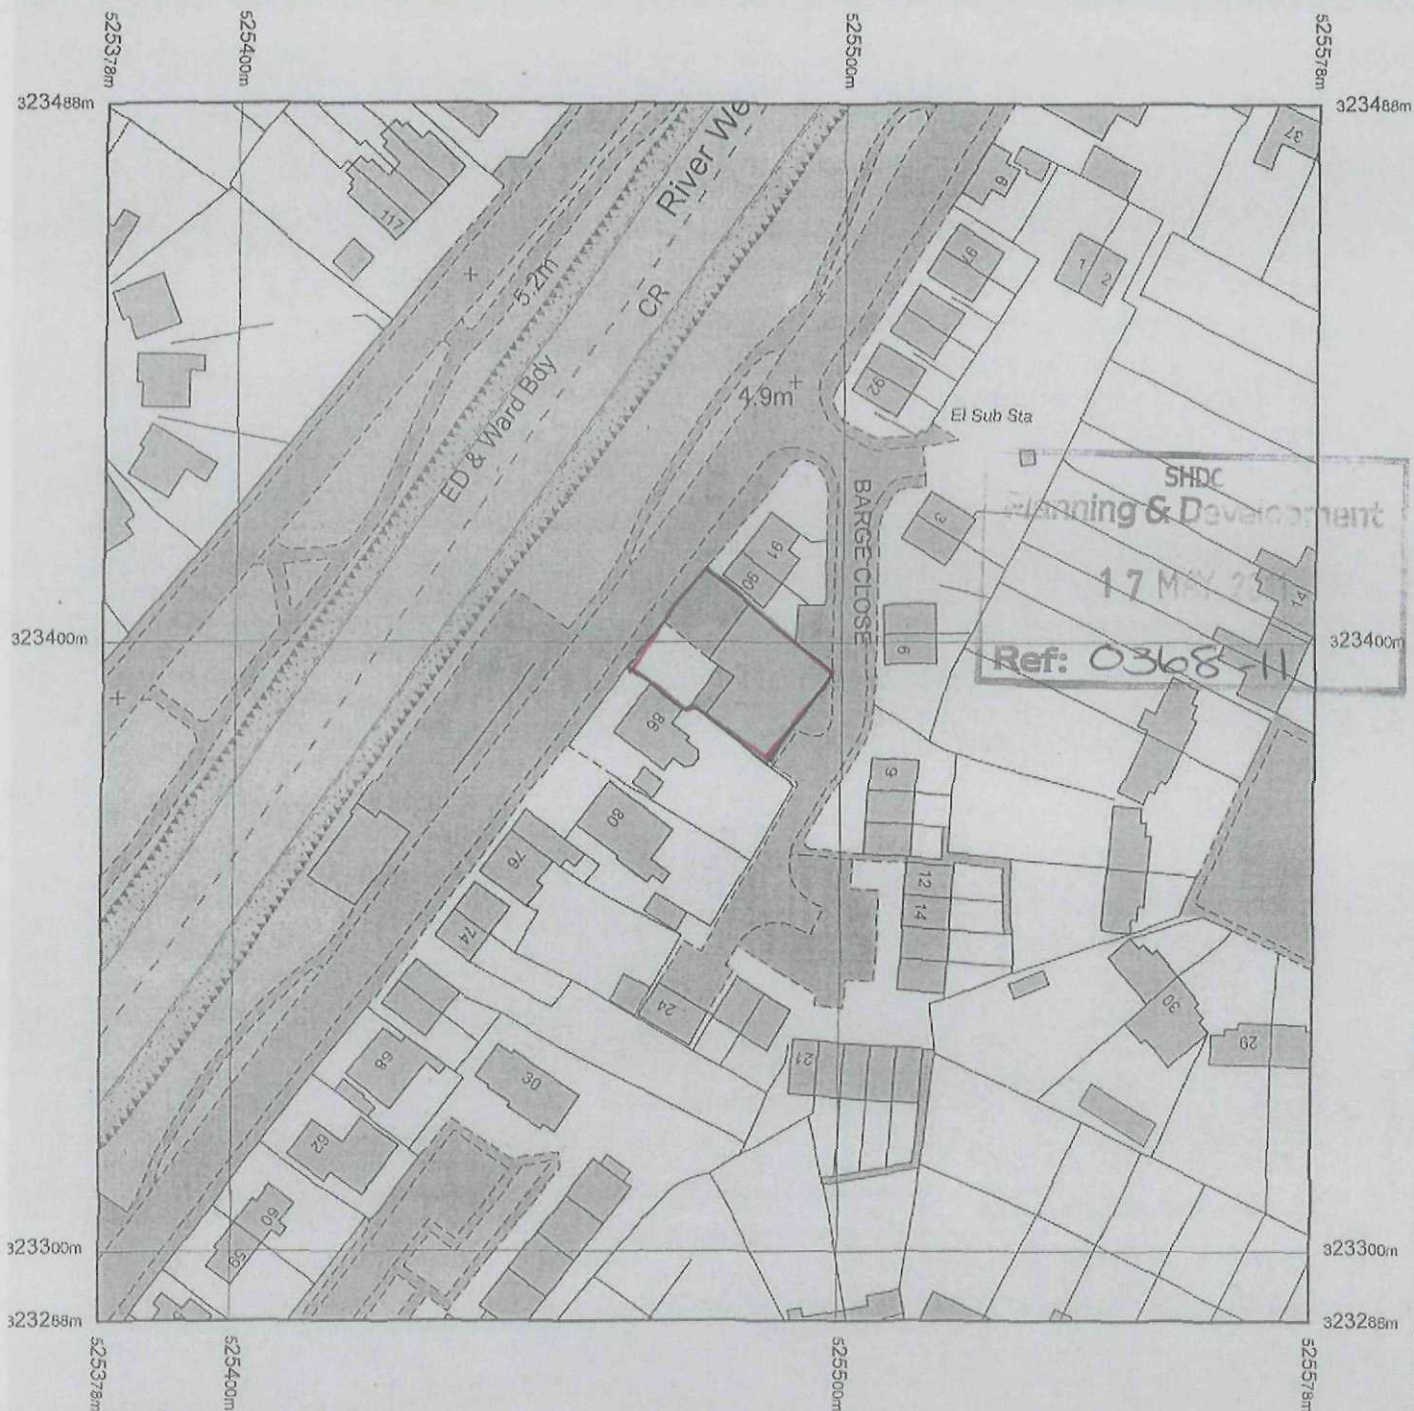

duced 14.02.2011 from the Ordnance Survey National
ographic Database and incorporating surveyed revision
ilable at this date. © Crown Copyright 2011.


production in whole or part is prohibited without the
or permission of Ordnance Survey.

inance Survey, the OS Symbol and OS Sitemap are
istered trademarks of Ordnance Survey, the national
pping agency of Great Britain.

a representation of a road, track or path is no
dence of a right of way.

a representation of features as lines is no evidence
a property boundary.

t or all of this OS Sitemap is enlarged from mapping
duced at one or more of the following scales: 1:1250,
500, 1:10000.

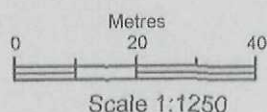

Supplied by: **Outlet User**
Serial number: 00037700
Centre coordinates: 525478.5 323386.5

Further information can be found on the
OS Sitemap Information leaflet or the
Ordnance Survey web site:
www.ordnancesurvey.co.uk

