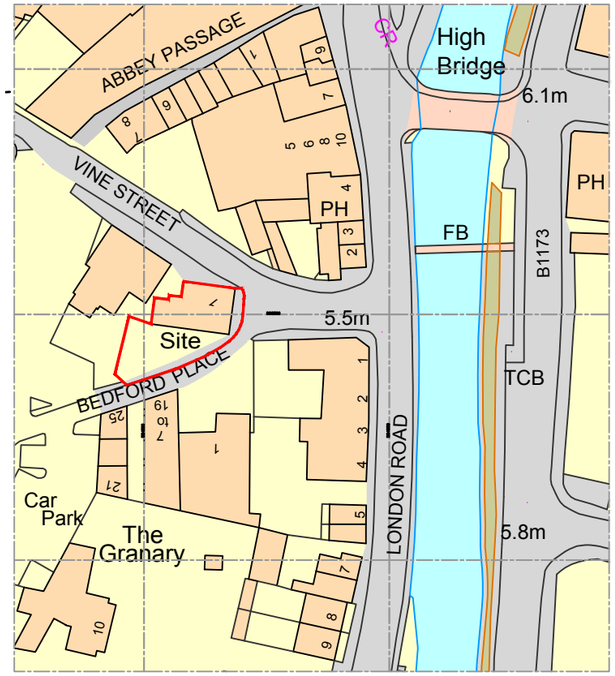


Ordnance Survey, (c) Crown Copyright 2018. All rights reserved. Licence number 100022432

Site Location Plan as existing


Scale 1:1250 @ A3

Site outlined in red

SCALE 1 : 1250 / SCALE 1 : 1

0m 10m 20m 40m 60m 80m 100m 120m

0m 8mm 16mm 40mm 56mm 80mm 100mm

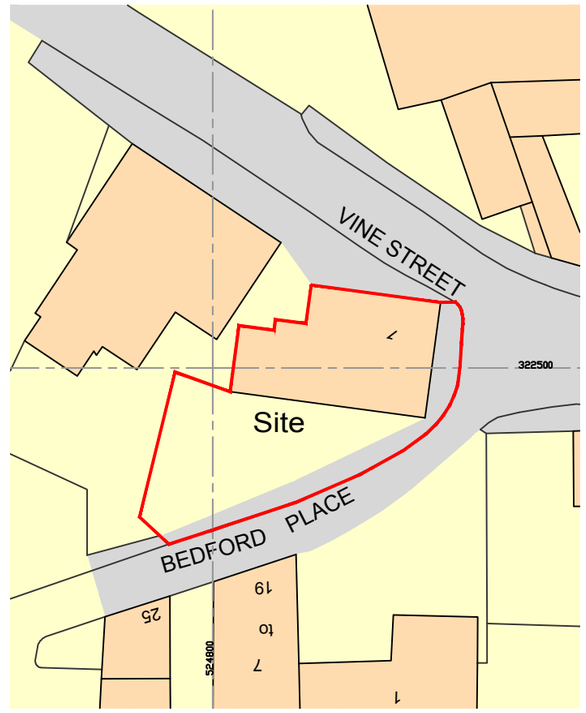

Site Block Plan as existing

Scale 1:500 @ A3

Site outlined in red

SCALE 1 : 500 / SCALE 1 : 1

0m 5m 10m 20m 30m 40m 50m

0m 10mm 20mm 40mm 60mm 80mm 100mm

Client:

Robert Goddard Ltd.

Project: **Proposed Conversion & Extension of Retail Unit at Vine Street, Spalding PE11 1AN**

Date: April 2018

Scale: As Shown @ A3

Drawn by: LS

Checked by: AJO

Drawing No.: **A1308- 01**

Rev: -

DO NOT SCALE THIS DRAWING. THE CONTRACTOR IS DEEMED TO HAVE CHECKED ALL DIMENSIONS ON SITE AND REPORT ANY DISCREPANCIES TO OGLESBY & LIMB LTD.
THE CONTENTS OF THIS DRAWING ARE COVERED BY COPYRIGHT AND REMAIN THE PROPERTY OF OGLESBY & LIMB LTD. WRITTEN APPROVAL MUST BE OBTAINED FROM OGLESBY & LIMB LTD PRIOR TO DUPLICATION OR REPRODUCTION OF THIS DRAWING OR ITS CONTENTS.
ANY DIMENSIONS NOT SHOWN ARE TO BE CHECKED AND AGREED WITH OGLESBY & LIMB LTD.

Drawing Title: Site Location and Block Plan as existing

GENERAL ISSUE

Oglesby & Limb Ltd
Chartered Architect

Suite 1, Market Chambers
12 Market Place, Spalding
PE11 1SL

T: 01775 761196

e-mail: design@o-l-ltd.co.uk