
DO NOT SCALE THIS DRAWING. THE CONTRACTOR IS DEEMED TO HAVE CHECKED ALL DIMENSIONS ON SITE AND REPORT ANY DISCREPANCIES TO OGLESBY & LIMB LTD.
THE CONTENTS OF THIS DRAWING ARE COVERED BY COPYRIGHT AND REMAIN THE PROPERTY OF OGLESBY & LIMB LTD. WRITTEN APPROVAL MUST BE OBTAINED FROM OGLESBY & LIMB LTD PRIOR TO DUPLICATION OR REPRODUCTION OF THIS DRAWING OR ITS CONTENTS.
ANY DIMENSIONS NOT SHOWN ARE TO BE CHECKED AND AGREED WITH OGLESBY & LIMB LTD.

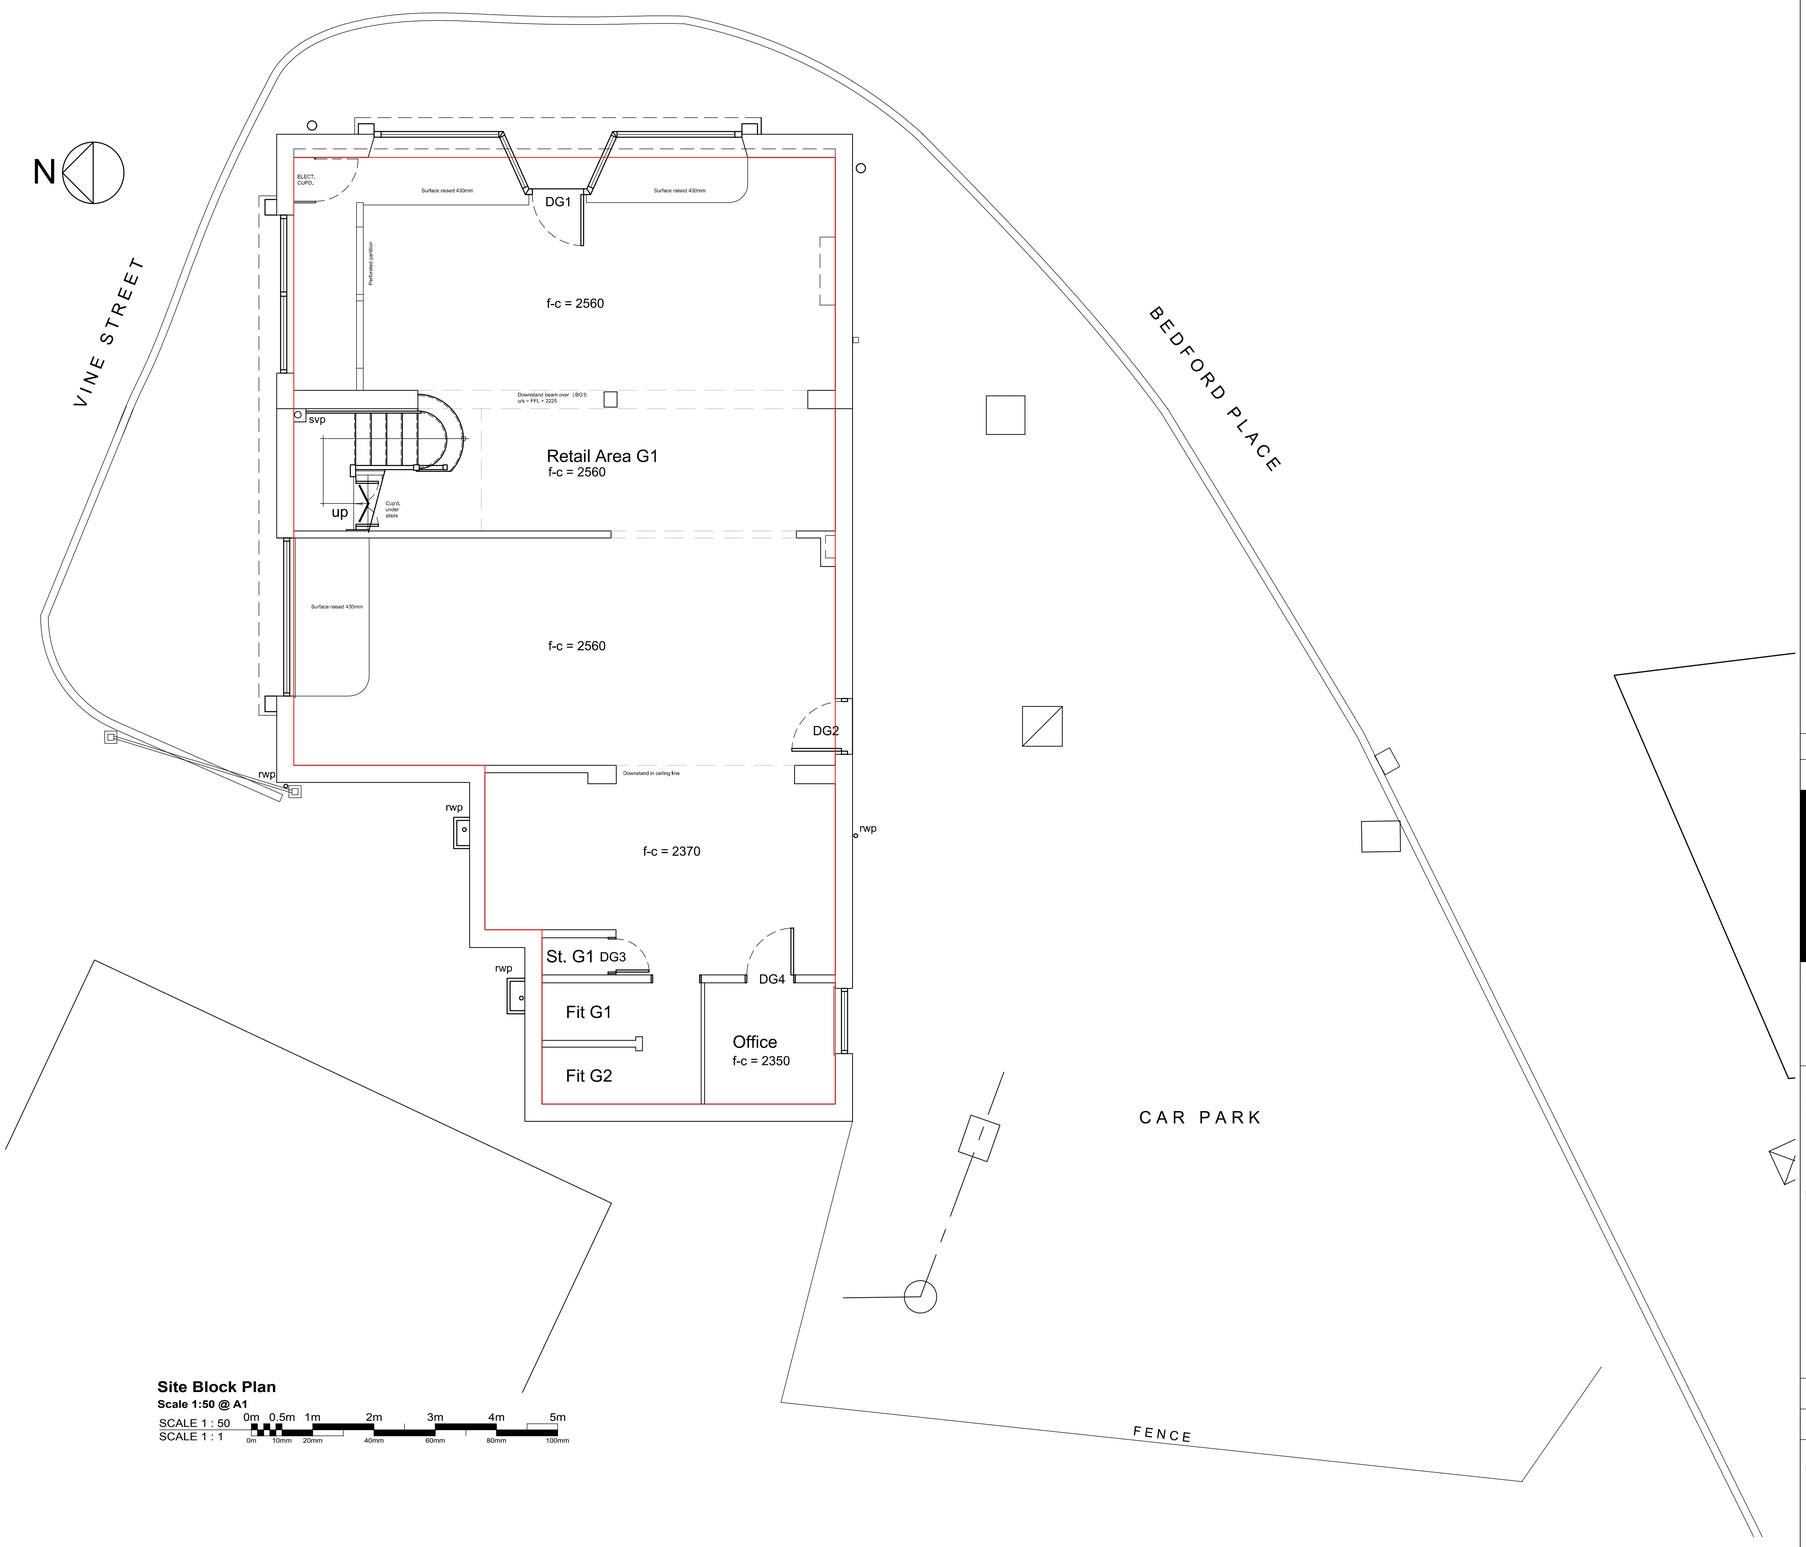

Site Block Plan
Scale 1:50 @ A1

SCALE 1 : 50 — 0m 0.5m 1m 2m 3m 4m 5m
SCALE 1 : 1 — 0m 10mm 20mm 40mm 60mm 80mm 100mm

Ref.	Date	Description	Initial

Oglesby & Limb Ltd
Chartered Architect
Suites 4 & 5, Market Chambers
12 Market Place, Spalding, Lincs
PE11 1SL
Tel: 01775 761196
e-mail: design@o-l-ltd.co.uk

Client:
Robert Goddard Ltd.

Project:
Proposed Conversion & Extension of Retail Unit at Vine Street, Spalding

Drawing Title:
Site Block Plan as existing

SURVEY DRAWING

Date:	Scale:
Sep. 2010	as shown
Drawn by:	**Checked by:**
CAD	AJO

Drawing Number:	Rev:
A0941 - 02	