
DO NOT SCALE THIS DRAWING. THE CONTRACTOR IS DEEMED TO HAVE CHECKED ALL DIMENSIONS ON SITE AND REPORT ANY DISCREPANCIES TO OGLESBY & LIMB LTD.
THE CONTENTS OF THIS DRAWING ARE COVERED BY COPYRIGHT AND REMAIN THE PROPERTY OF OGLESBY & LIMB LTD. WRITTEN APPROVAL MUST BE OBTAINED FROM OGLESBY & LIMB LTD PRIOR TO DUPLICATION OR REPRODUCTION OF THIS DRAWING OR ITS CONTENTS.
ANY DIMENSIONS NOT SHOWN ARE TO BE CHECKED AND AGREED WITH OGLESBY & LIMB LTD.

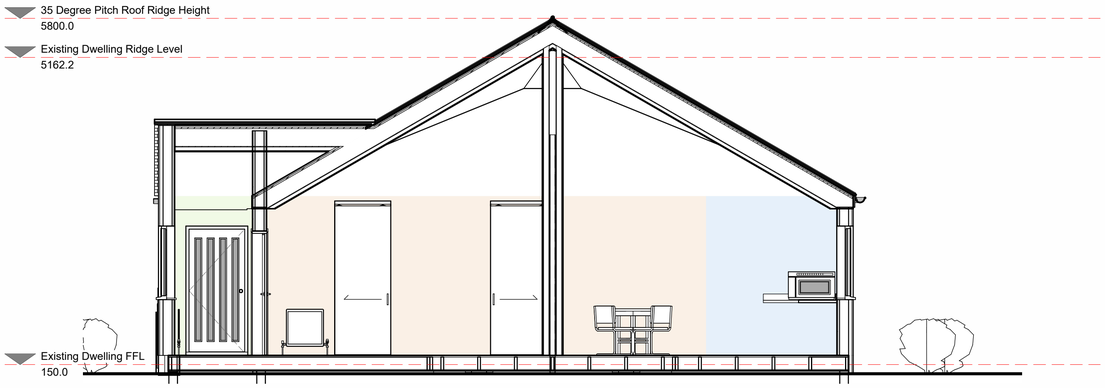


## Section Through Living Space

1 : 50

0m 1m 2m 3m 4m 5m


O&L SCALE 1:50 @ A1



**Eye View from Host Dwelling (North)**



**Eye View from West**

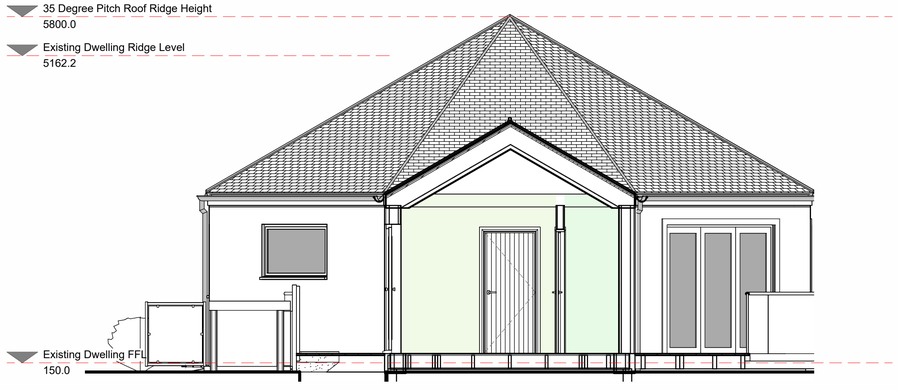


## Section Through Lobby

1 : 50

0m 1m 2m 3m 4m 5m

O&L SCALE 1:50 @ A1



**Proposed Perspective View From Driveway Entrance**

| Ref. | Date | Description | Initial |
|---|---|---|---|
| PA3 | 15.04.2024 | Drawing Status amended to Planning Application Issue | CLS |
| PA2 | 12.02.2024 | FFL Adjusted -700mm and Kitchen reduced to be a small Kitchenette | CLS |
| PA1 | 17.11.2023 | Status Amended To Pre-Application Issue without amendments. | CLS |
| P1 | 17.04.2024 | Drawing Status amended to Planning Application Issue | CLS |
| A | 03.11.2023 | Roof pitch changed to 30 degrees to match host dwelling | CLS |

Oglesby & Limb Ltd
Chartered Architect
Suite 1, Market Chambers
12 Market Place, Spalding, Lincs
PE11 1SL
Tel: 01775 761196
e-mail: design@o-l-ltd.co.uk

Client:
**Mr & Mrs W Wood**

Project:
**Proposed Residential Annexe, Woodcroft, Fulney Lane South, Spalding, Lincolnshire, PE12 6FA**

Drawing Title:
**Sections and external views as proposed**

PLANNING APPLICATION ISSUE

| | |
|---|---|
| Date: Aug'2023 | Scale: as shown @ A1 |
| Drawn by: CLS | Checked by: AJO |

Drawing Number: **A1683 - 12**

Rev: **P1**