
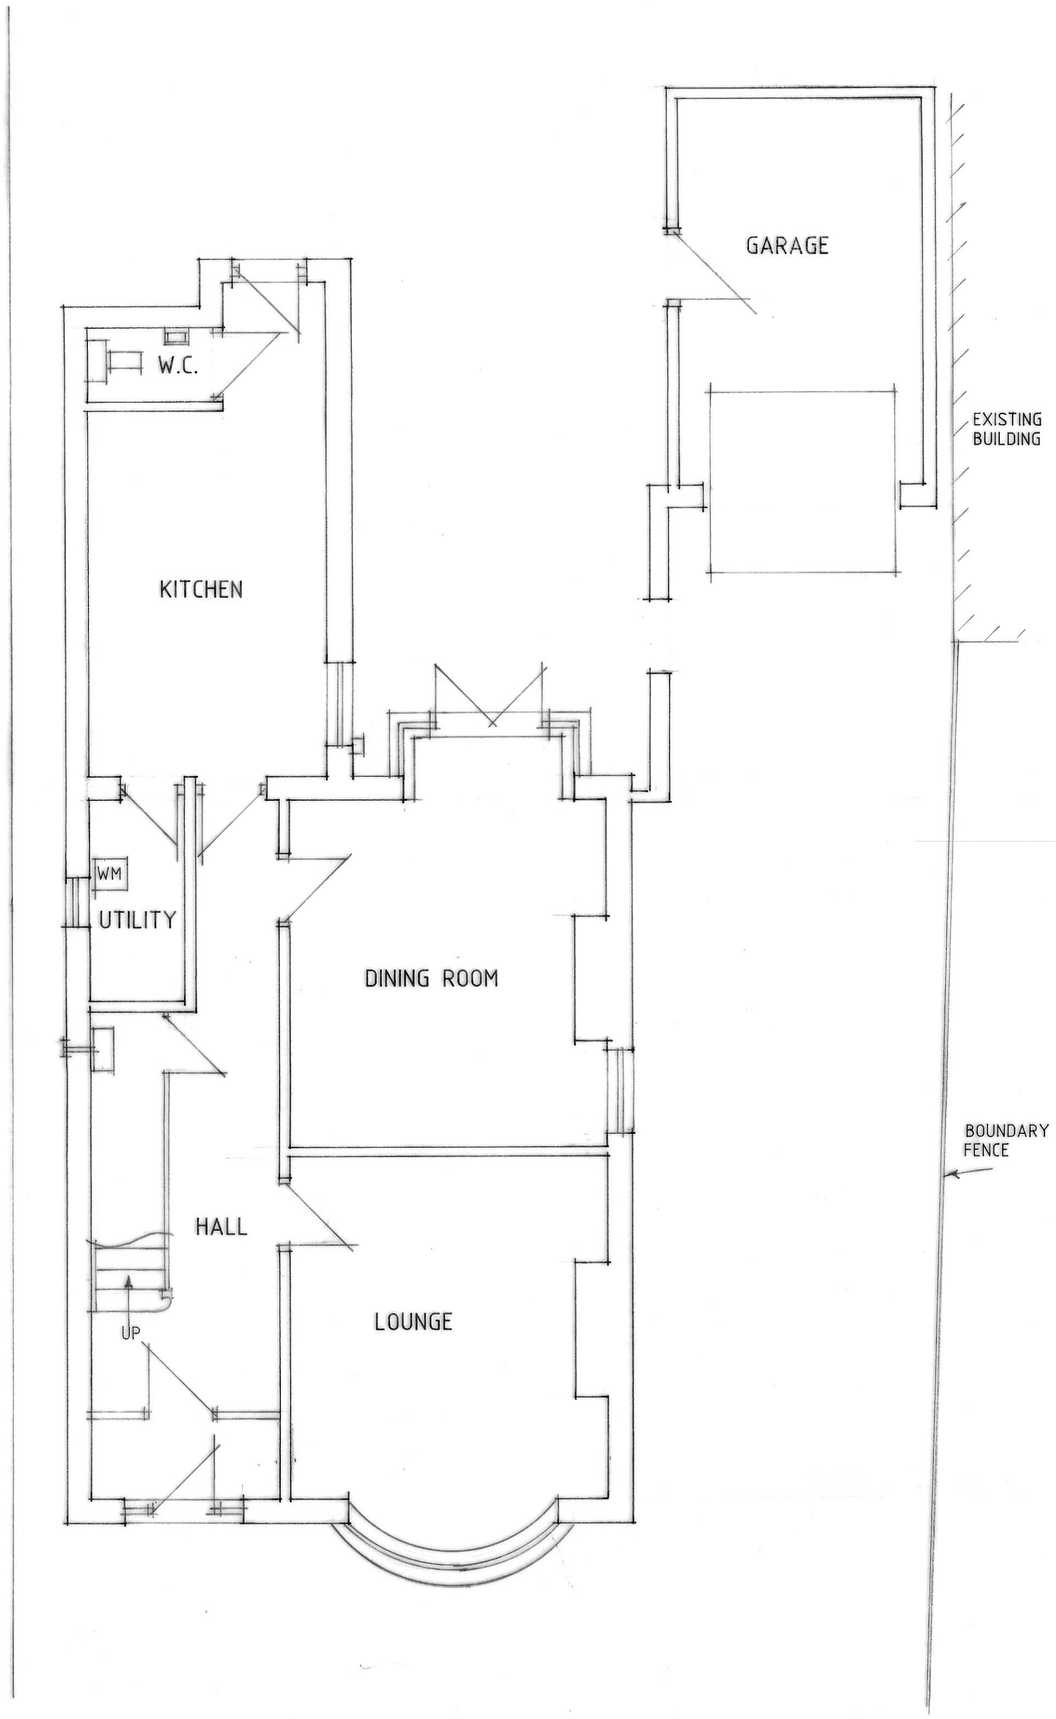


GROUND FLOOR PLAN

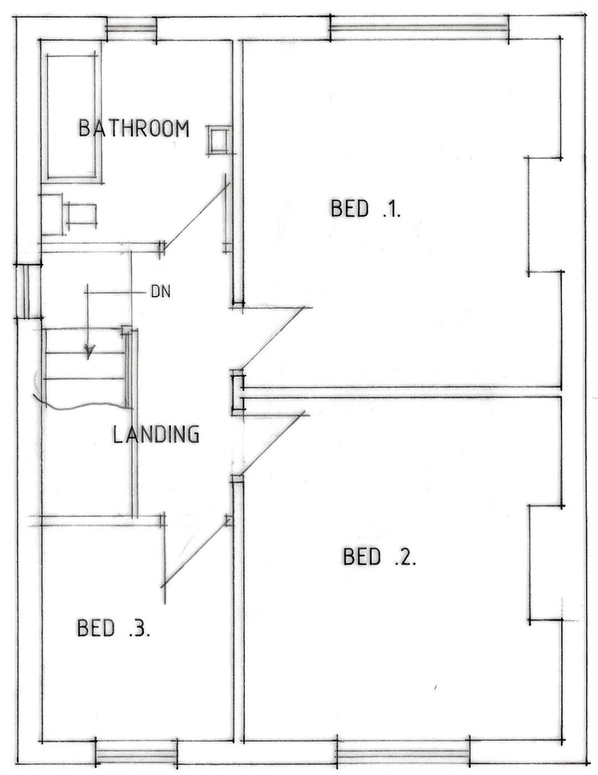

FIRST FLOOR PLAN

Status
DESIGN
CONSULTANTS IN ARCHITECTURE & PLANNING

PROPOSED EXTENSION AT
50 WEST ELLOE AVENUE,
SPALDING FOR

MRS. L. HARPER.

PLAN AS EXISTING

1:50	SD18-005/1
MARCH-18	B.GILHAM.

2 Edinburgh Walk, Holbeach,
Spalding, Lincs. PE12 7AP.
Tel: 01406 424343 Fax: 01406 490702