
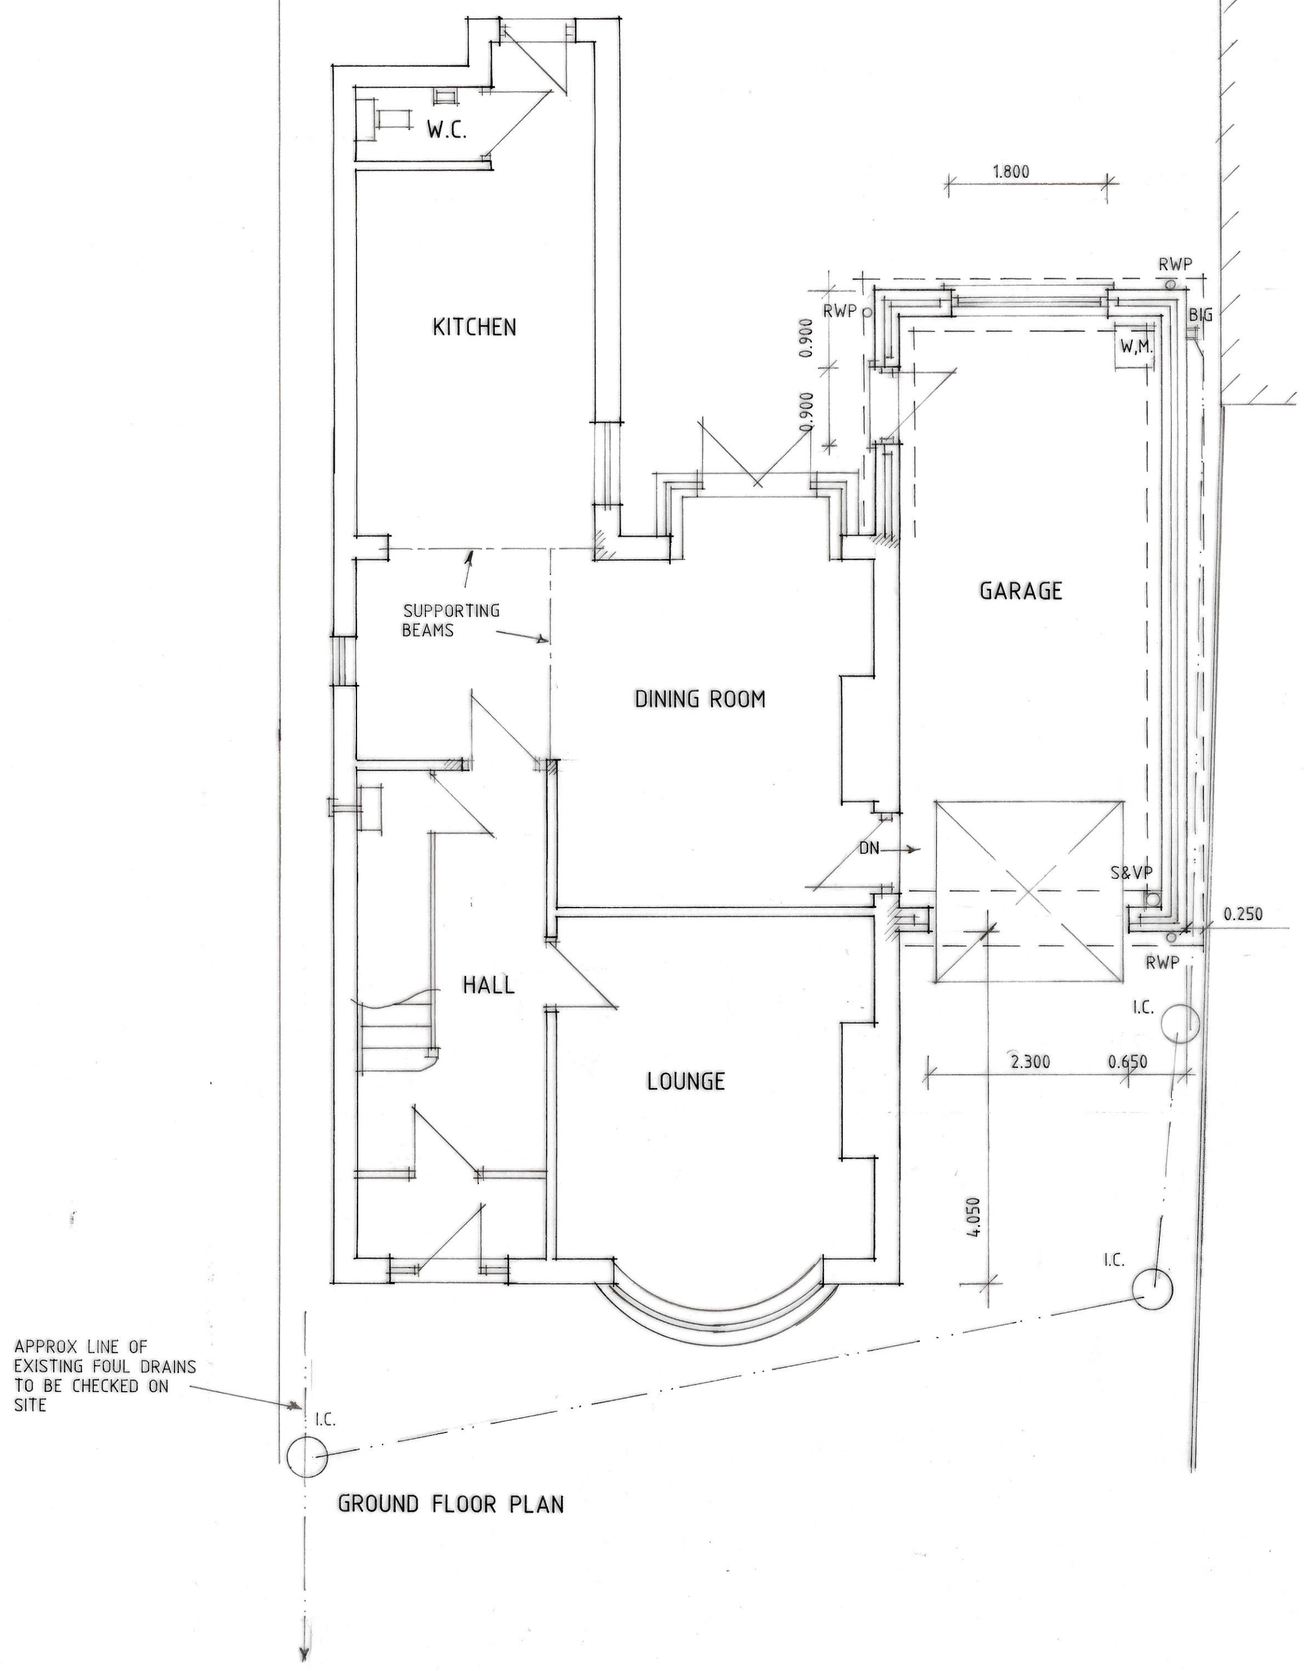


GROUND FLOOR PLAN

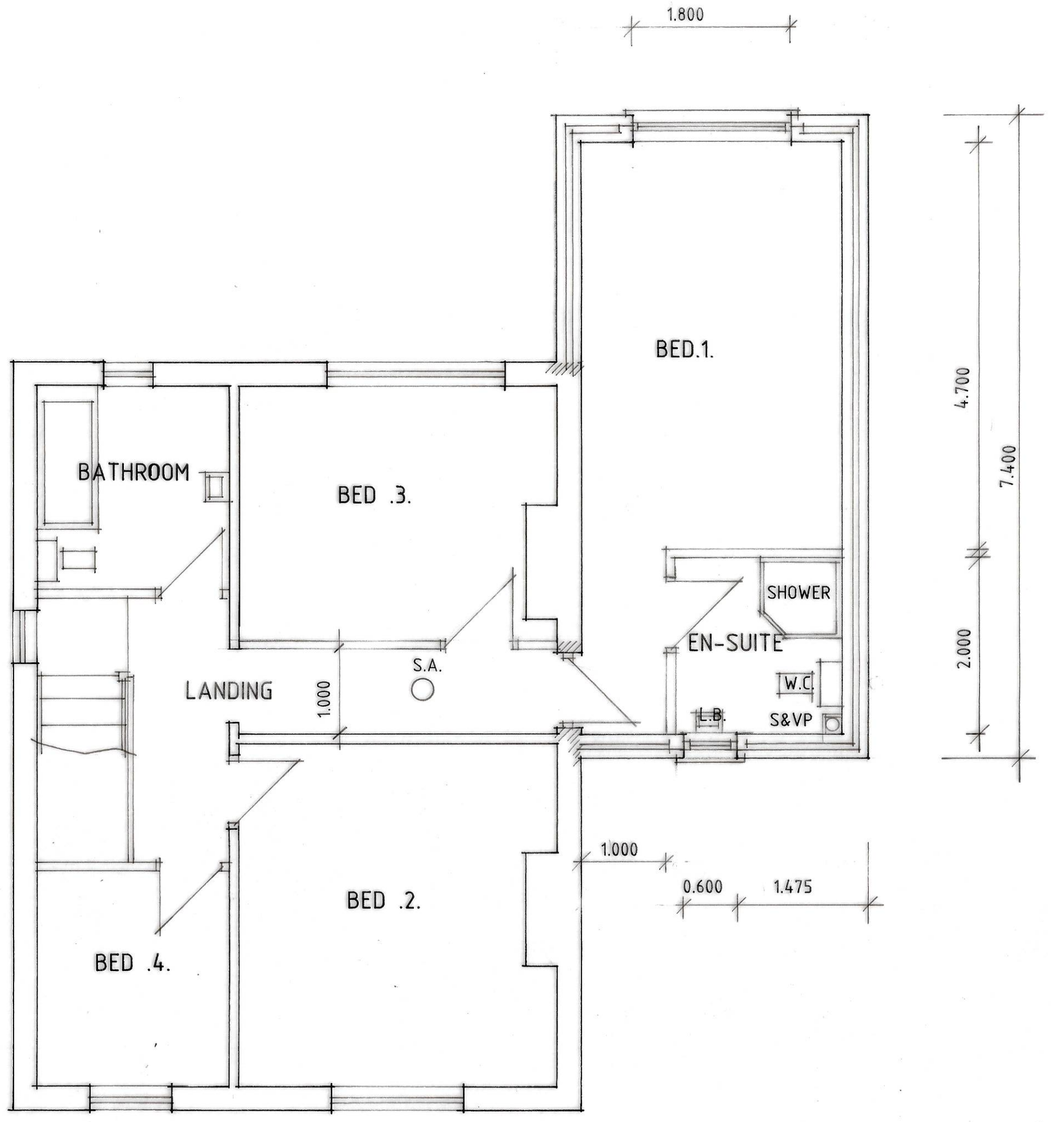

FIRST FLOOR PLAN

A - INF. ADDED - 29.3.18

Status DESIGN
CONSULTANTS IN ARCHITECTURE & PLANNING

PROPOSED EXTENSION AT
50 WEST ELLOE AVENUE,
SPALDING FOR

MRS. L. HARPER.

PLAN AS PROPOSED

1:50	SD18-005/3
MARCH-18	B.GILHAM.

2 Edinburgh Walk, Holbeach,
Spalding, Lincs. PE12 7AP
Tel: 01406 424343 Fax: 01406 490702