


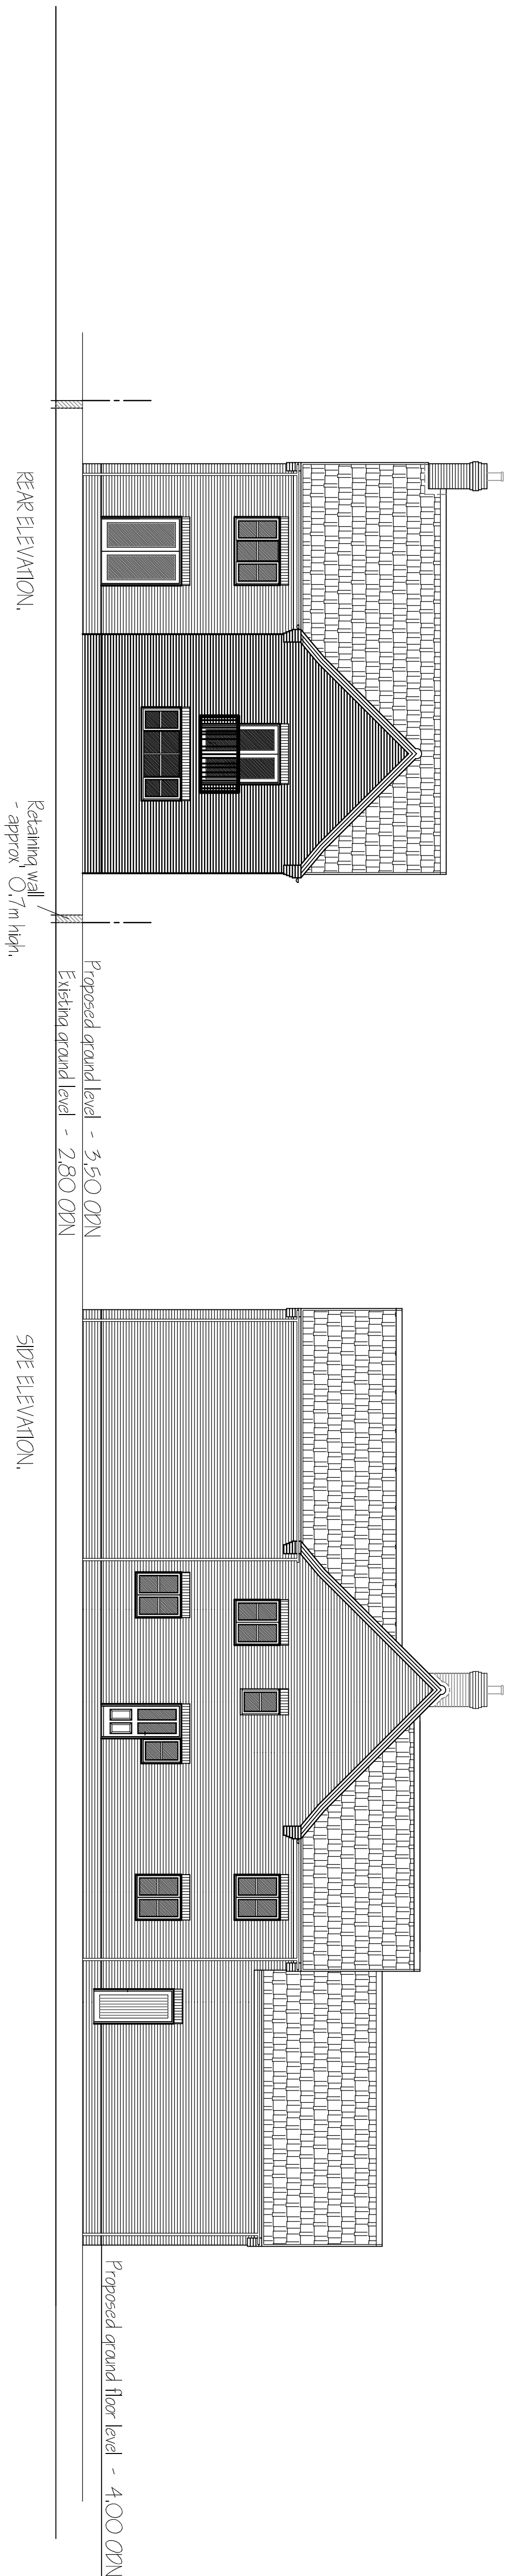

NOTE :-
GROUND LEVELS TO BE RAISED ACROSS
THE PART OF THE SITE TO APPROX 3.50 m ODN
& RETAINED AT FLANK BOUNDARIES.
- FINISHED FLOOR LEVEL @ 4.00 m ODN.



G. R. MERCHANT LTD.  IENG AMICE FIMO ARCHITECTURAL, STRUCTURAL AND LAND DRAINAGE CONSULTANTS 4 WHITES MOORE 12A Park Road, Hobeonah, Spalding, Lincs. PE12 7EE Tel: 01406 485080 Fax: 01406 485744 E-Mail: g.r.merchant@btconnect.com		4 PERDON HOUSE & ATTACHED GARAGES, 141 PARK ROAD, SPALDING, Lincs. PE12 6XZ.
Client MR. & MRS. S. GERN.		
Drawing PROPOSED ELEVATIONS		
Date MARCH 2008.	Drawn S.D.	
Scales 1/100.		