



SOUTH EAST

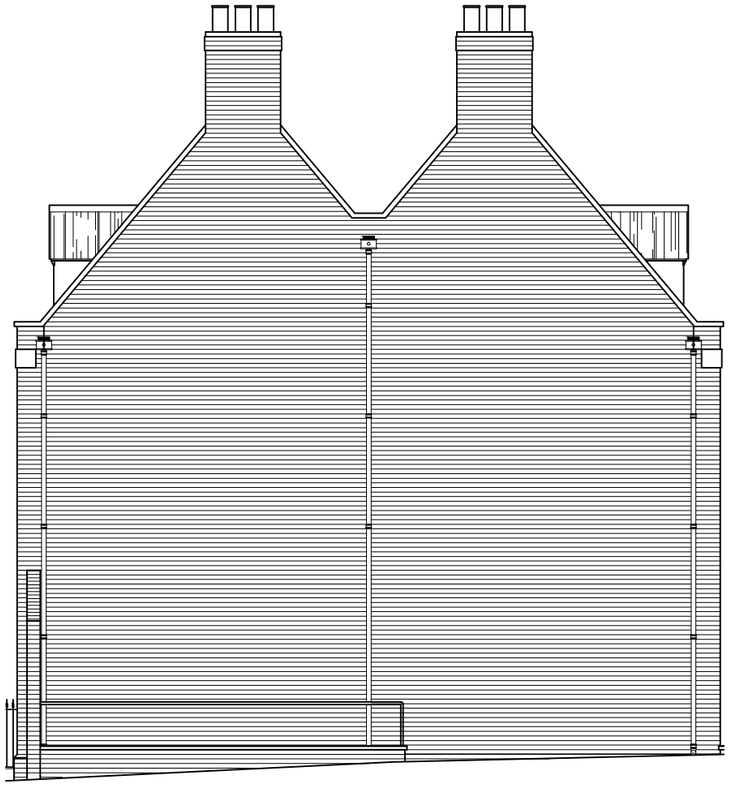

SOUTH WEST



NORTH WEST -VIEWED FROM HIGH STREET

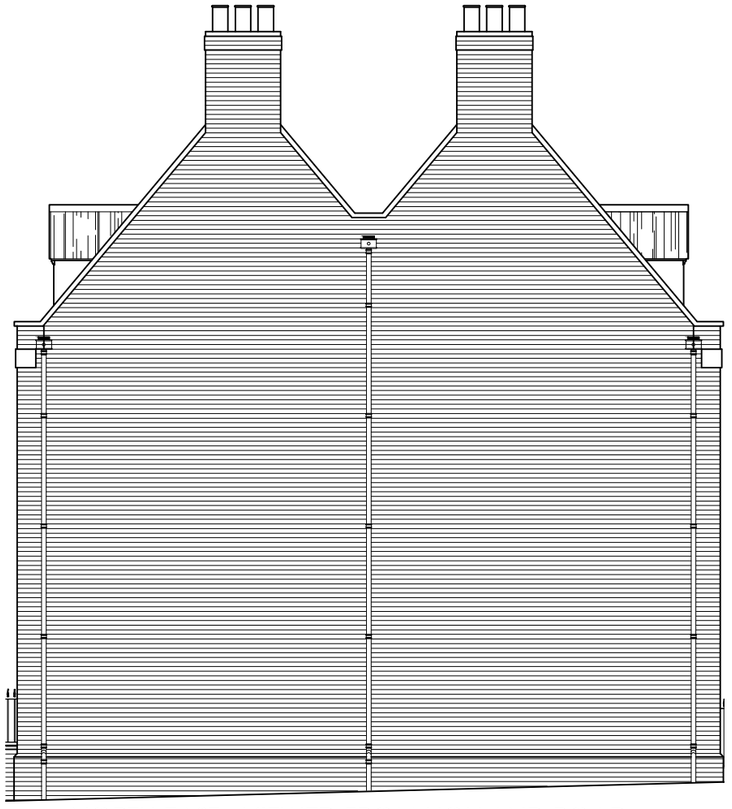

NORTH EAST - VIEWED FROM HOLLAND ROAD

1:100 @ A3

metres 1 2 3 4 5 6 7 8 9 10

NOTE

THIS DRAWING MAY BE SCALED FOR PLANNING PURPOSES ONLY.
ALL DIMENSIONS TO BE CHECKED ON SITE PRIOR TO COMMENCEMENT OF WORK. ALL DIMENSIONS RELATING TO SUB-CONTRACTORS OR SUPPLIERS WORK MUST BE CHECKED AND AGREED BETWEEN THE GENERAL CONTRACTOR, THE SUB-CONTRACTOR(S) AND / OR SUPPLIER(S).
ALL DIMENSIONS ARE IN MILLIMETRES. ALL WORKS OR MATERIALS INDICATED ON THE DRAWING ARE TO BE TO THE LATEST BRITISH STANDARDS AND ARE TO BE CARRIED OUT IN ACCORDANCE WITH THE RELEVANT CODES OF PRACTICE OR RECOGNISED TRADE ASSOCIATION RECOMMENDATIONS AND PUBLICATIONS.
THIS DRAWING TO BE READ IN CONJUNCTION WITH ALL RELEVANT DRAWINGS AND SPECIFICATIONS OF OTHER CONSULTANTS.
ANY DISCREPANCIES TO BE BROUGHT TO THE ATTENTION OF PDK ARCHITECTURE AND SURVEYING . IF IN DOUBT ASK.
© THIS DRAWING IS THE COPYRIGHT OF PDK ARCHITECTURE AND SURVEYING.

APPR DATE STATUS

Materials
Roof :- Slate to pitched roof.
Walls :- Face Brick.
Fascia and Soffit :- White painted timber.
Windows :- Painted Timber double glazed,
Door :- White Painted Timber.

-

REV DATE AMENDMENT BY

PROJECT
18 HIGH STREET
SPLADING
PE11 1TW

DRAWING
EXISTING and PROPOSED
ELEVATIONS

Date April 2024 | Drawn By PJC
Scale 1: 100 @A3 | Iss. App. By DKC
Drawing No 008 | File Location 0521

Chartered Institute of Architectural Technologists Registered Practice

29 Breach Avenue,
Southbourne,
Emsworth,
Hampshire. PO10 8NB
T: 01243 697164
M: 07879471666
www.pdkconsulting.co.uk

PDK Architecture and Surveying