


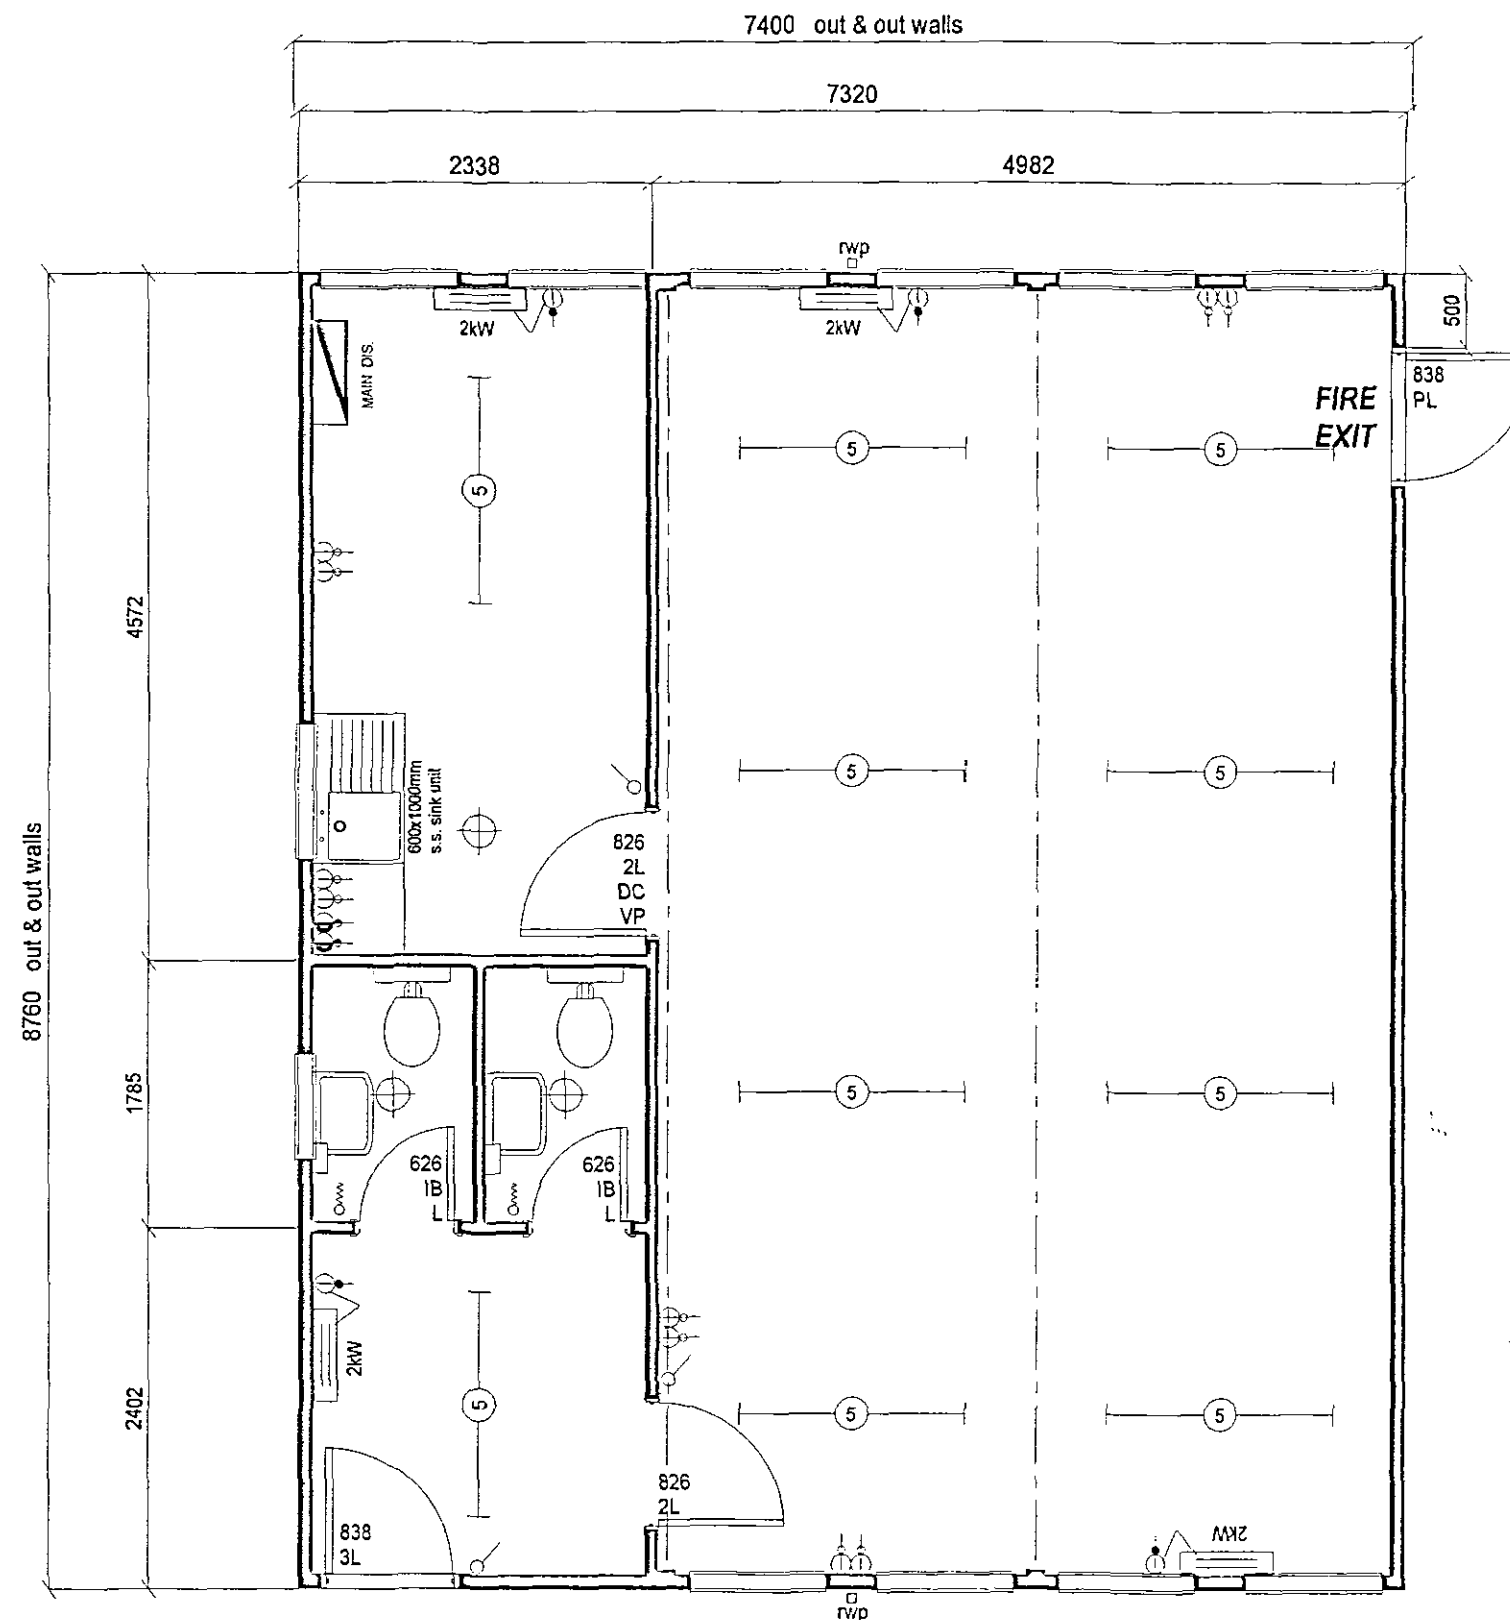

Ceiling height - 2400mm
 Overall Height of building - 3300mm
 External - Textured paint on H.W. faced plywood.
 Internal - Magnolia (vinyl silk) painted plasterboard to walls, white dolomite to ceilings.
 Roof - Dual pitch c/w rainwater goods, roof covering of 'Uniroof' single layer roofing system.
 Windows - Double glazed, uPVC framed 50% top opening c/w trickle vents.
 TOV - 915 x 1066mm
 H/L - 700 x 400mm fully opening, obscure.



Electric loading - 3 Phase 48amps per phase.

Colours :

Main Body - 00 A 05 GOOSEWING GREY
 Fascia - 18 B 25 CHARCOAL
 Corners - 18 B 25 CHARCOAL
 Door - 04 E 53 POPPY RED
 Rwp - Black

Floor coverings, factory laid sheet vinyl throughout. Col. Black

Skirting & cove - Brown plastic.

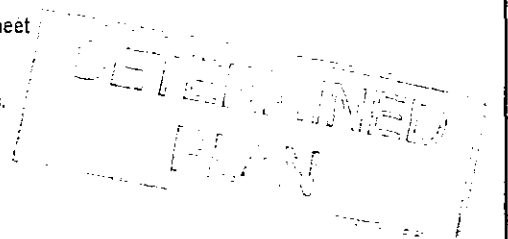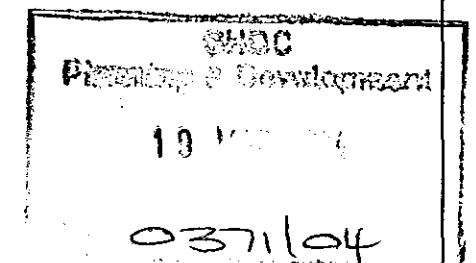

CARTER CABIN HIRE LTD.

TEL. 01553 810778
 FAX. 01553 810793

Client

Title PROPOSED THREE BAY 28' x 24' MODULAR BUILDING - PLAN LAYOUT

Revisions

A: REDUCED TO 3 BAY. 11/02/04 MAH
 B: OFFICE REMOVED. 12/02/04 MAH

DRAWN MAH

SCALE 1:50

DATE 21/08/03

DRG No. 10066 - 1

ORIGINAL DRAWING PAPER A3