


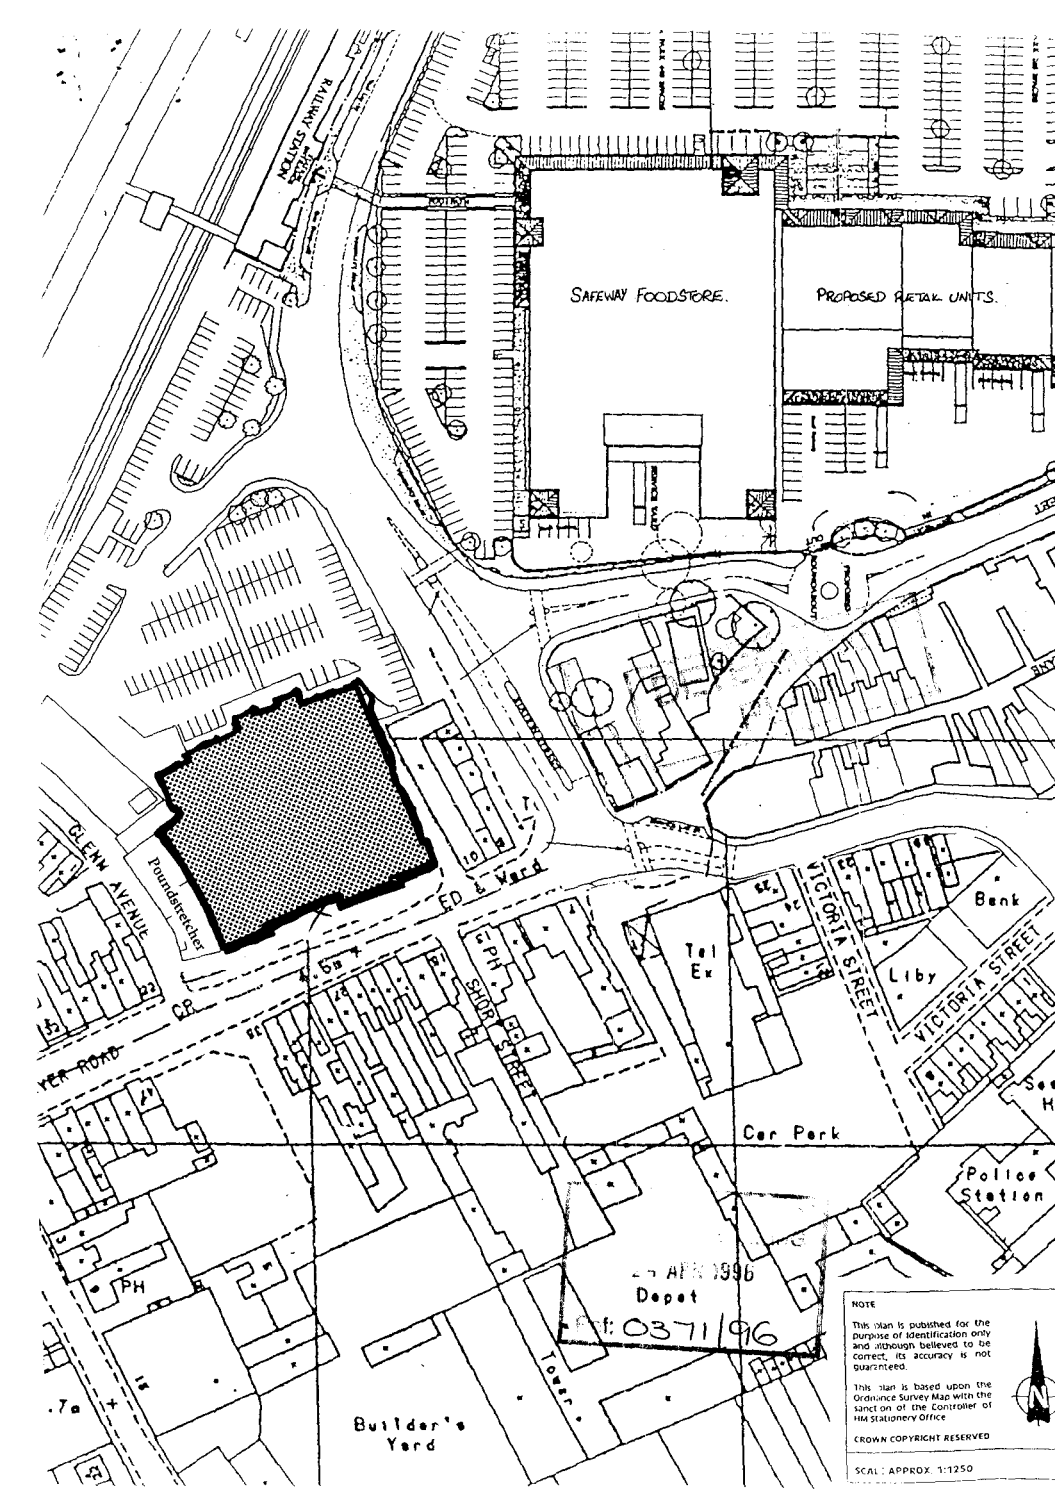

SAFeway FOODSTORE.

PROPOSED RETAIL UNITS.

Poundstretches

Ed & Ward

STOR. STREET

VICTORIA STREET

Liby

Bank

Tel Ex

Car Park

Police Station

Builder's Yard

27 APR 1996
Depot

0371196

NOTE
This plan is published for the purpose of identification only and although believed to be correct, its accuracy is not guaranteed.
This plan is based upon the Ordnance Survey Map with the sanction of the Controller of HM Stationery Office

CROWN COPYRIGHT RESERVED

SCAL: APPROX 1:1250