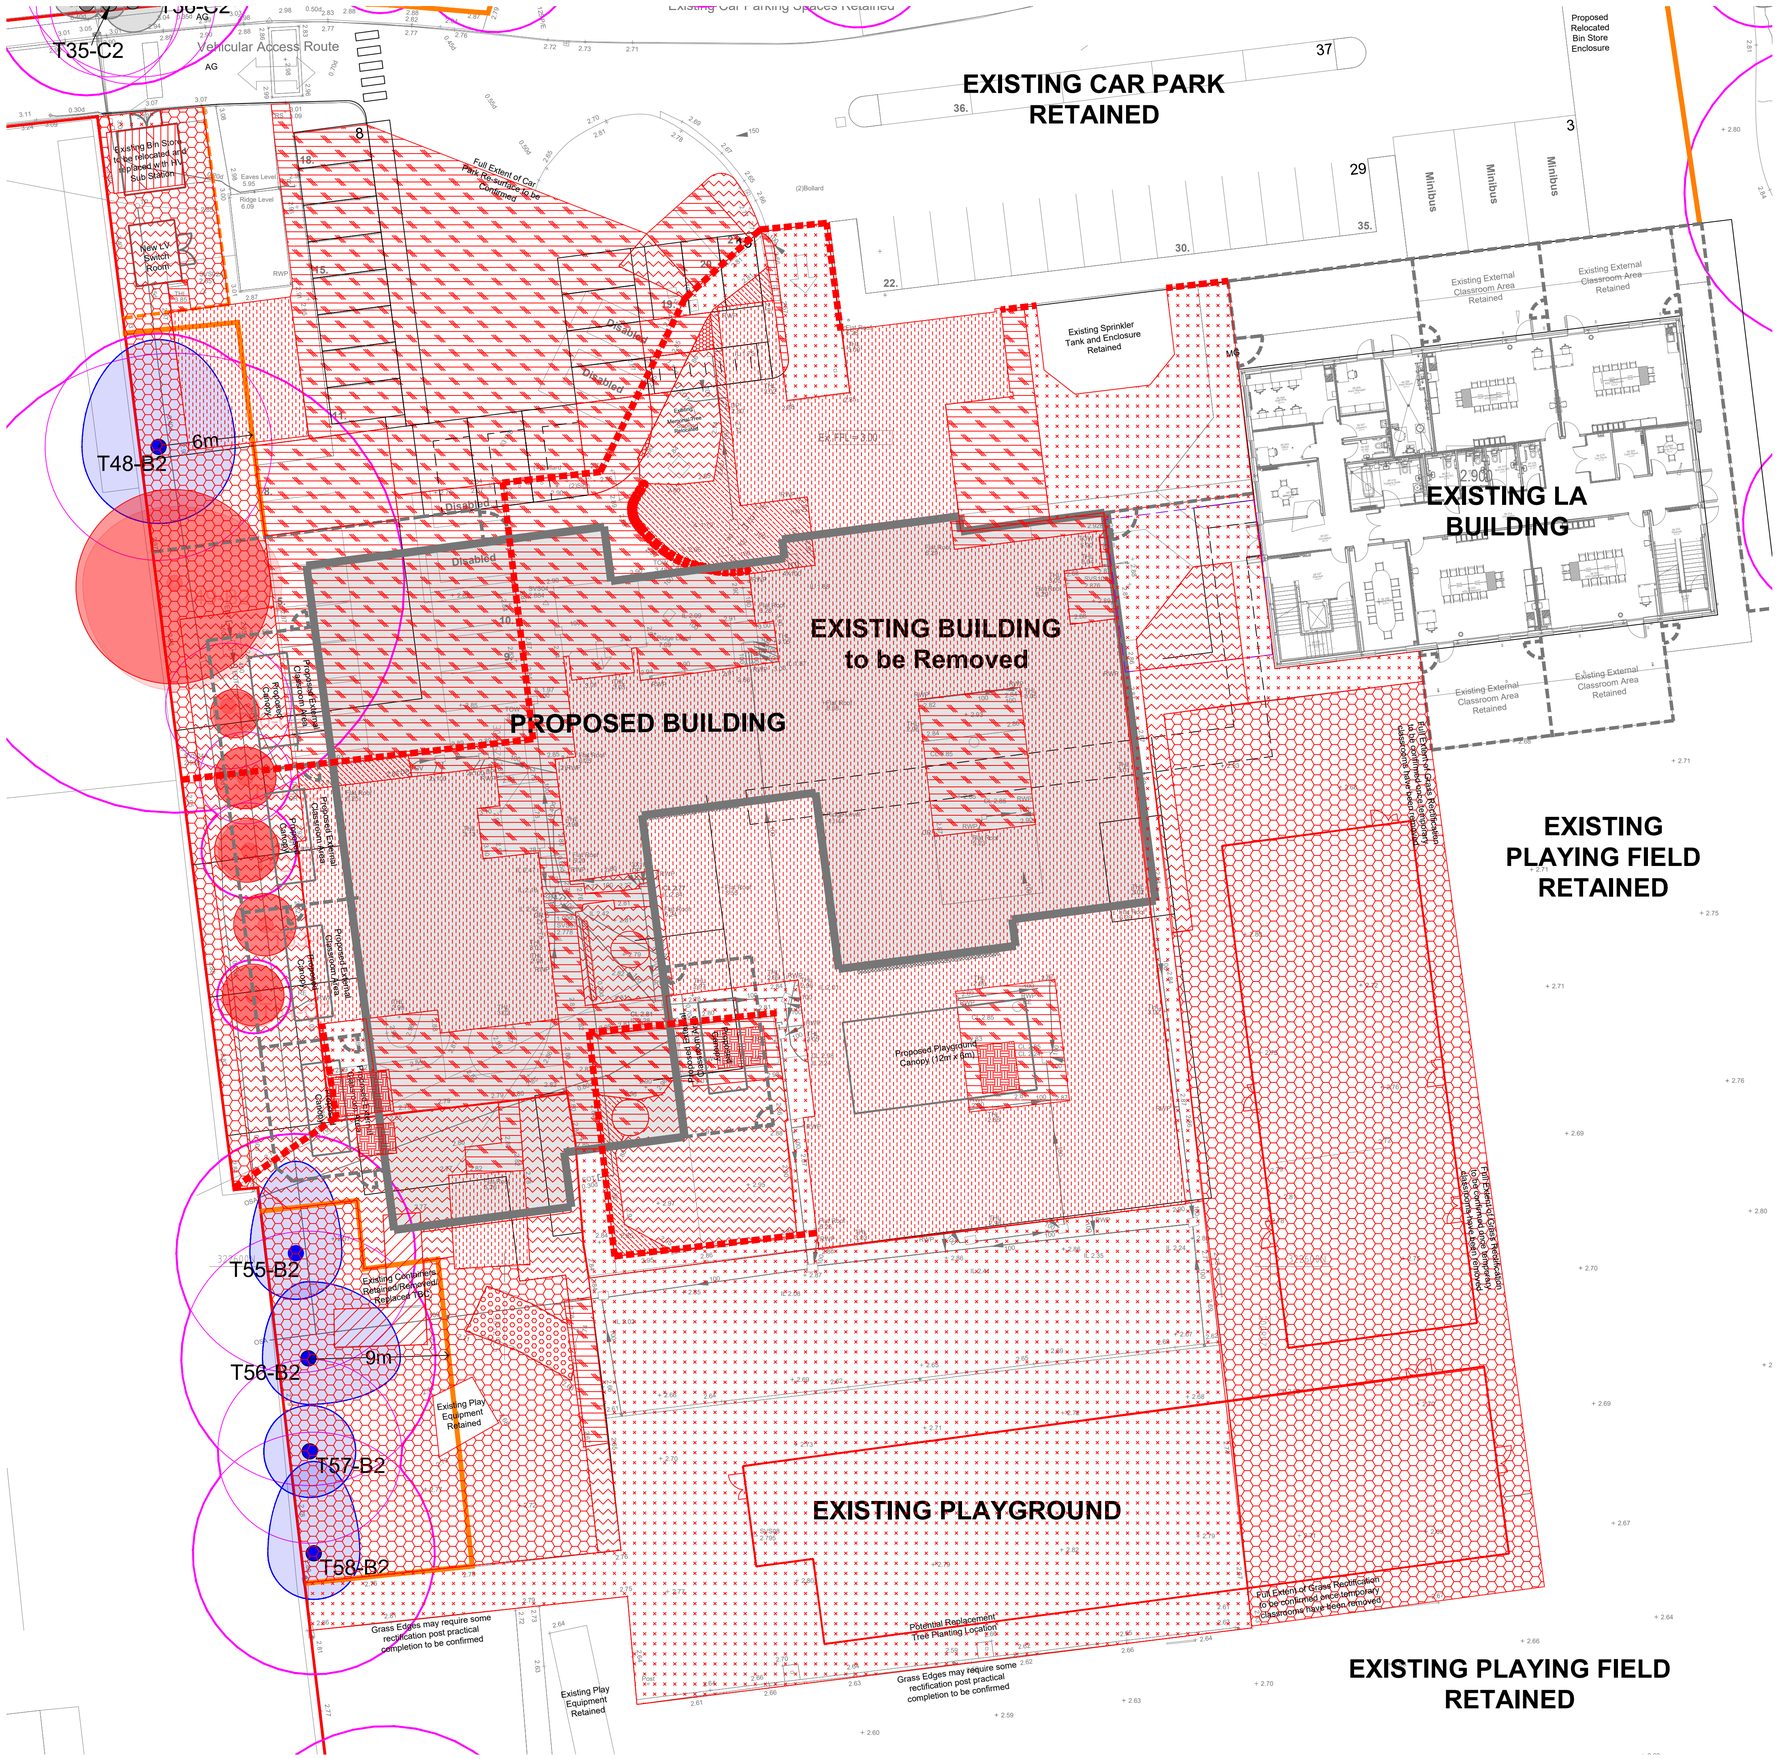

Key

- Existing trees to be retained (TX-B, TX-C)
- Existing trees to be removed
- Existing vegetation to be removed
- Existing areas of grass to be removed
- Existing grass to be rectified/replaced if required
- Existing vegetation to be removed and replaced if required
- Existing hard surfaces to be removed
- Existing hard surface to be resurfaced/new hard surface
- Existing building to be removed
- Existing structures to be relocated
- Existing structures to be removed (sheds etc)
- Existing fencing/walls to be demolished prior to construction

Note:
Existing retained trees, hedges and vegetation to remain to be protected.
Works within tree RPAs 'no dig' and in accordance with arboriculturalist method statement.
For building works refer to Architects demolition plans.

© This drawing and the building works depicted are the copyright of the Influence Environmental Ltd and may not be reproduced except with written consent. Figured dimensions only are to be taken from this drawing. All contractors must visit the site and be responsible for taking and checking all dimensions relative to their work. Influence are to be advised of any variation between drawings and site conditions.

Do not scale off drawings.
All dimensions to be checked on site.

Revision	Drawn	Comments	Date

0 5 10 15 20m
1 : 200

STATUS **FOR PLANNING**

influence®

Midlands Office
Healy's Wharf
Huddlestone's Wharf
Millgate, Newark
Notts NG24 4UL
+44 (0)1636 702152

London Office
Juxon House
100 St Paul's Churchyard
London
EC4M 8BU
+44 (0)20 3102 7770

info@influence.co.uk
www.influence.co.uk

PROJECT
Tulip Academy
Spalding

CLIENT
Tilbury Douglas

TITLE
Demolition Plan

SCALE 1:200 DATE 25.04.23
DRAWN LH CHECKED LA

BIM REF: SRP1094-INF-02-EX-D-L-0501

JOB NO:	DWG NO:	REV NO:	ORIGINAL SIZE
N0992	(05)001	#	A1

© copyright