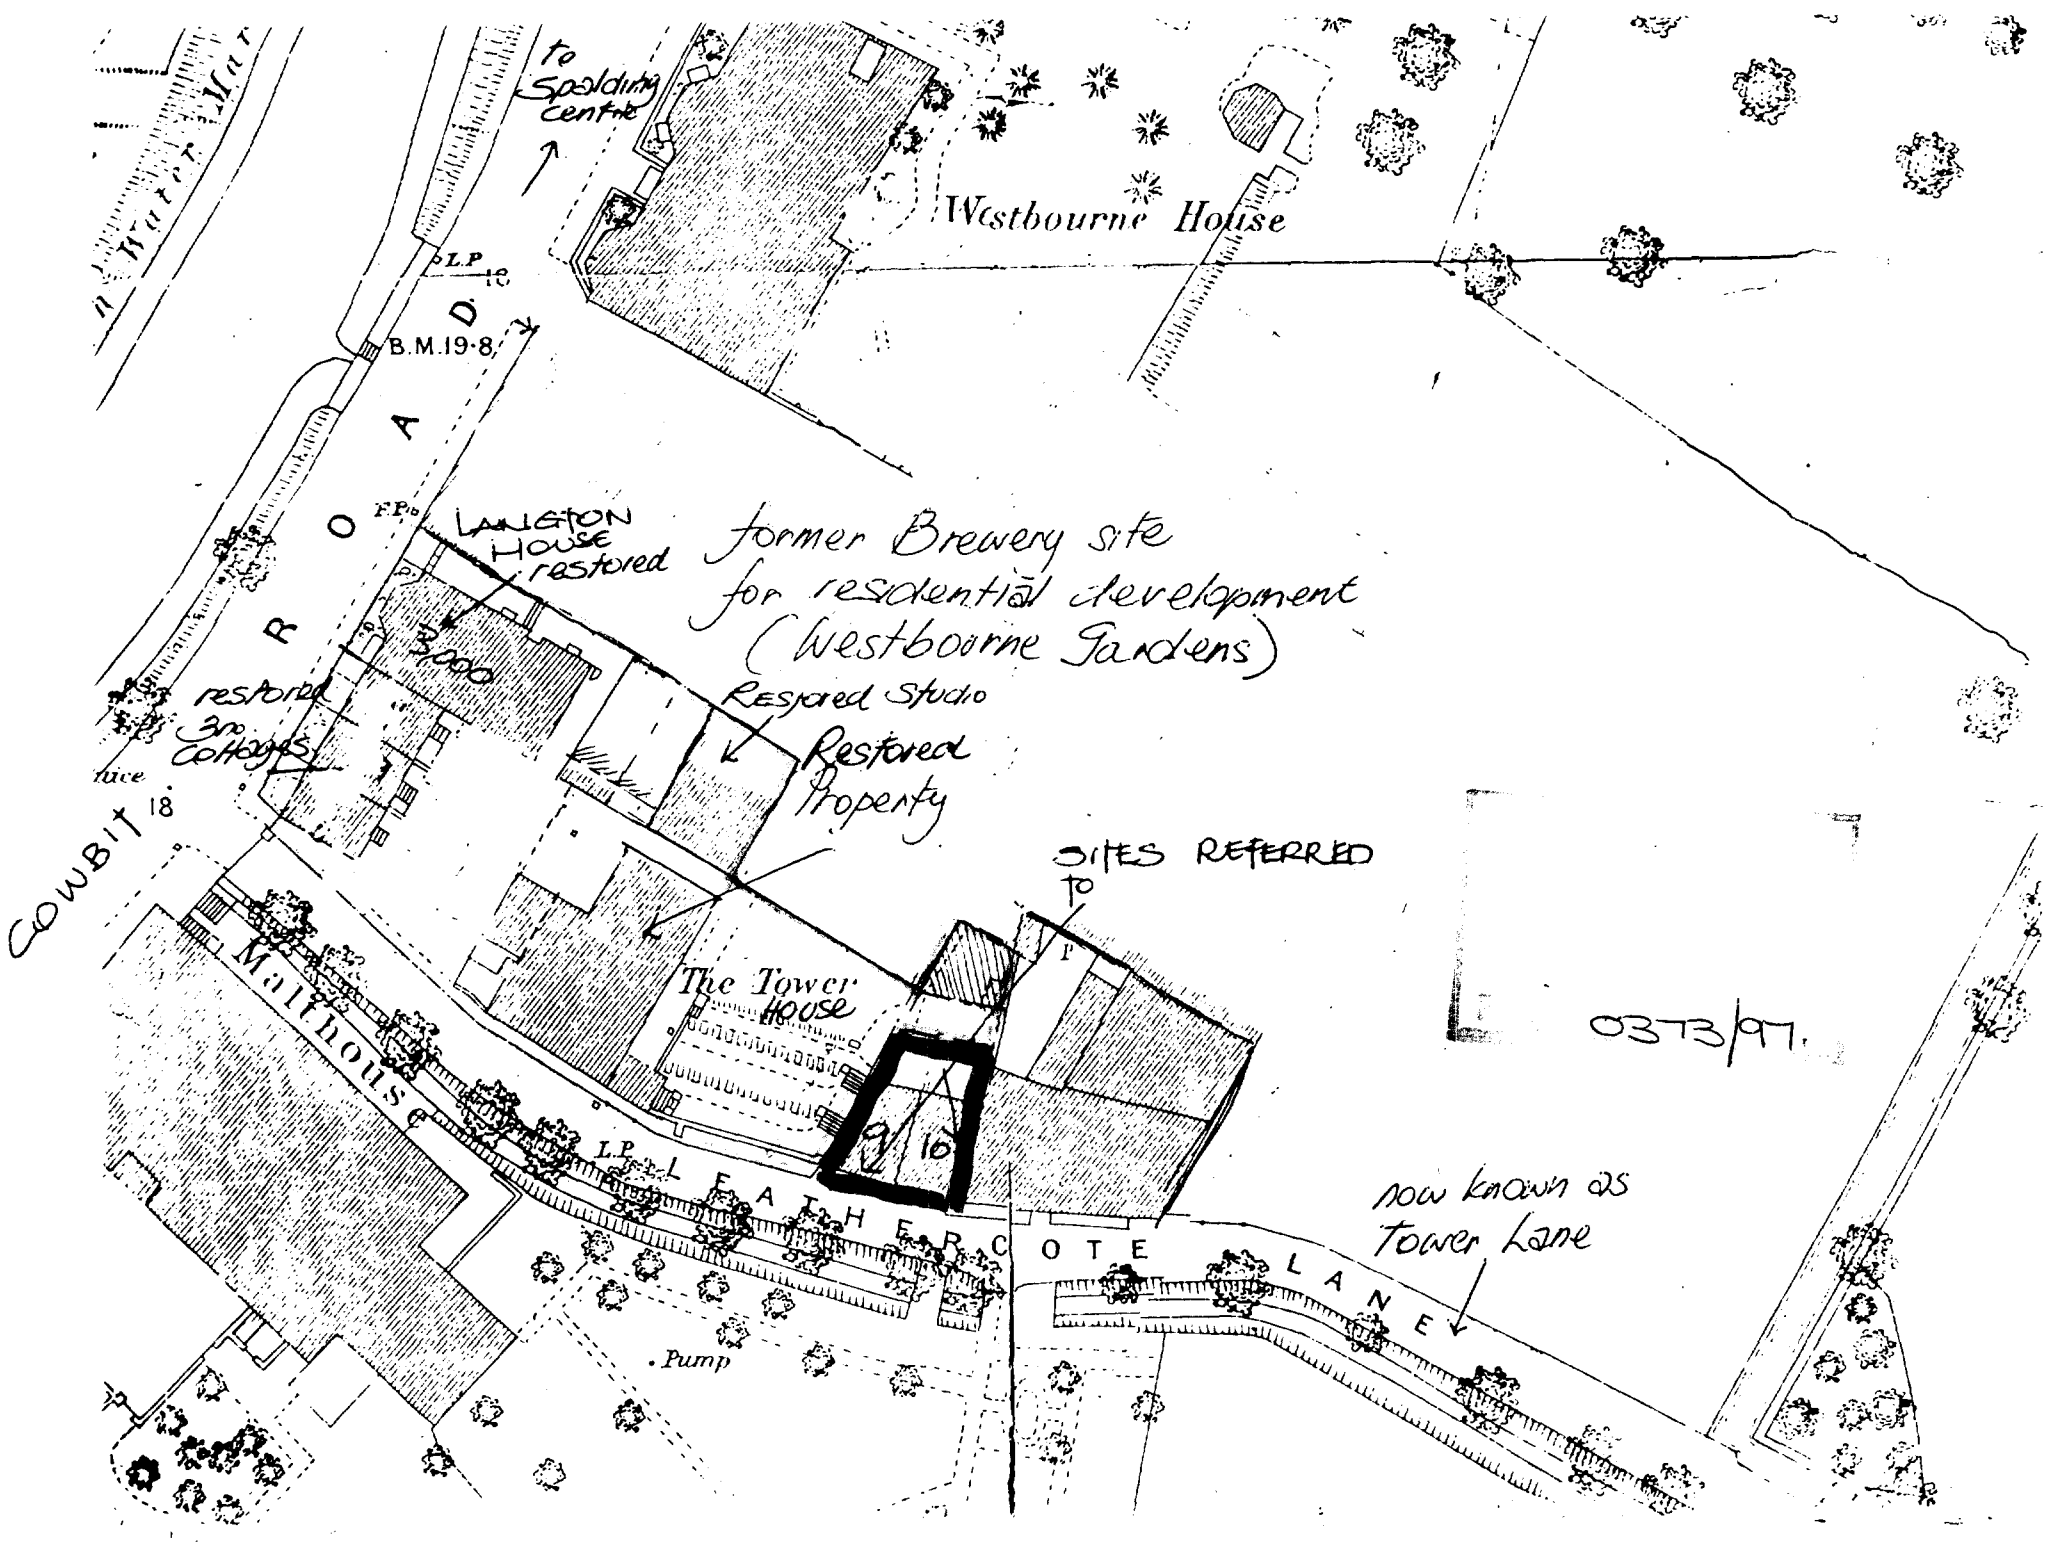


1:500 SITE PLAN for Nos 9 and 10 TOWER LANE. (off COWBIT ROAD) SPALDING. LINCS.