
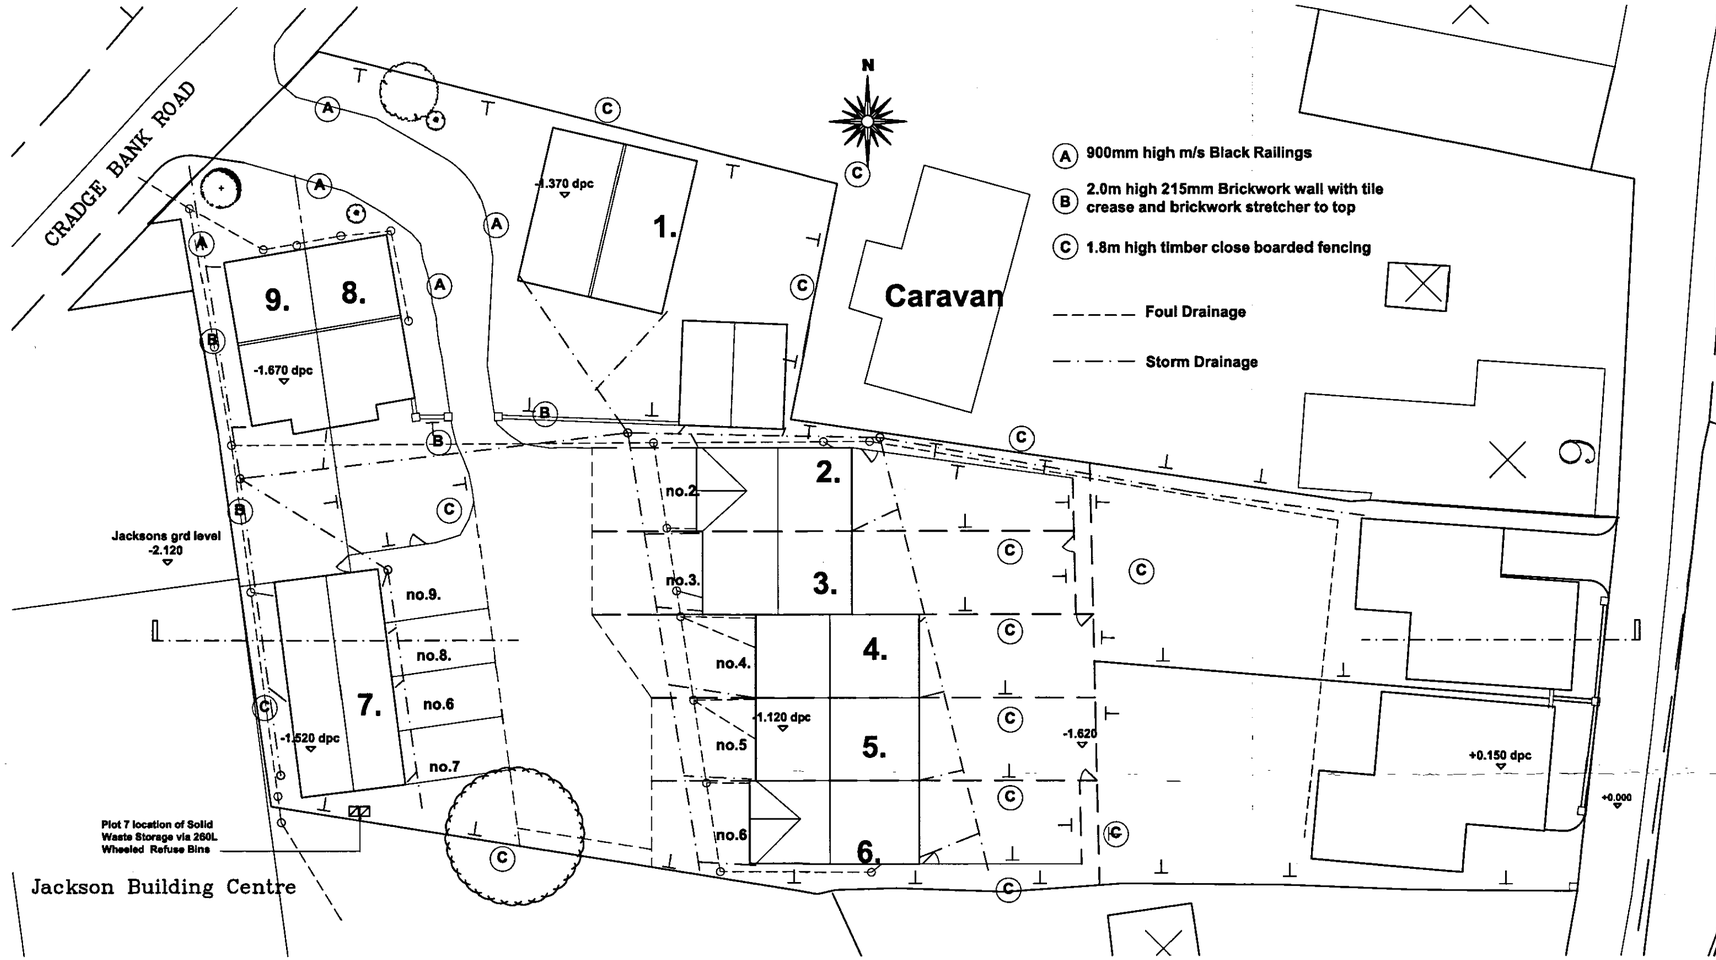



Proposed Site Block Plan

Scale 1:250

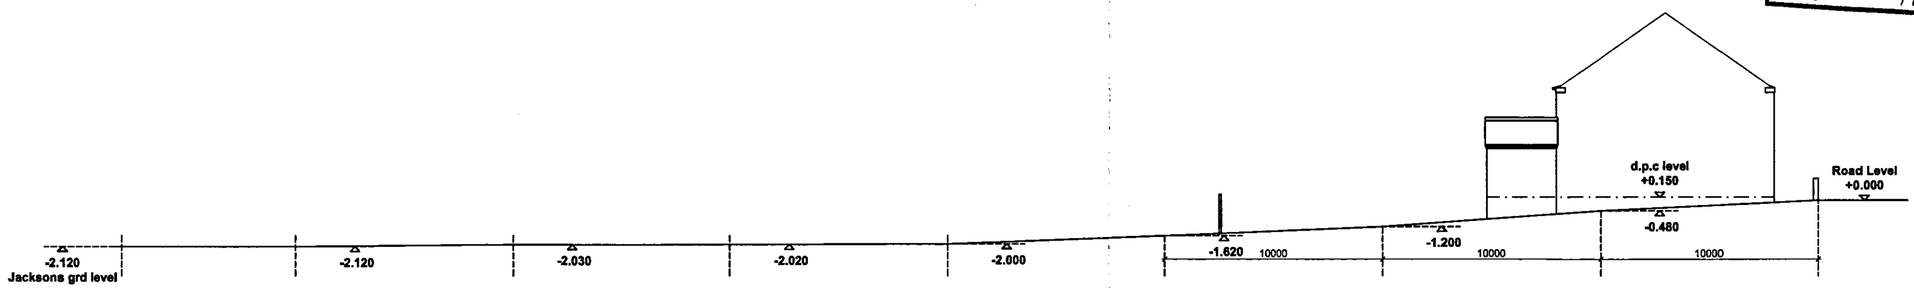

Existing Site Level Section

Scale 1:250

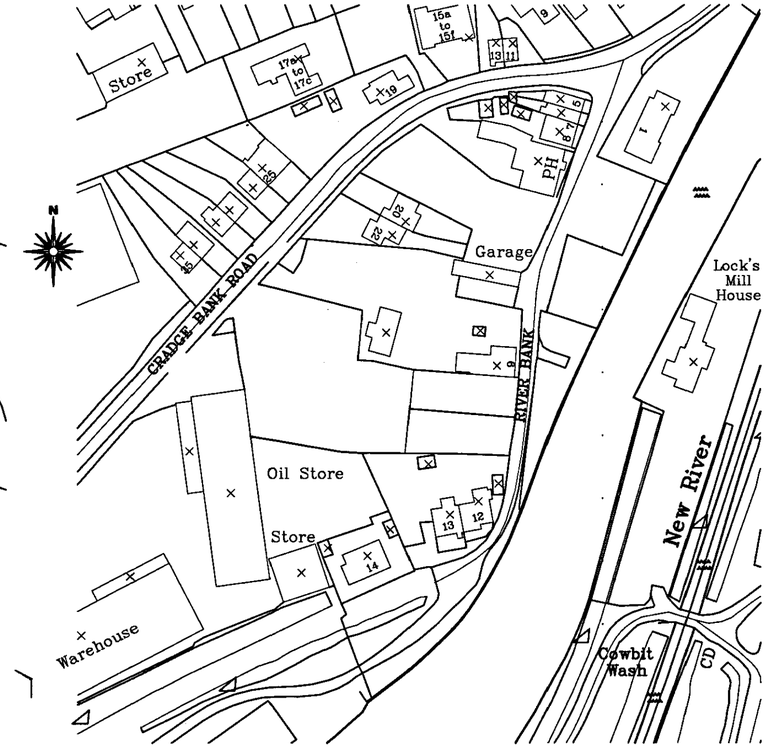

Proposed Location Plan

Scale 1:1250

SHDC
Planning & Development
2 6 MAR 2008
Ref: 037/08

DETERMINED PLAN

rev "F" - 05.03.08 - General Amendments to suit Client

rev "E" - 15.02.08 - River Bank Plot Boundaries amended to suit site conditions

rev "D" - 26.01.08 - Building Control Amendments

rev "C" - 24.11.07 - Planning Conditions added

rev "B" - 09.08.07 - Site Levels added

rev "A" - 19.02.07 - Amended to suit Plannig Dept's comments

Client :
Brian Harding Construction
Water Cottage
16A Water Lane
Spalding
PE11 2TQ

Site :
Site Location & Block Plan

remway Design Ltd
2 Red Lion Street
Spalding
P E 1 1 1 S X
Tel / Fax: 01775 768 921
Mobile : 07815 112 058
e-mail: jason@remwaydesign.co.uk

Date : march06 | Scale : As Noted

Drawing No:
1401-07 "F"