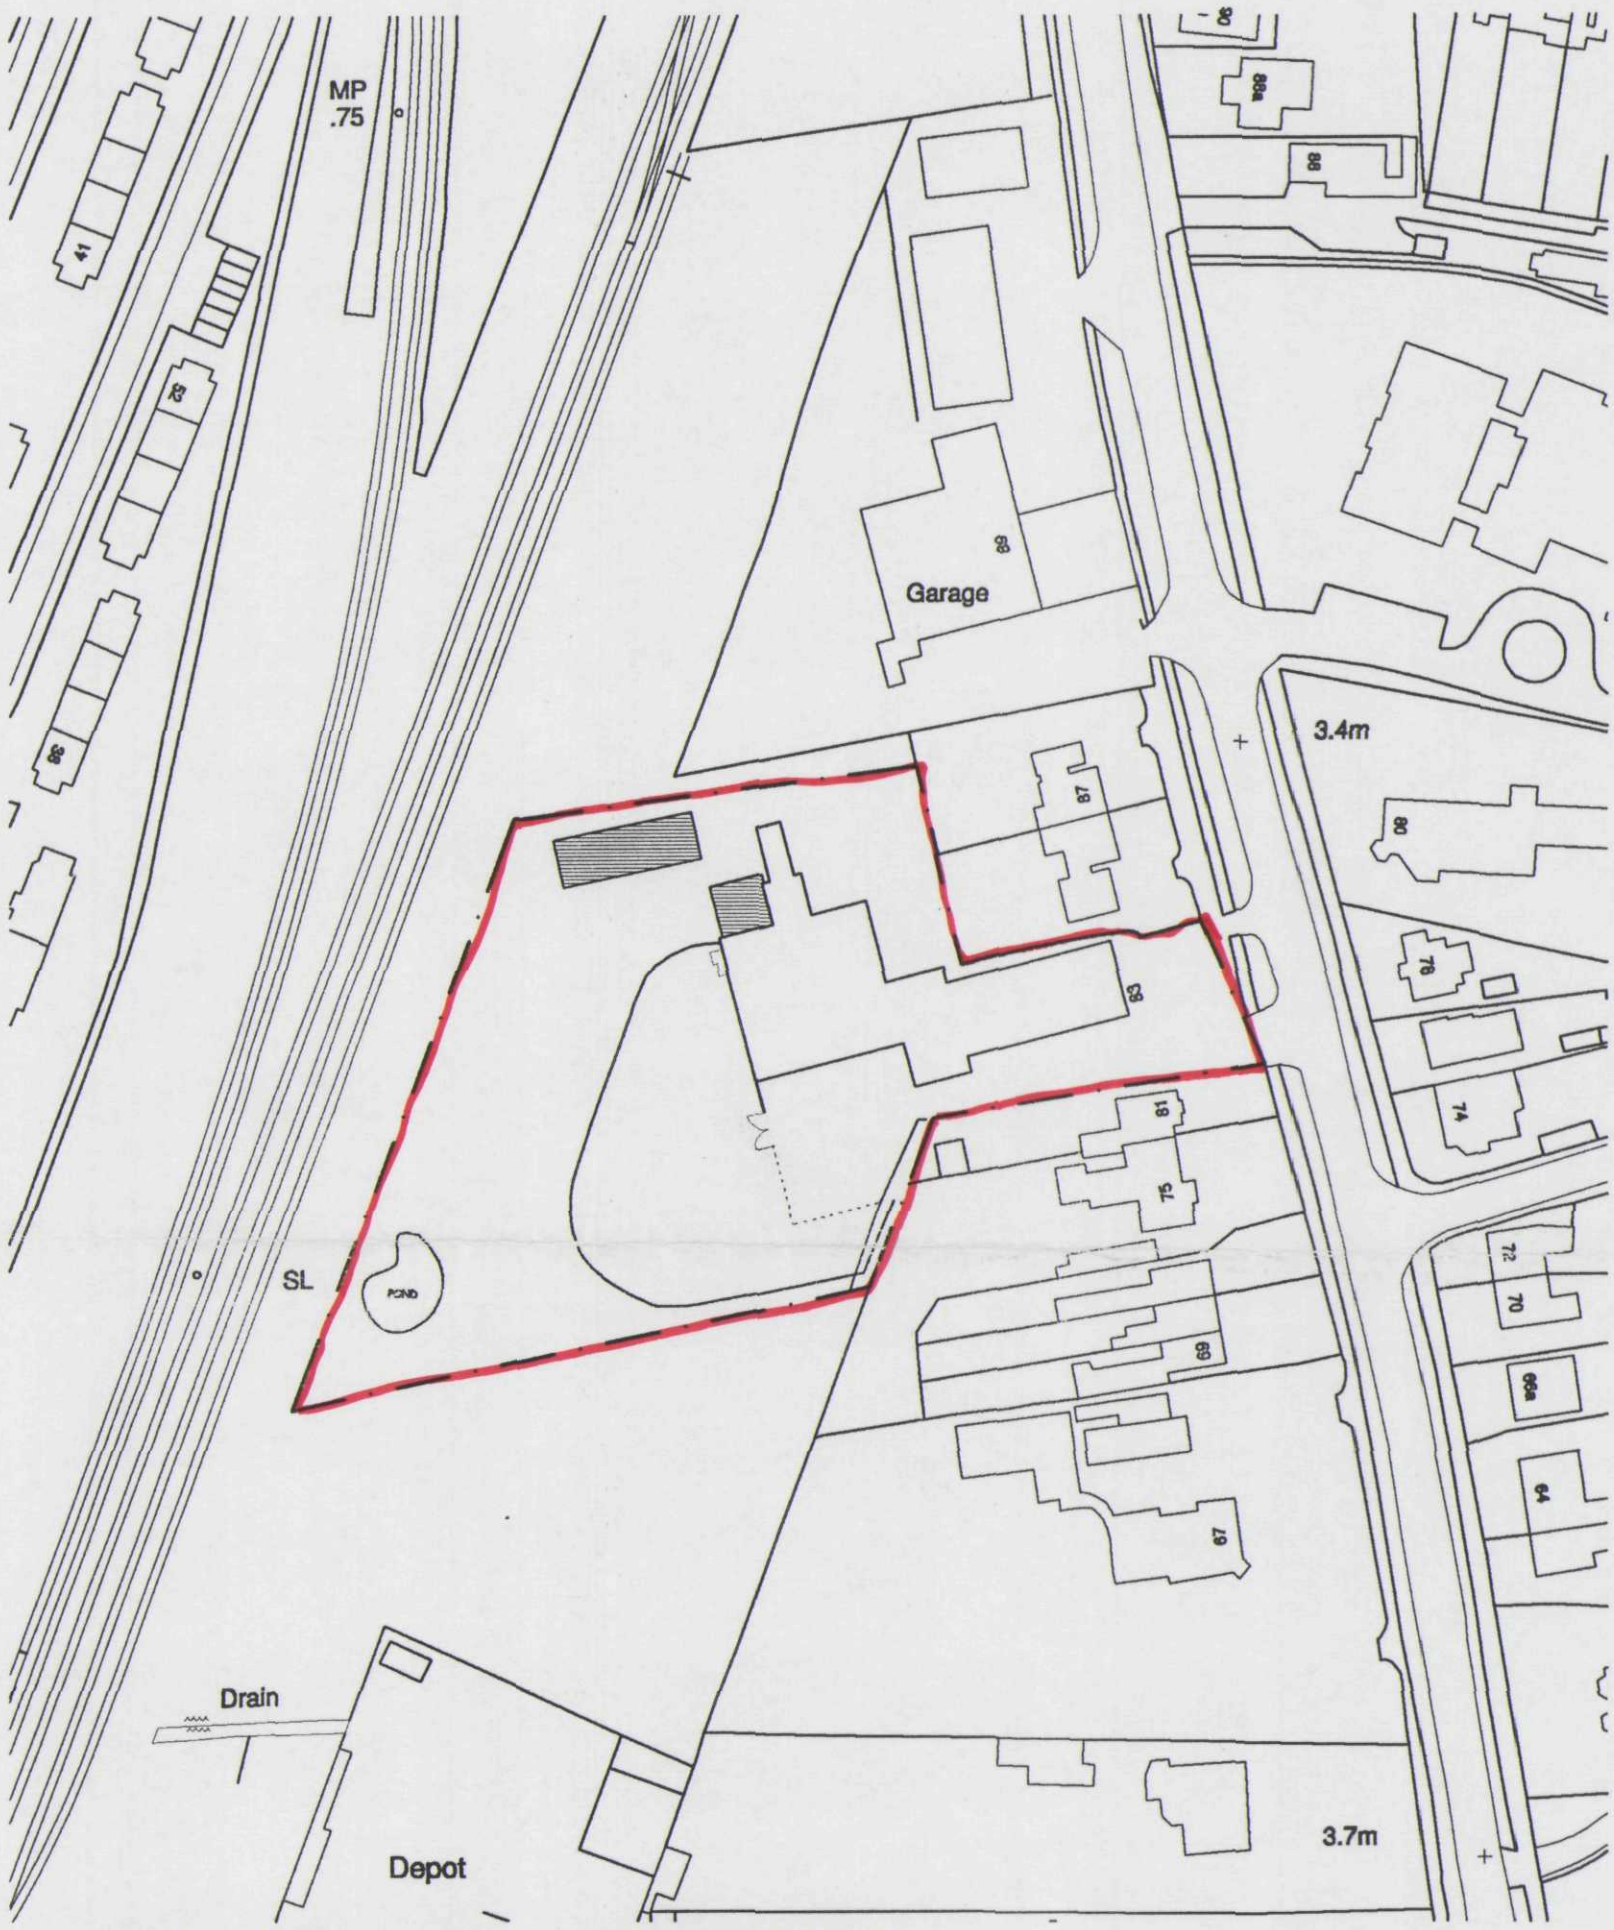


Crown Copyright. All rights reserved. Licence Number 100020449

© Ordnance Survey
Copies under licence
No. 100029197

SHDC
Planning & Development
19 MAR 2004
Ref 0375/04

ROBERT LOWE
CHARTERED ARCHITECT
1-2 North End, Swineshead
Boston, Lincs., PE20 3LR
Phone 01205-821117
Fax 01205-821139
info @ rica.freeserve.co.uk

Project:
Alterations & Extensions
Taylors of Spalding
83 Pinchbeck Rd, Spalding

Client:
Taylors of Spalding

Drawing Title:
LOCATION PLAN

Date:
Jan'2004

Scale:
1: 1250

Project No:
0389

Drawn:
ARH

Drawing No:
01

Rev:
A

Contractors are to check all dimensions on site and to report any discrepancy to the Architect.
Do not scale from the drawing.
© 2004