
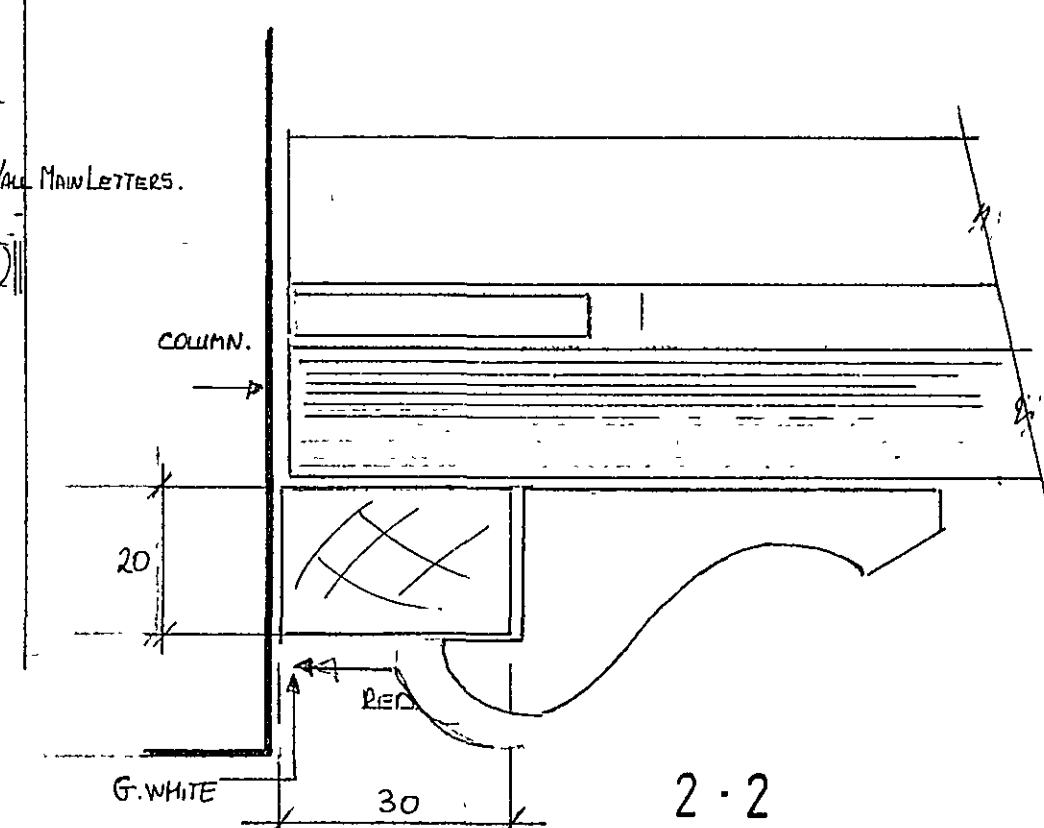









Additional fascia details and proposed alterations to already installed window frames

NAME IN TIMES NEW ROMAN. LETTERS IN FORMED ALUMINIUM.
SHEET WITH L.E.D. HALO LIGHTS.

FOR FULL CONSTRUCTION DETAILS OF LETTERS AND LIGHTING
REFER TO D.B. BY M.P.L. BUSINESS IMAGES LTD. TL/PGT/058.

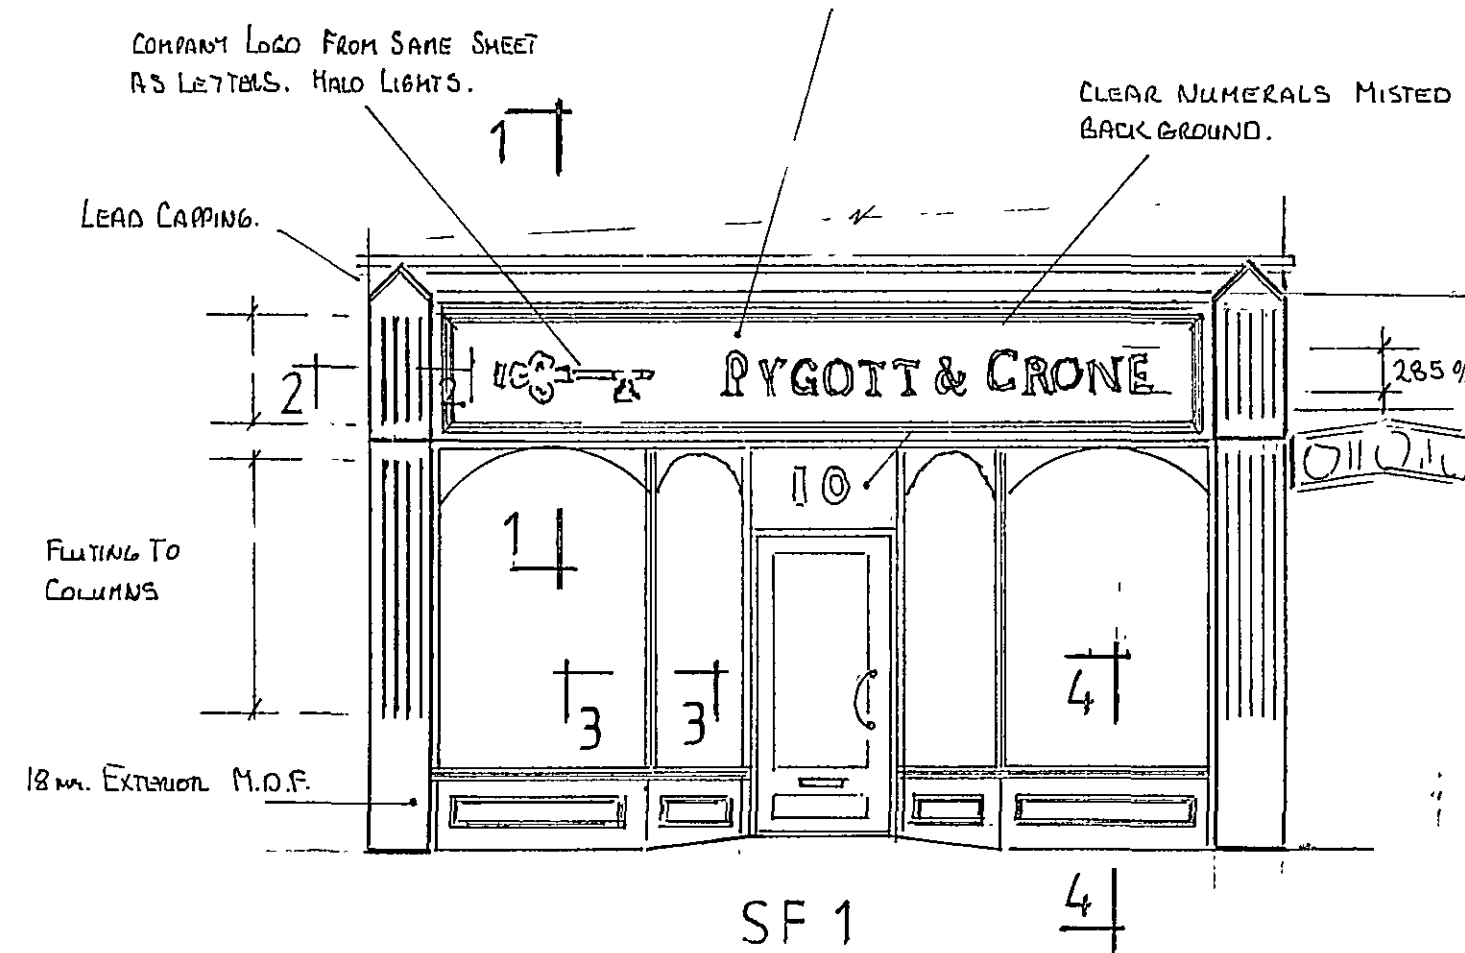

FASCIA & MOULDINGS TO BRIDGE ST. - RECTORY RED.
COLUMNS & FRAMES - GREAT WHITE.

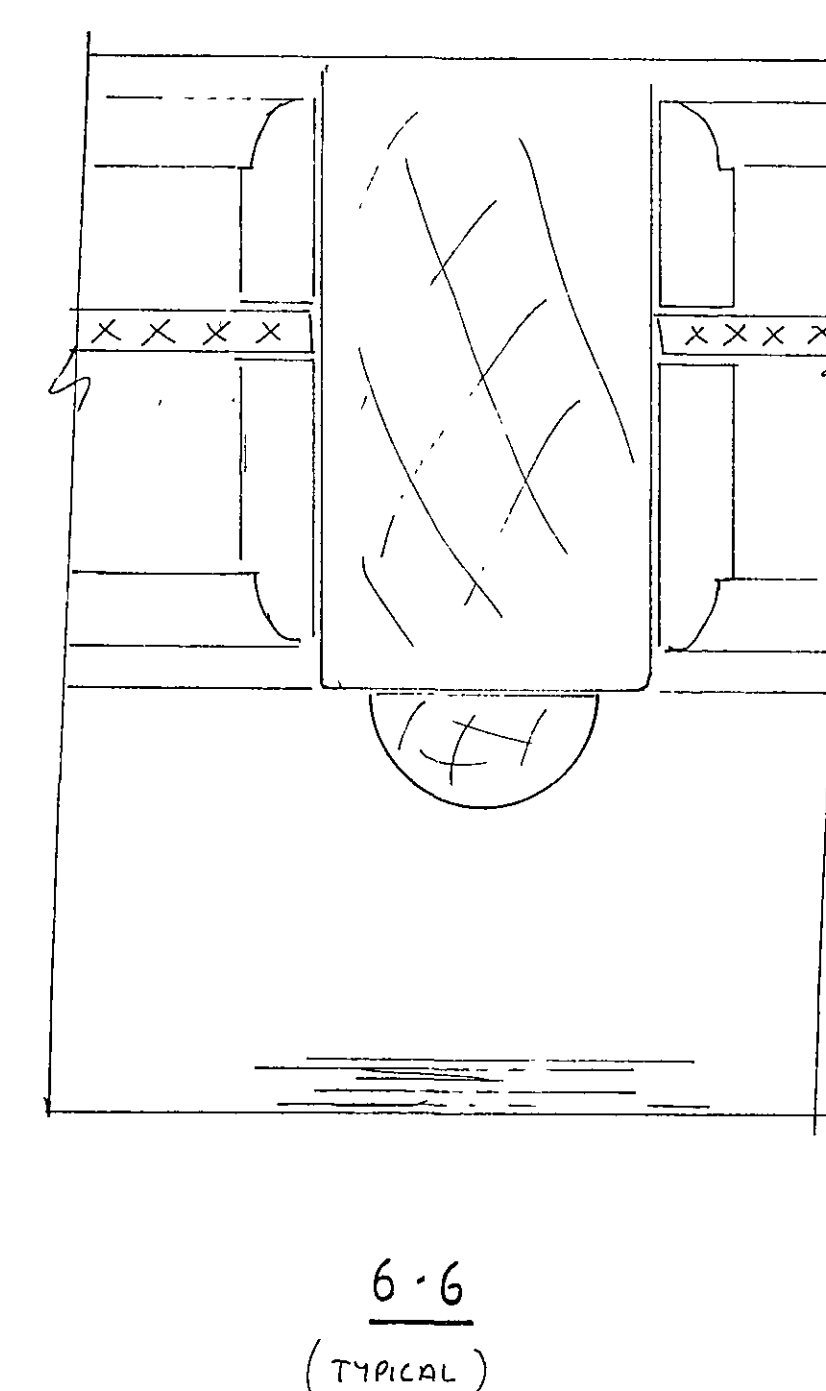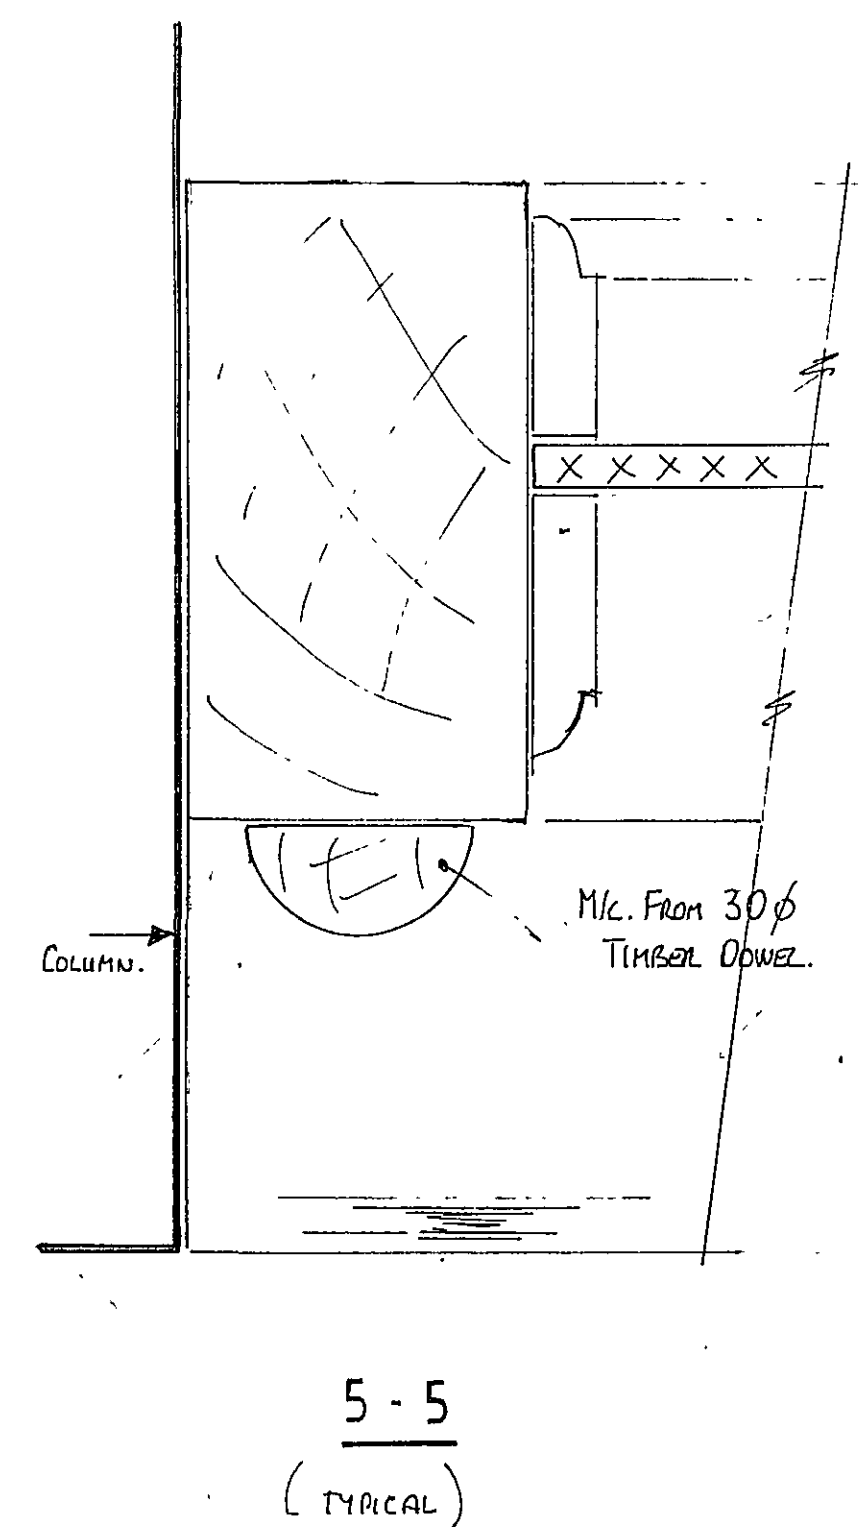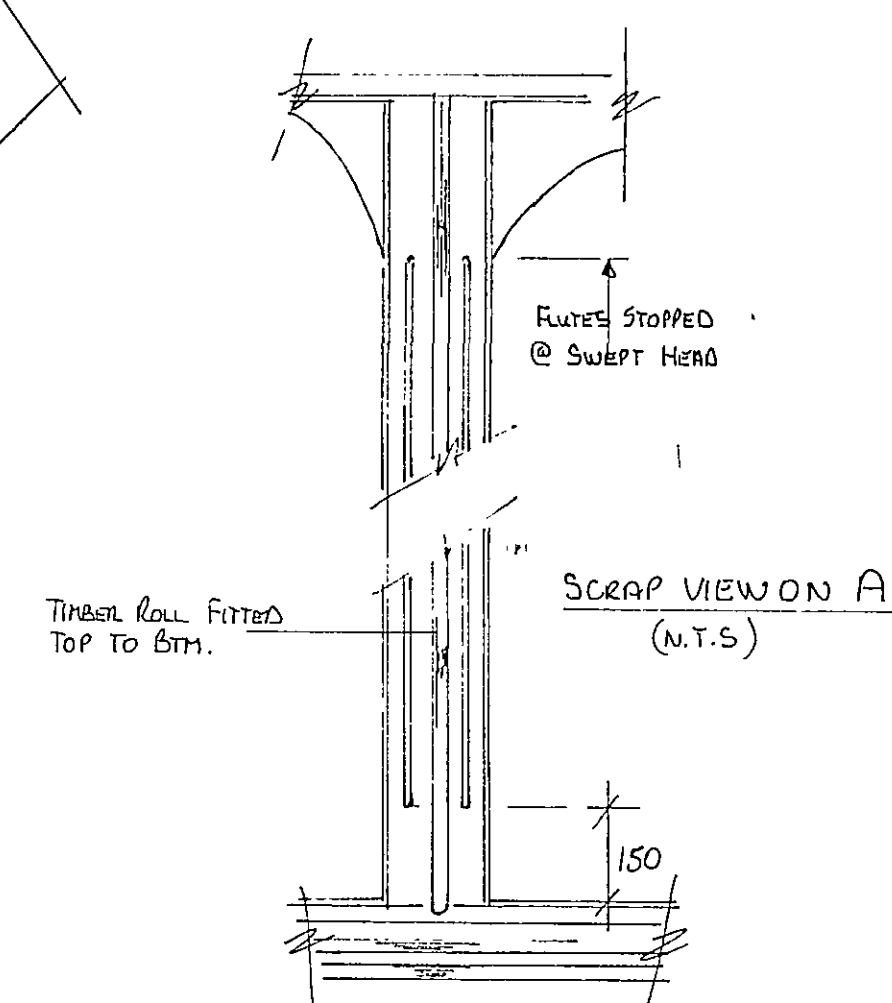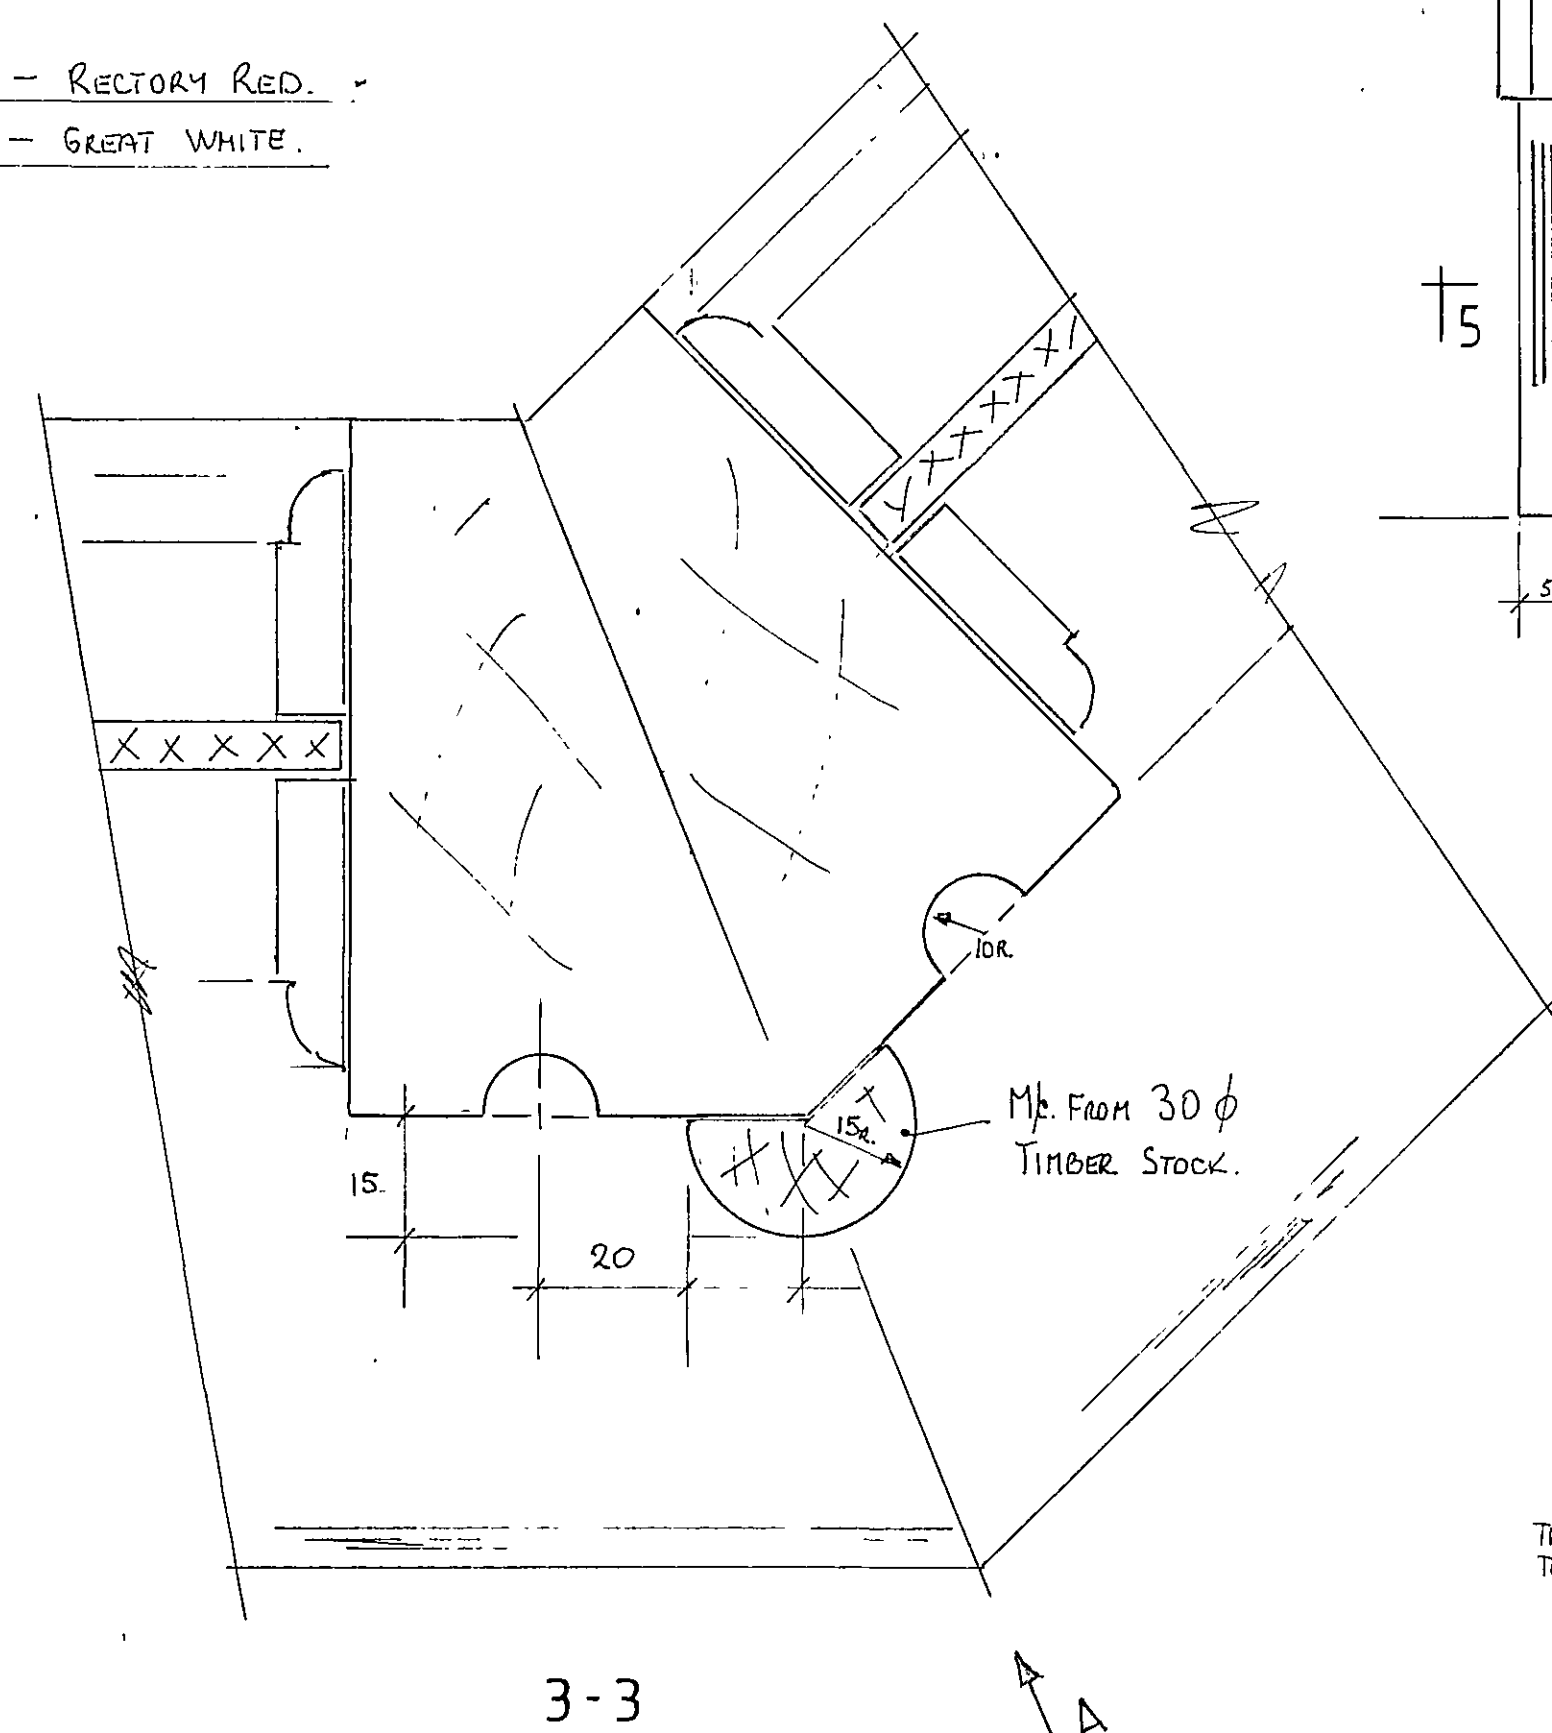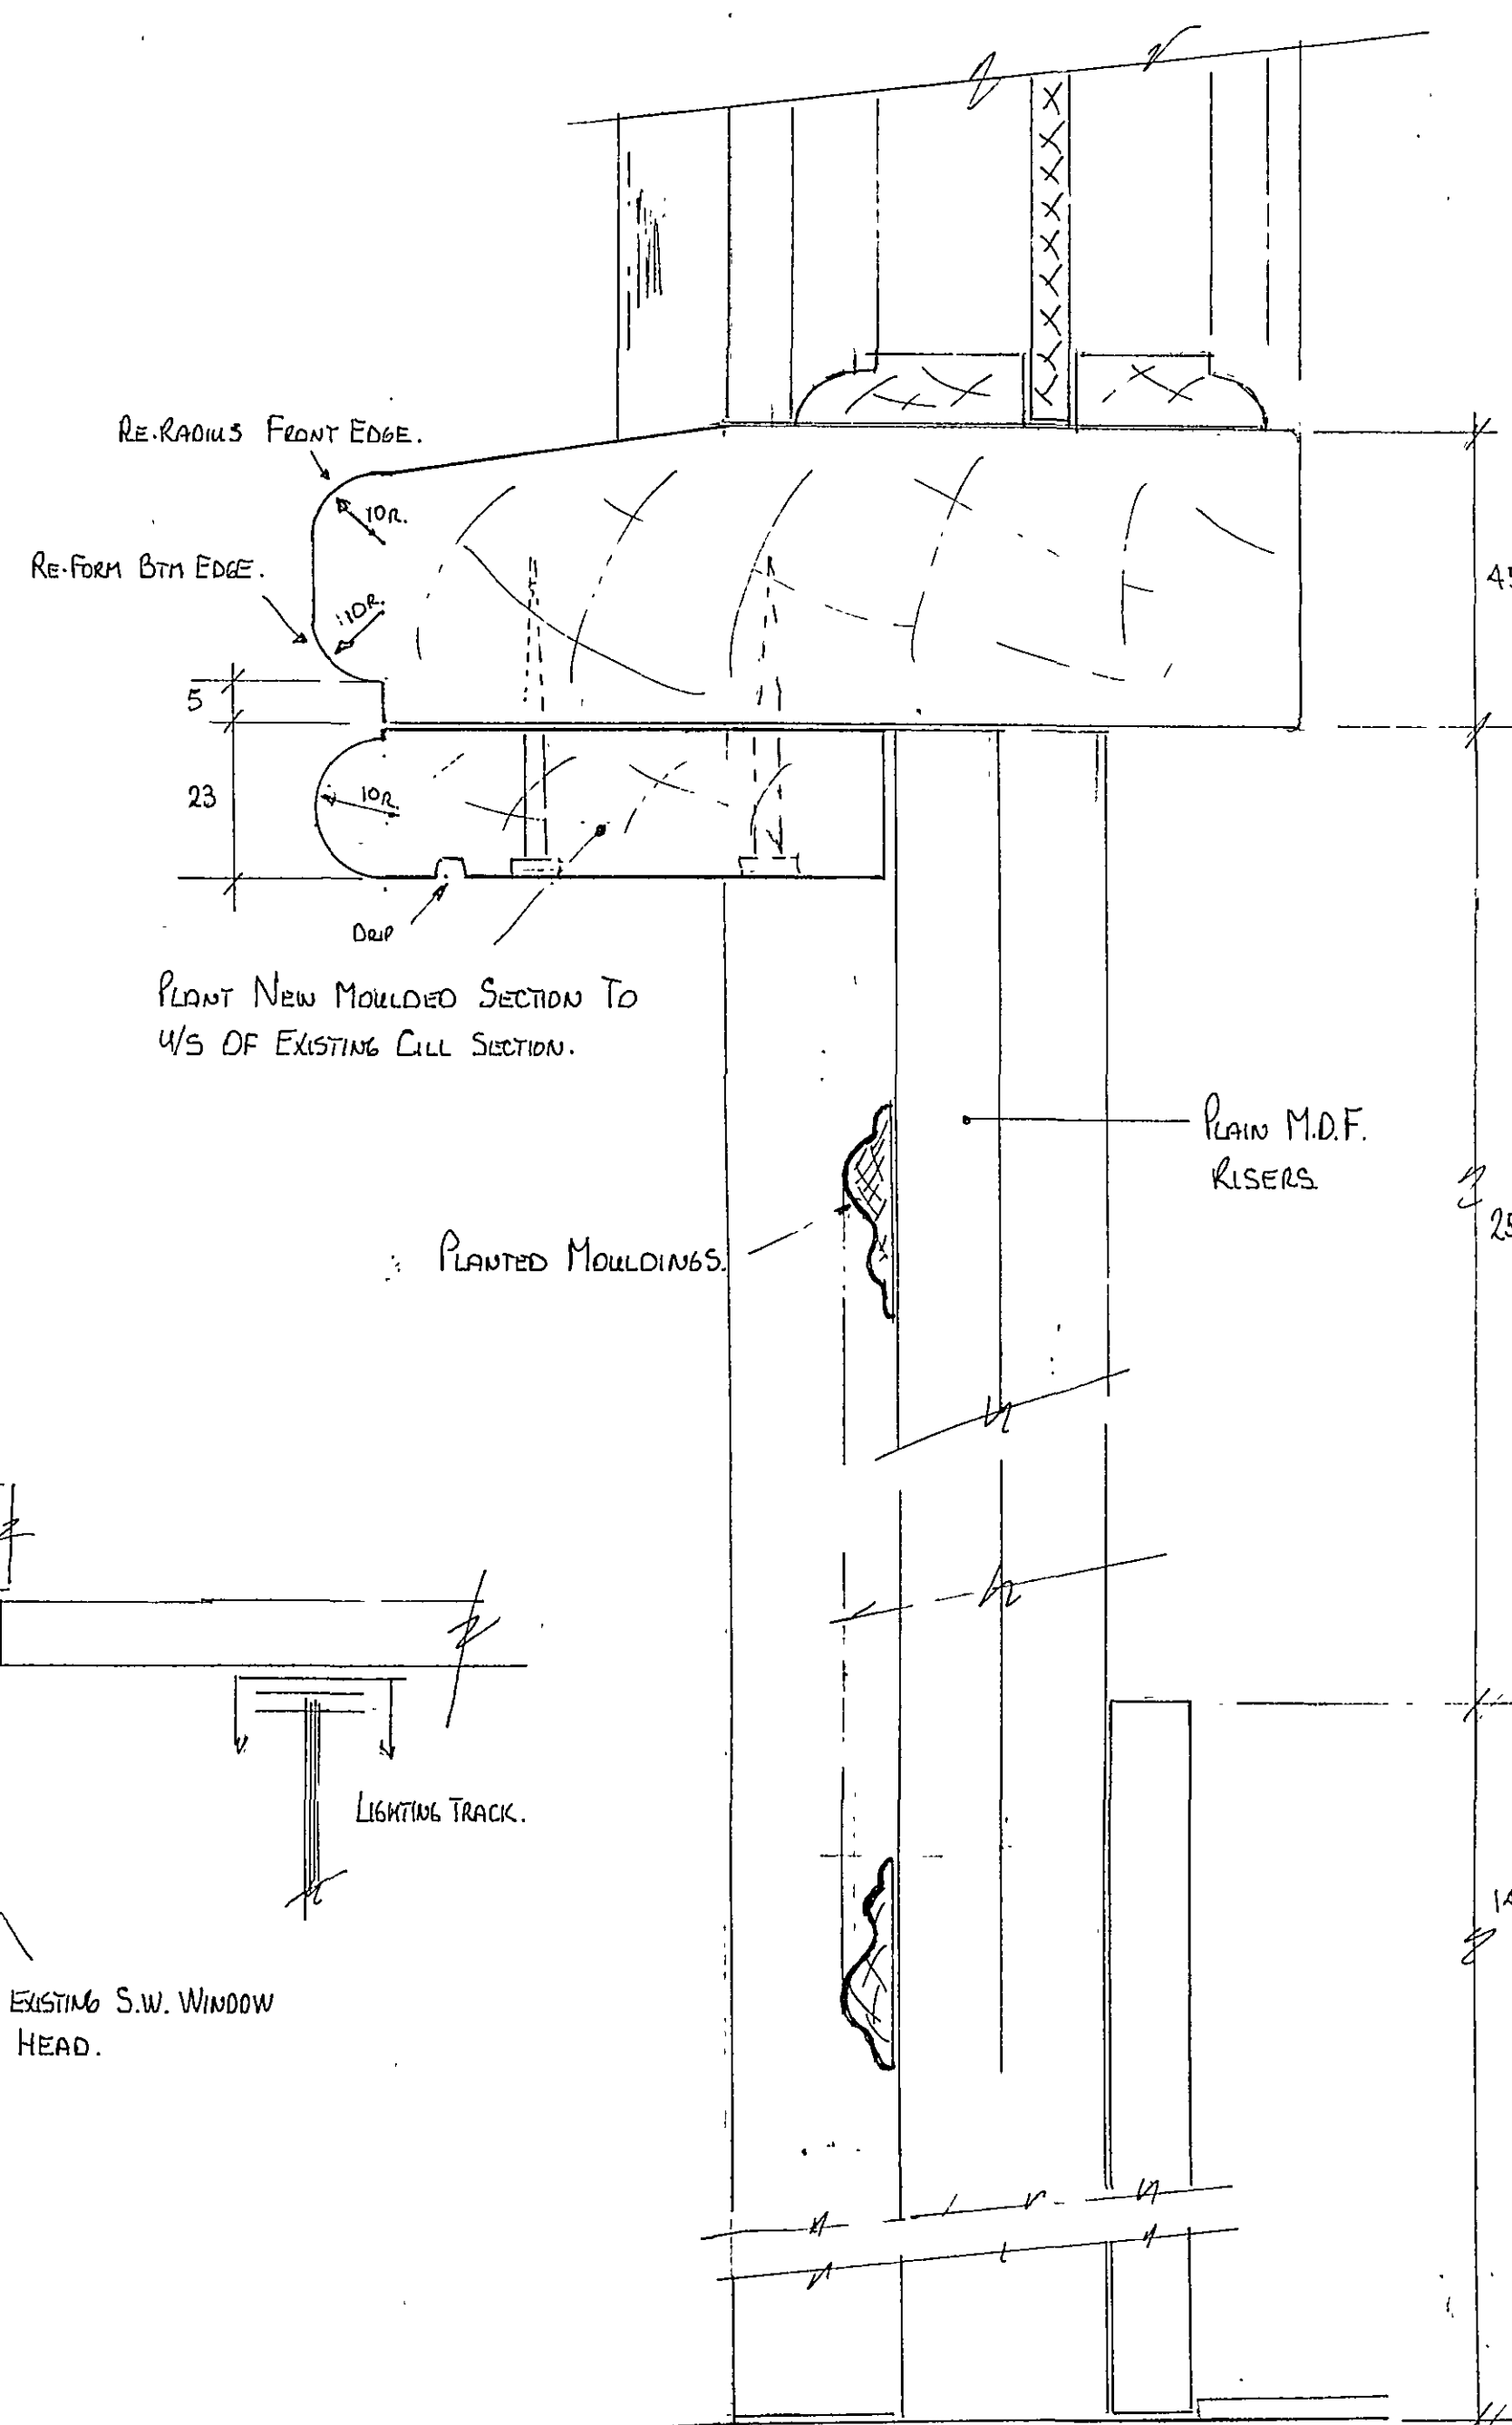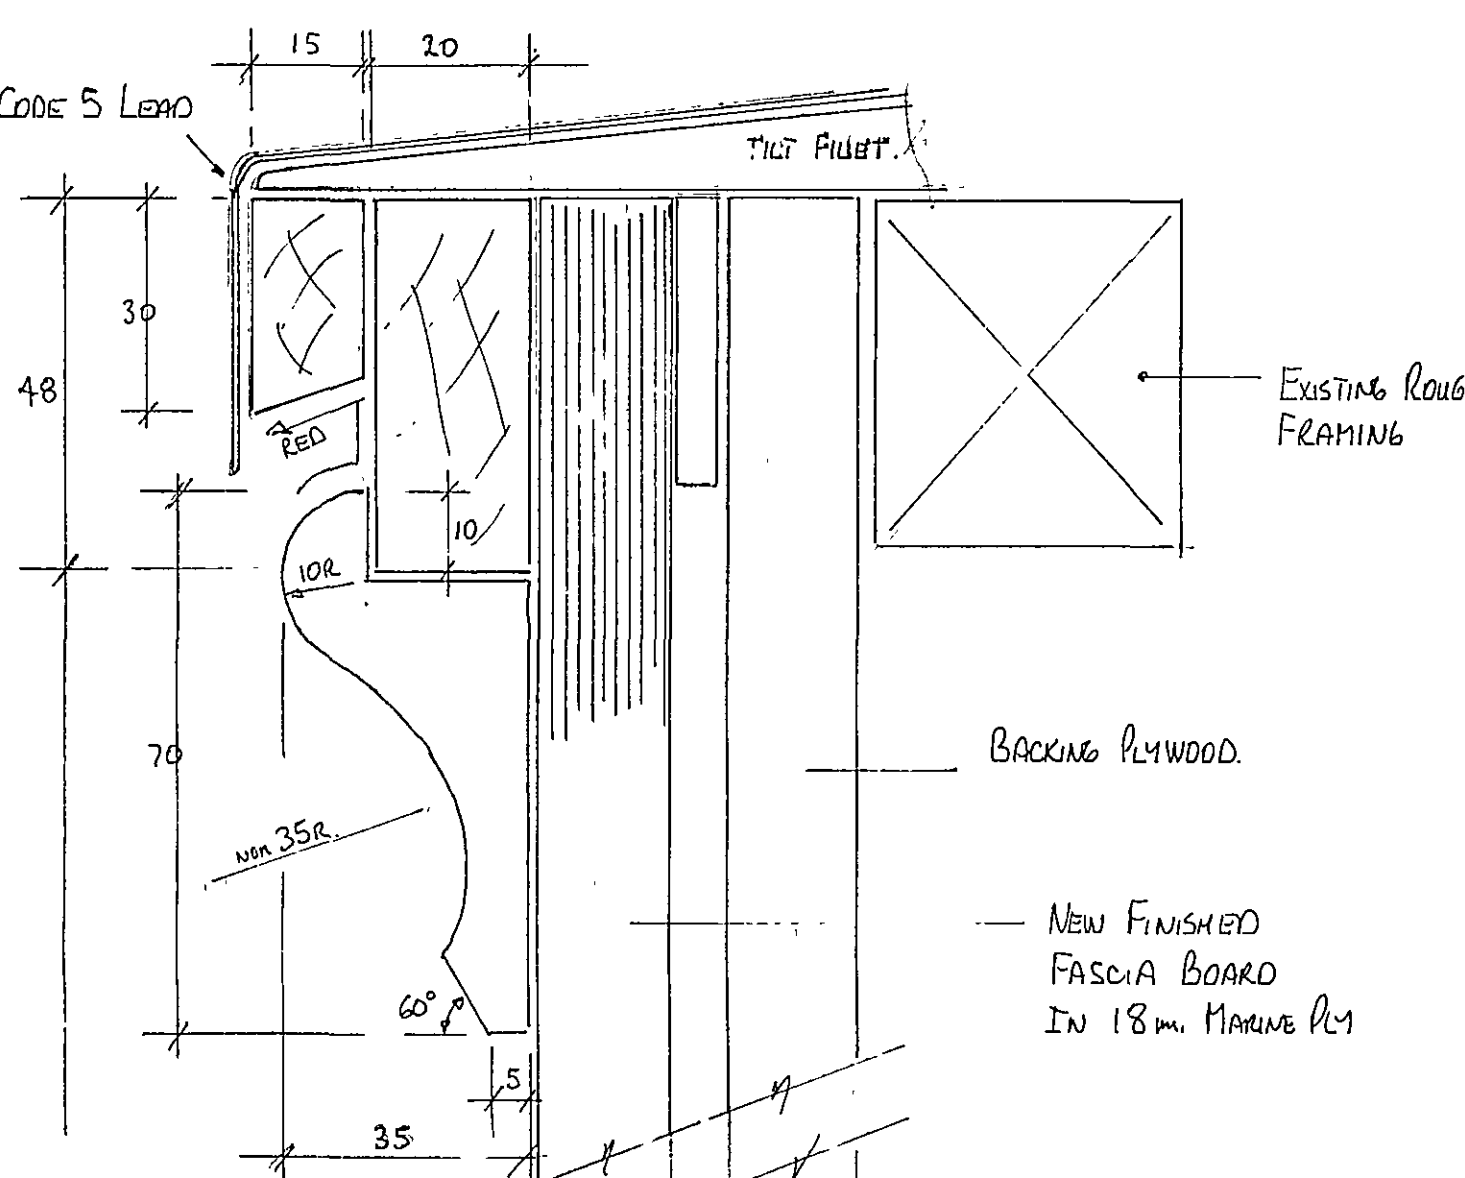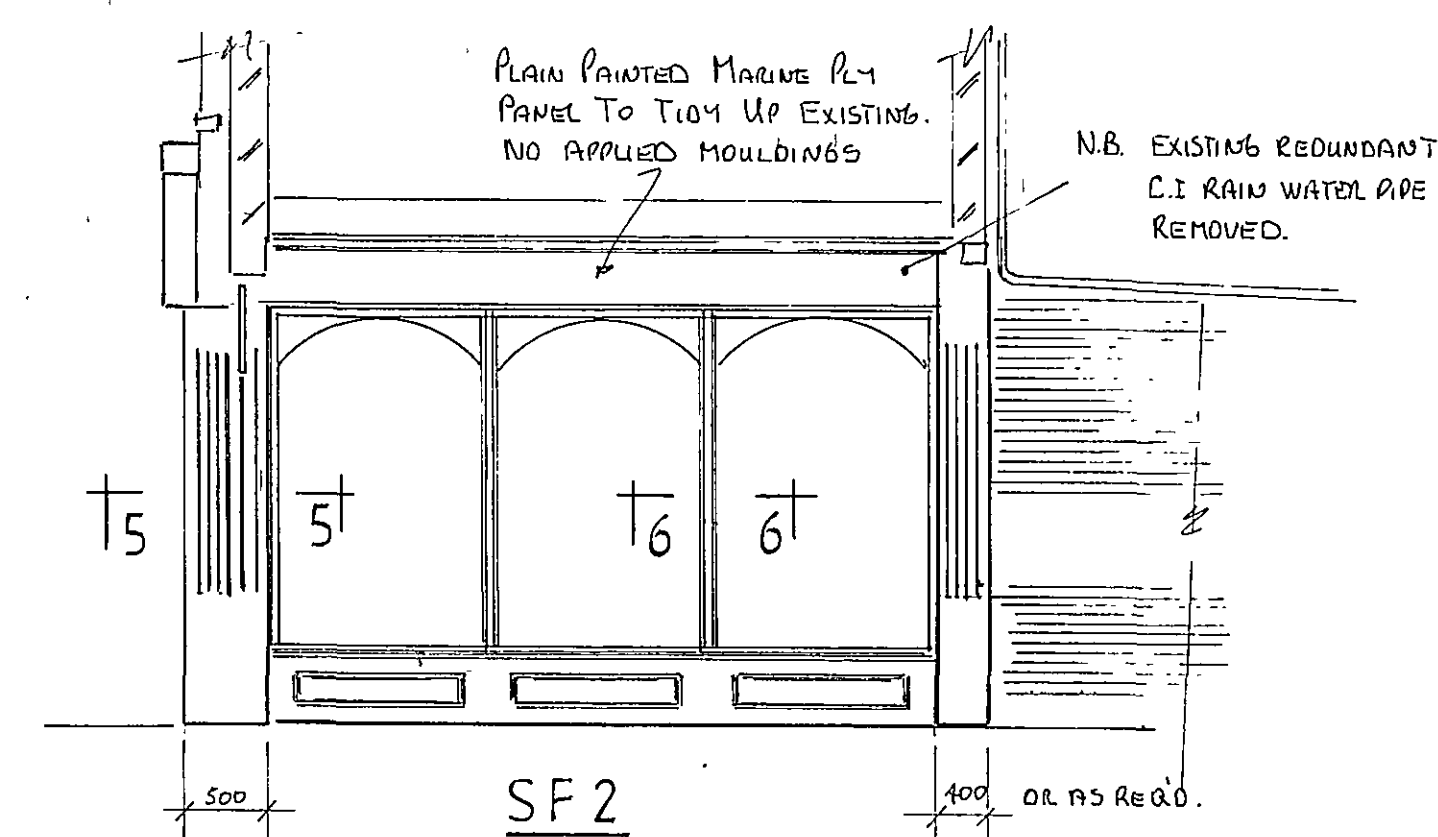

DETERMINED PLAN