


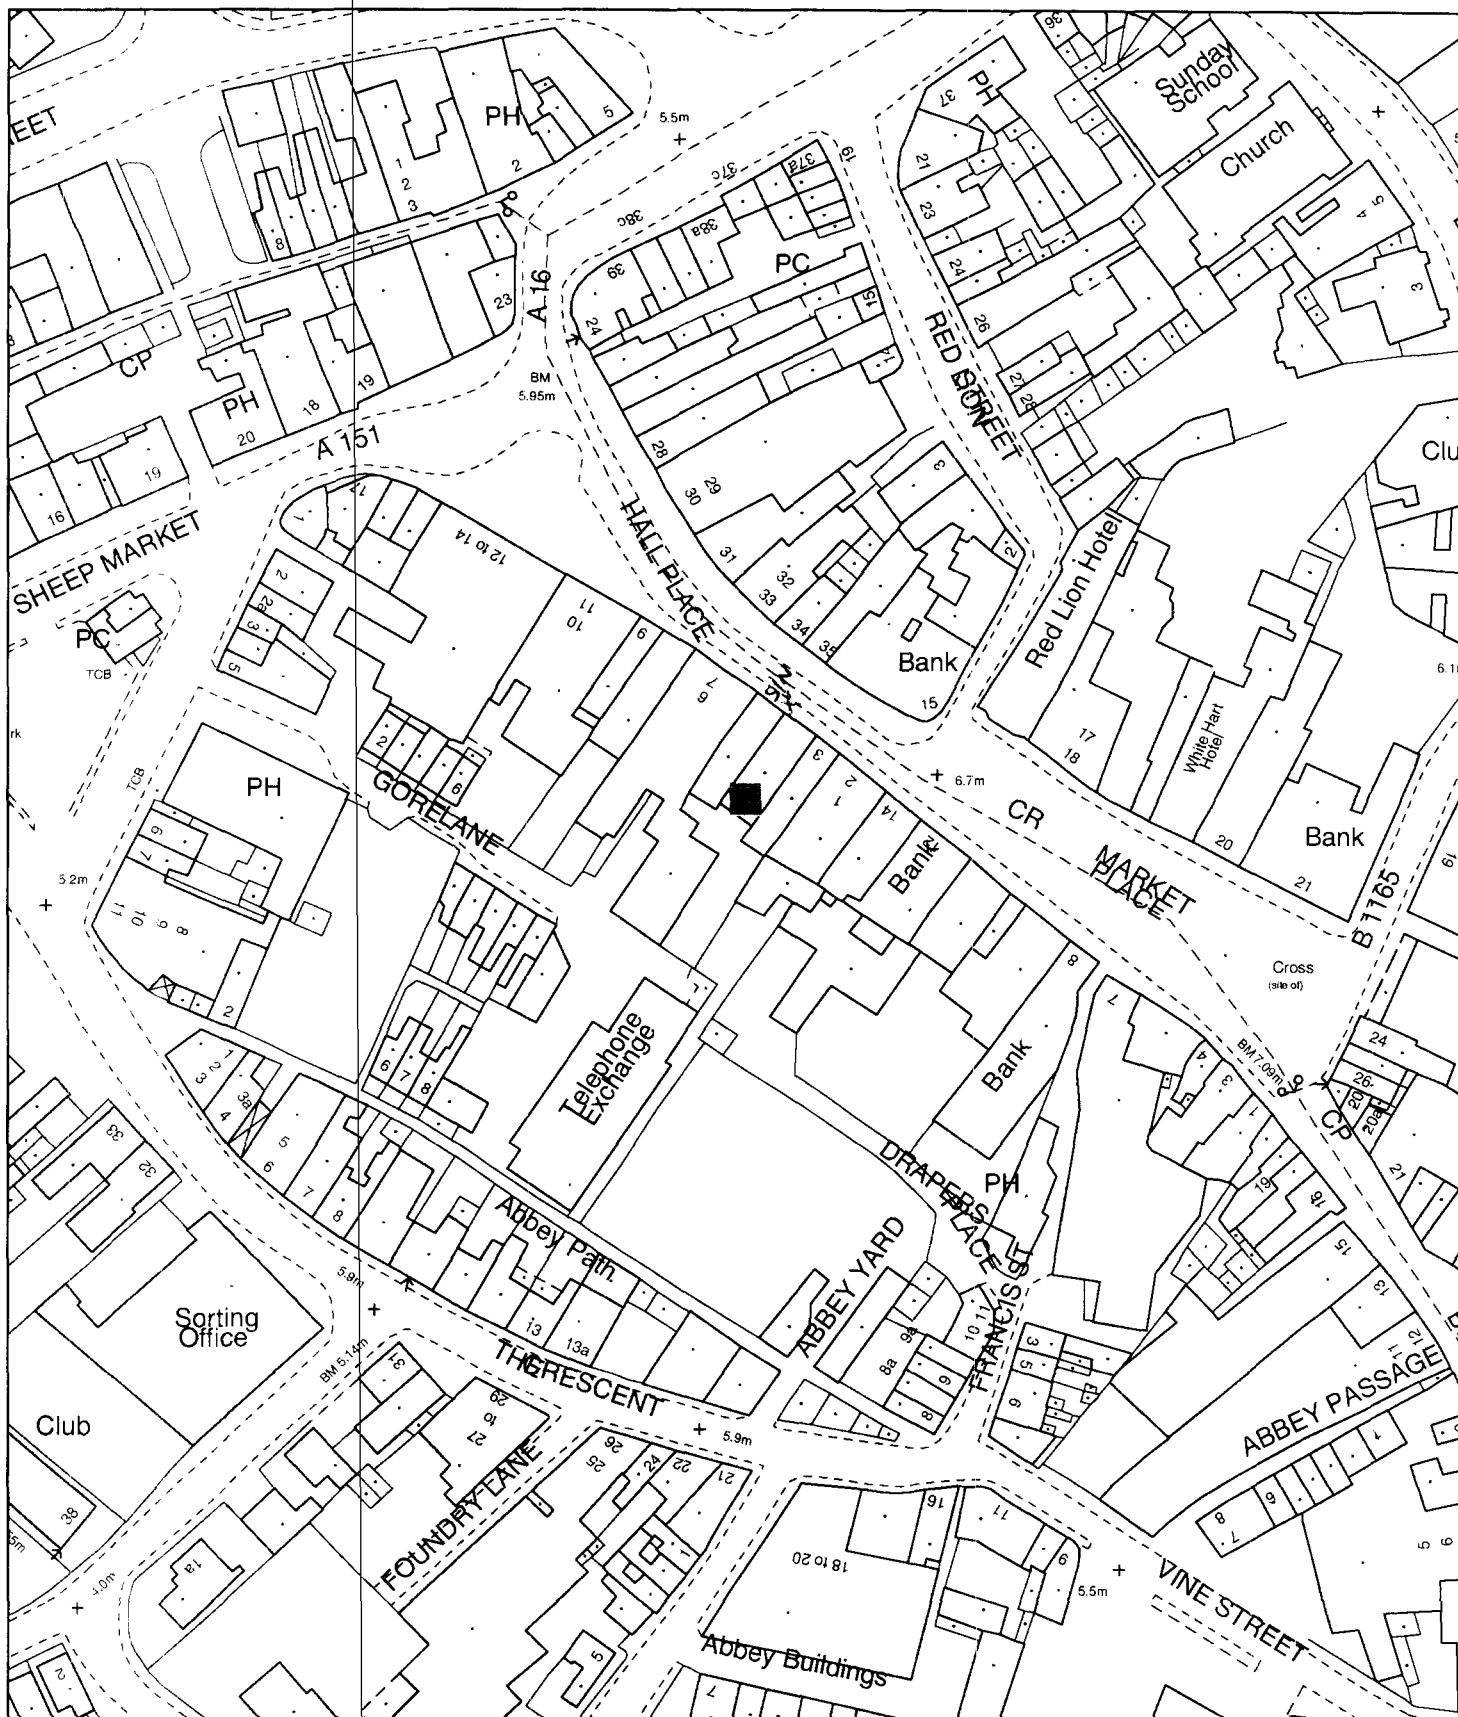

Planning Application Location Plan Ward Member Notification

H16/0376/02

Scale: 1:1250

PLEASE DO NOT COPY THIS PLAN


This map is reproduced from Ordnance Survey material with permission of Ordnance Survey on behalf of Her Majesty's Stationary Office (c) Crown copyright. Unauthorised reproduction infringes Crown copyright and may lead to prosecution or civil proceedings. South Holland District Council LA079413 2002

Planning and Development

Council Offices, Priory Road, Spalding, Lincolnshire
PE11 2XE



Siteplan Data™

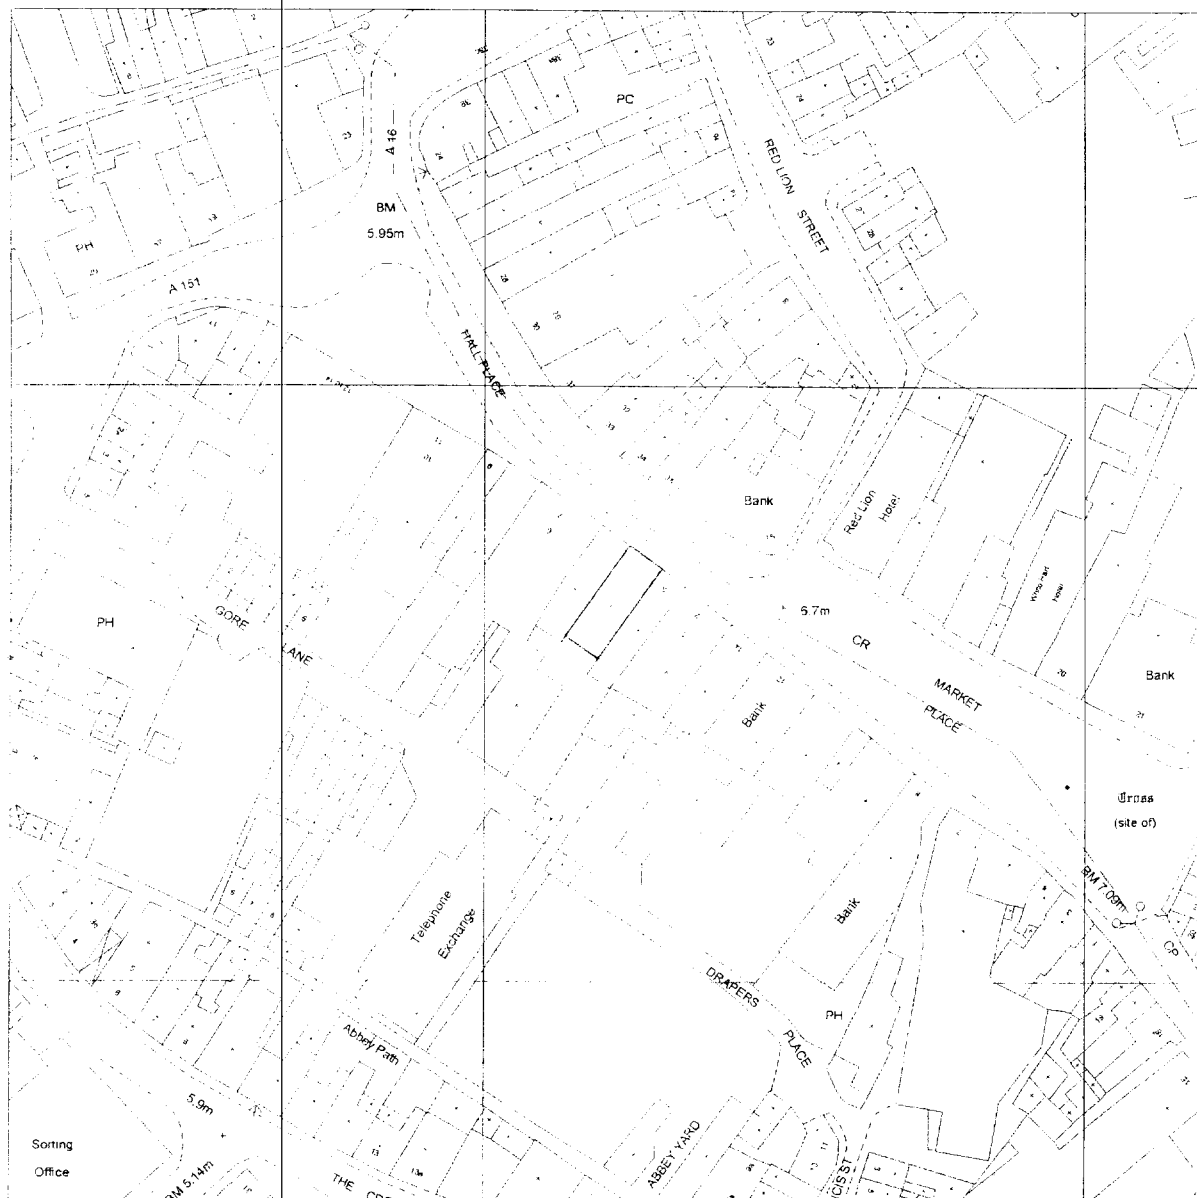


Produced 22 Mar 2002 from Ordnance Survey digital data and incorporating surveyed revision available at this date. © Crown copyright 2002.

Part or all of this Siteplan is enlarged from mapping produced at one or more of the following scales 1:1250, 1:2500, 1:10000.

Reproduction in whole or in part is prohibited without prior permission of Ordnance Survey.

Ordnance Survey and the OS symbol are registered trade marks and Siteplan a trade mark of Ordnance Survey, the national mapping agency of Great Britain.

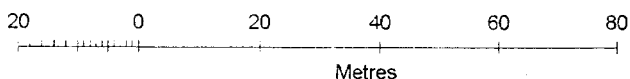

**NATIONWIDE BLDG SOC, HALL PLACE
SPALDING
PE11 1SA**

Centre coordinates : 524721mE 322663mN

National Grid sheet reference at centre
of this Siteplan: TF2422NE.

Supplied by : National Map Centre Tel 020 7222 2466
Serial Number : 674941

Planned Development

28 MAR 2002

Ref C0376/02