

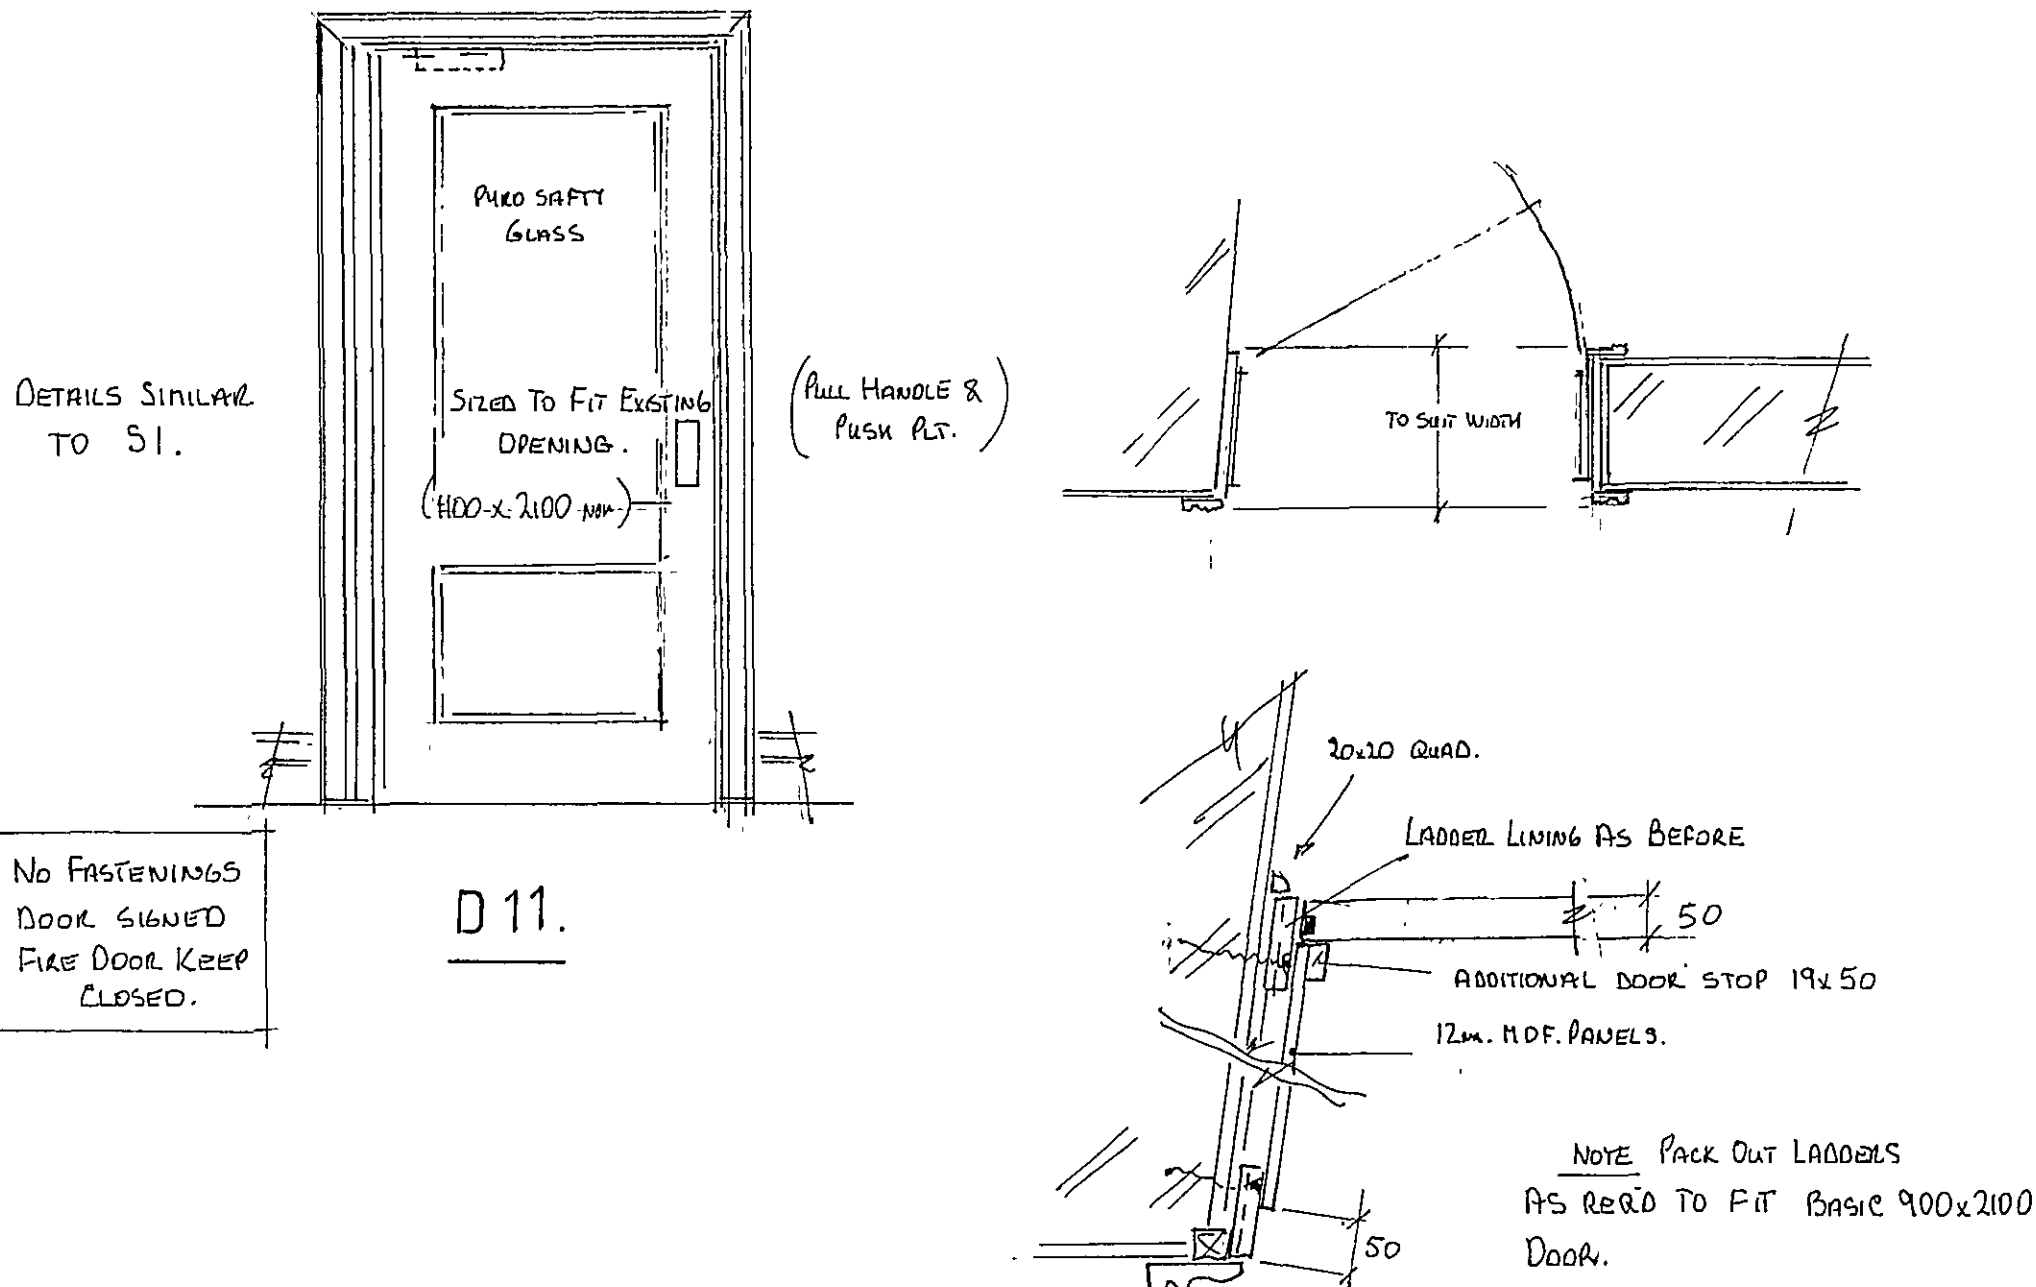


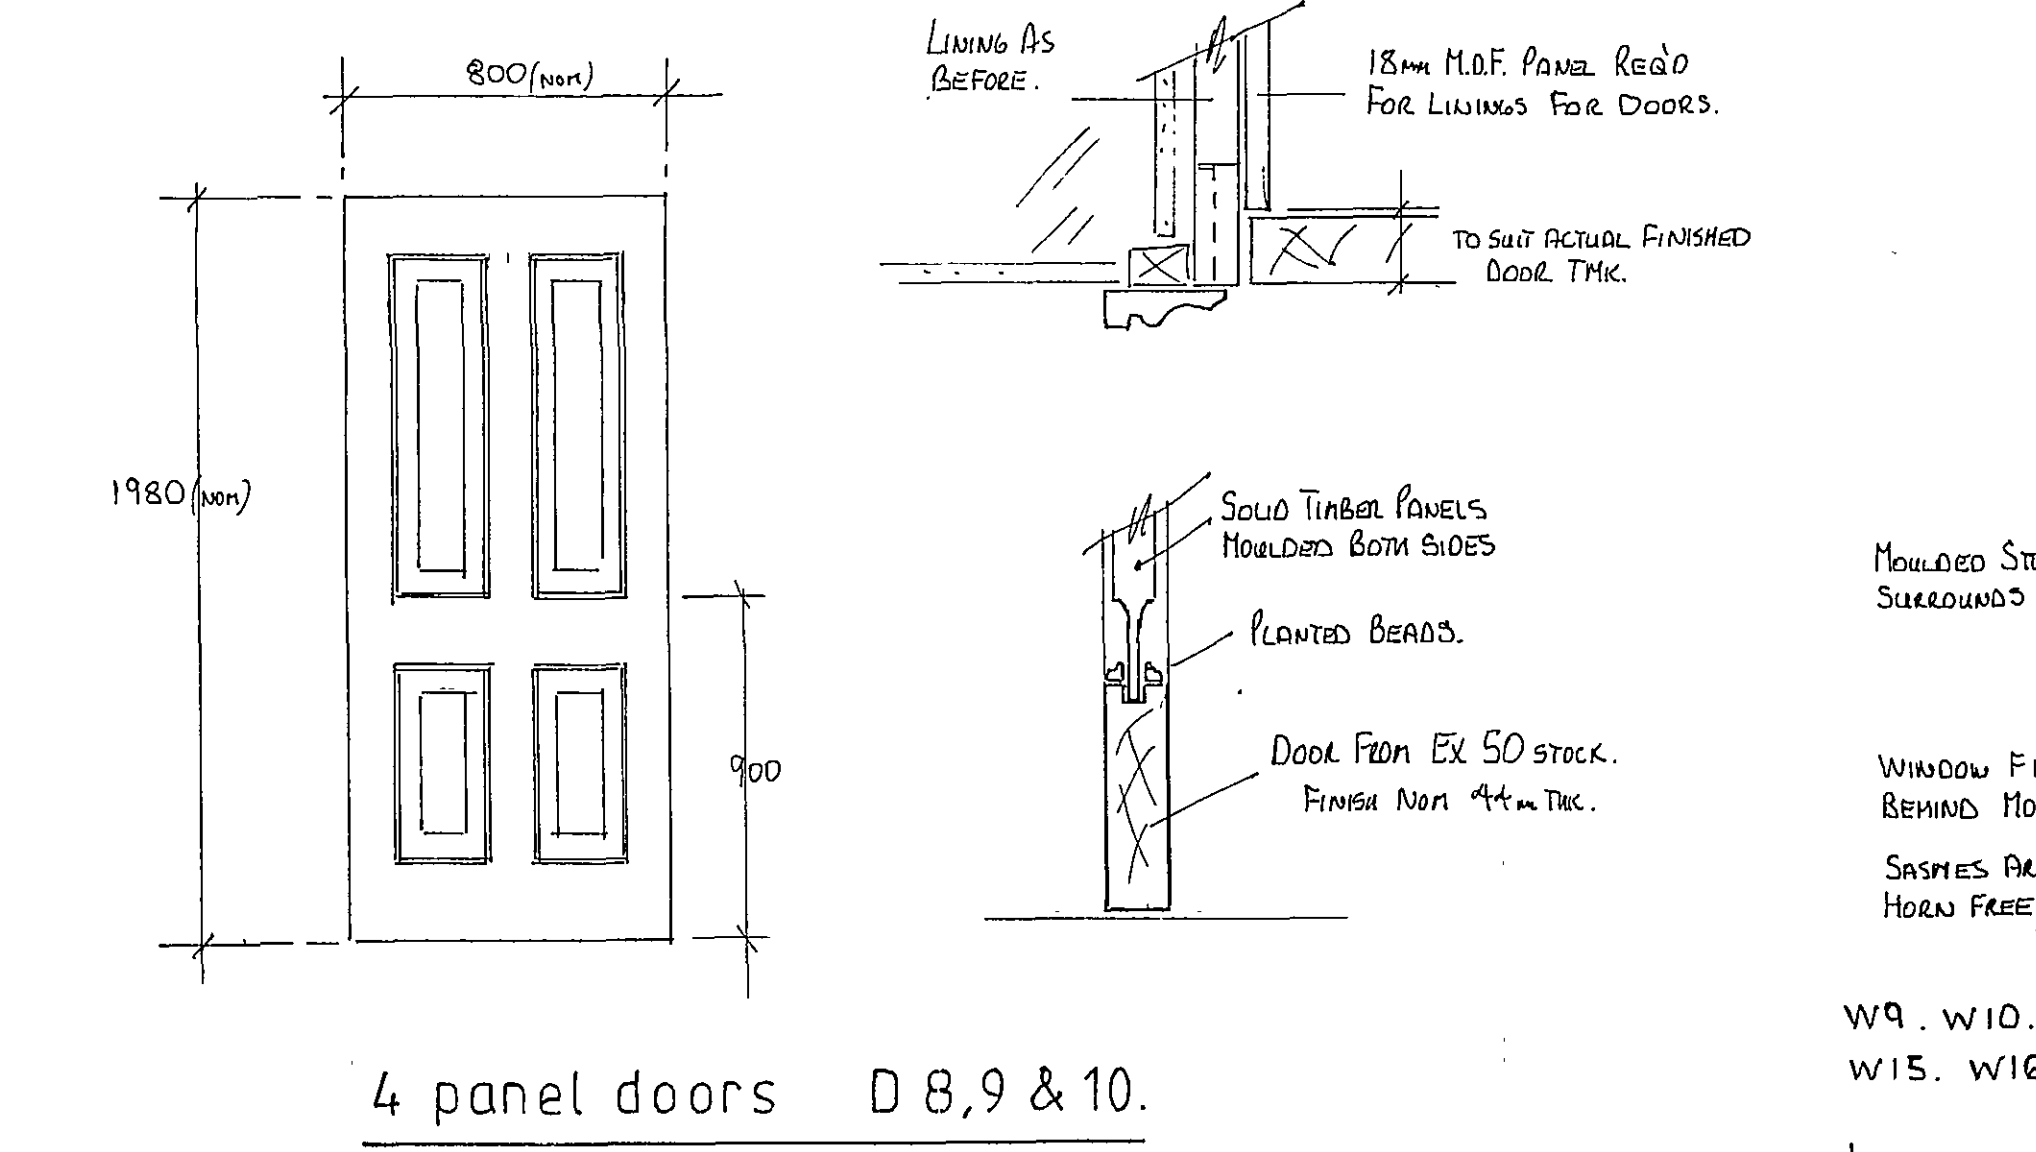

Door N°	Room Served	Door Style	Frame / Lining	Door Furniture	Size	Paint
D1	DISABLED TOILET	EXISTING SOLID PLAIN PANEL	SIMPLE LINING WITH ARCHITRAVES	S.S. CONTEMPORARY LEANER HANDLES. PROVIDE SUITABLE EMERGED SIGN LOGGING / EMERGENCY RELEASE	920x1980 (MINIMUM COMPLIANT)	YES
D2	REAR LOBBY	EXISTING 1/2 F.D. SOLID PLAIN PANEL	SIMPLE LINING WITH FIRE PROOF DOOR CHECKS AND ARCHITRAVES	S.S. (NO MATCH) ABOVE LEANER	800x1980	YES
D3	ESCAPE DOOR FROM REAR LOBBY	EXISTING 1/2 F.D. SOLID PANEL	-do-	PANIC BAR OPENING	EXISTING	YES
D4	ESCAPE DOOR TO OUTSIDE	EXISTING SOLID PANEL (EXTERIOR)	EXISTING	-do-	EXIST.	YES
D5	STAFF W.C's	EXISTING PLAIN PANEL	SIMPLE LINING WITH ARCHITRAVES	S.S. LEANERS WITH NOTICE LATCH	840x1980	YES
D6	W.C. CUBICLE	EXISTING -do-	-do-	S.S. LEANERS TO MATCH ABOVE LOCKING FROM INSIDE WITH EMERGENCY RELEASE	-do-	YES
D7	W.C. CUBICLE	EXISTING -do-	-do-	-do-	-do-	YES
D8	I.T. EQUIPMENT ROOM	NEW 4 PANEL SOLID	LADDER TYPE LINING WITH ARCHITRAVES	BRASS GEORGIAN LEANER HANDLES. NOTICE LATCH	800x1980 OR AS REQ'D TO SUIT LIVING IN EXISTING OPENING	YES
D9	2ND FLOOR OFFICE	NEW 4 PANEL SOLID	SIMPLE LINING WITH ARCHITRAVES LOOSE DOOR STOP	-do- + LOCKING	-do-	YES
D10	2ND FLOOR BOARD ROOM	NEW 4 PANEL SOLID	LADDER TYPE LINING WITH ARCHITRAVES	-do-	-do-	YES
D11	2ND FLOOR LANDING	NEW GLAZED 2 PANEL FIRE CHECK	-do- + FIRE CHECK STOP	HYDRAULIC CLOSER. PULL HANDLE / PUSH PLT. NON LATCHING	Non 900x2100	YES

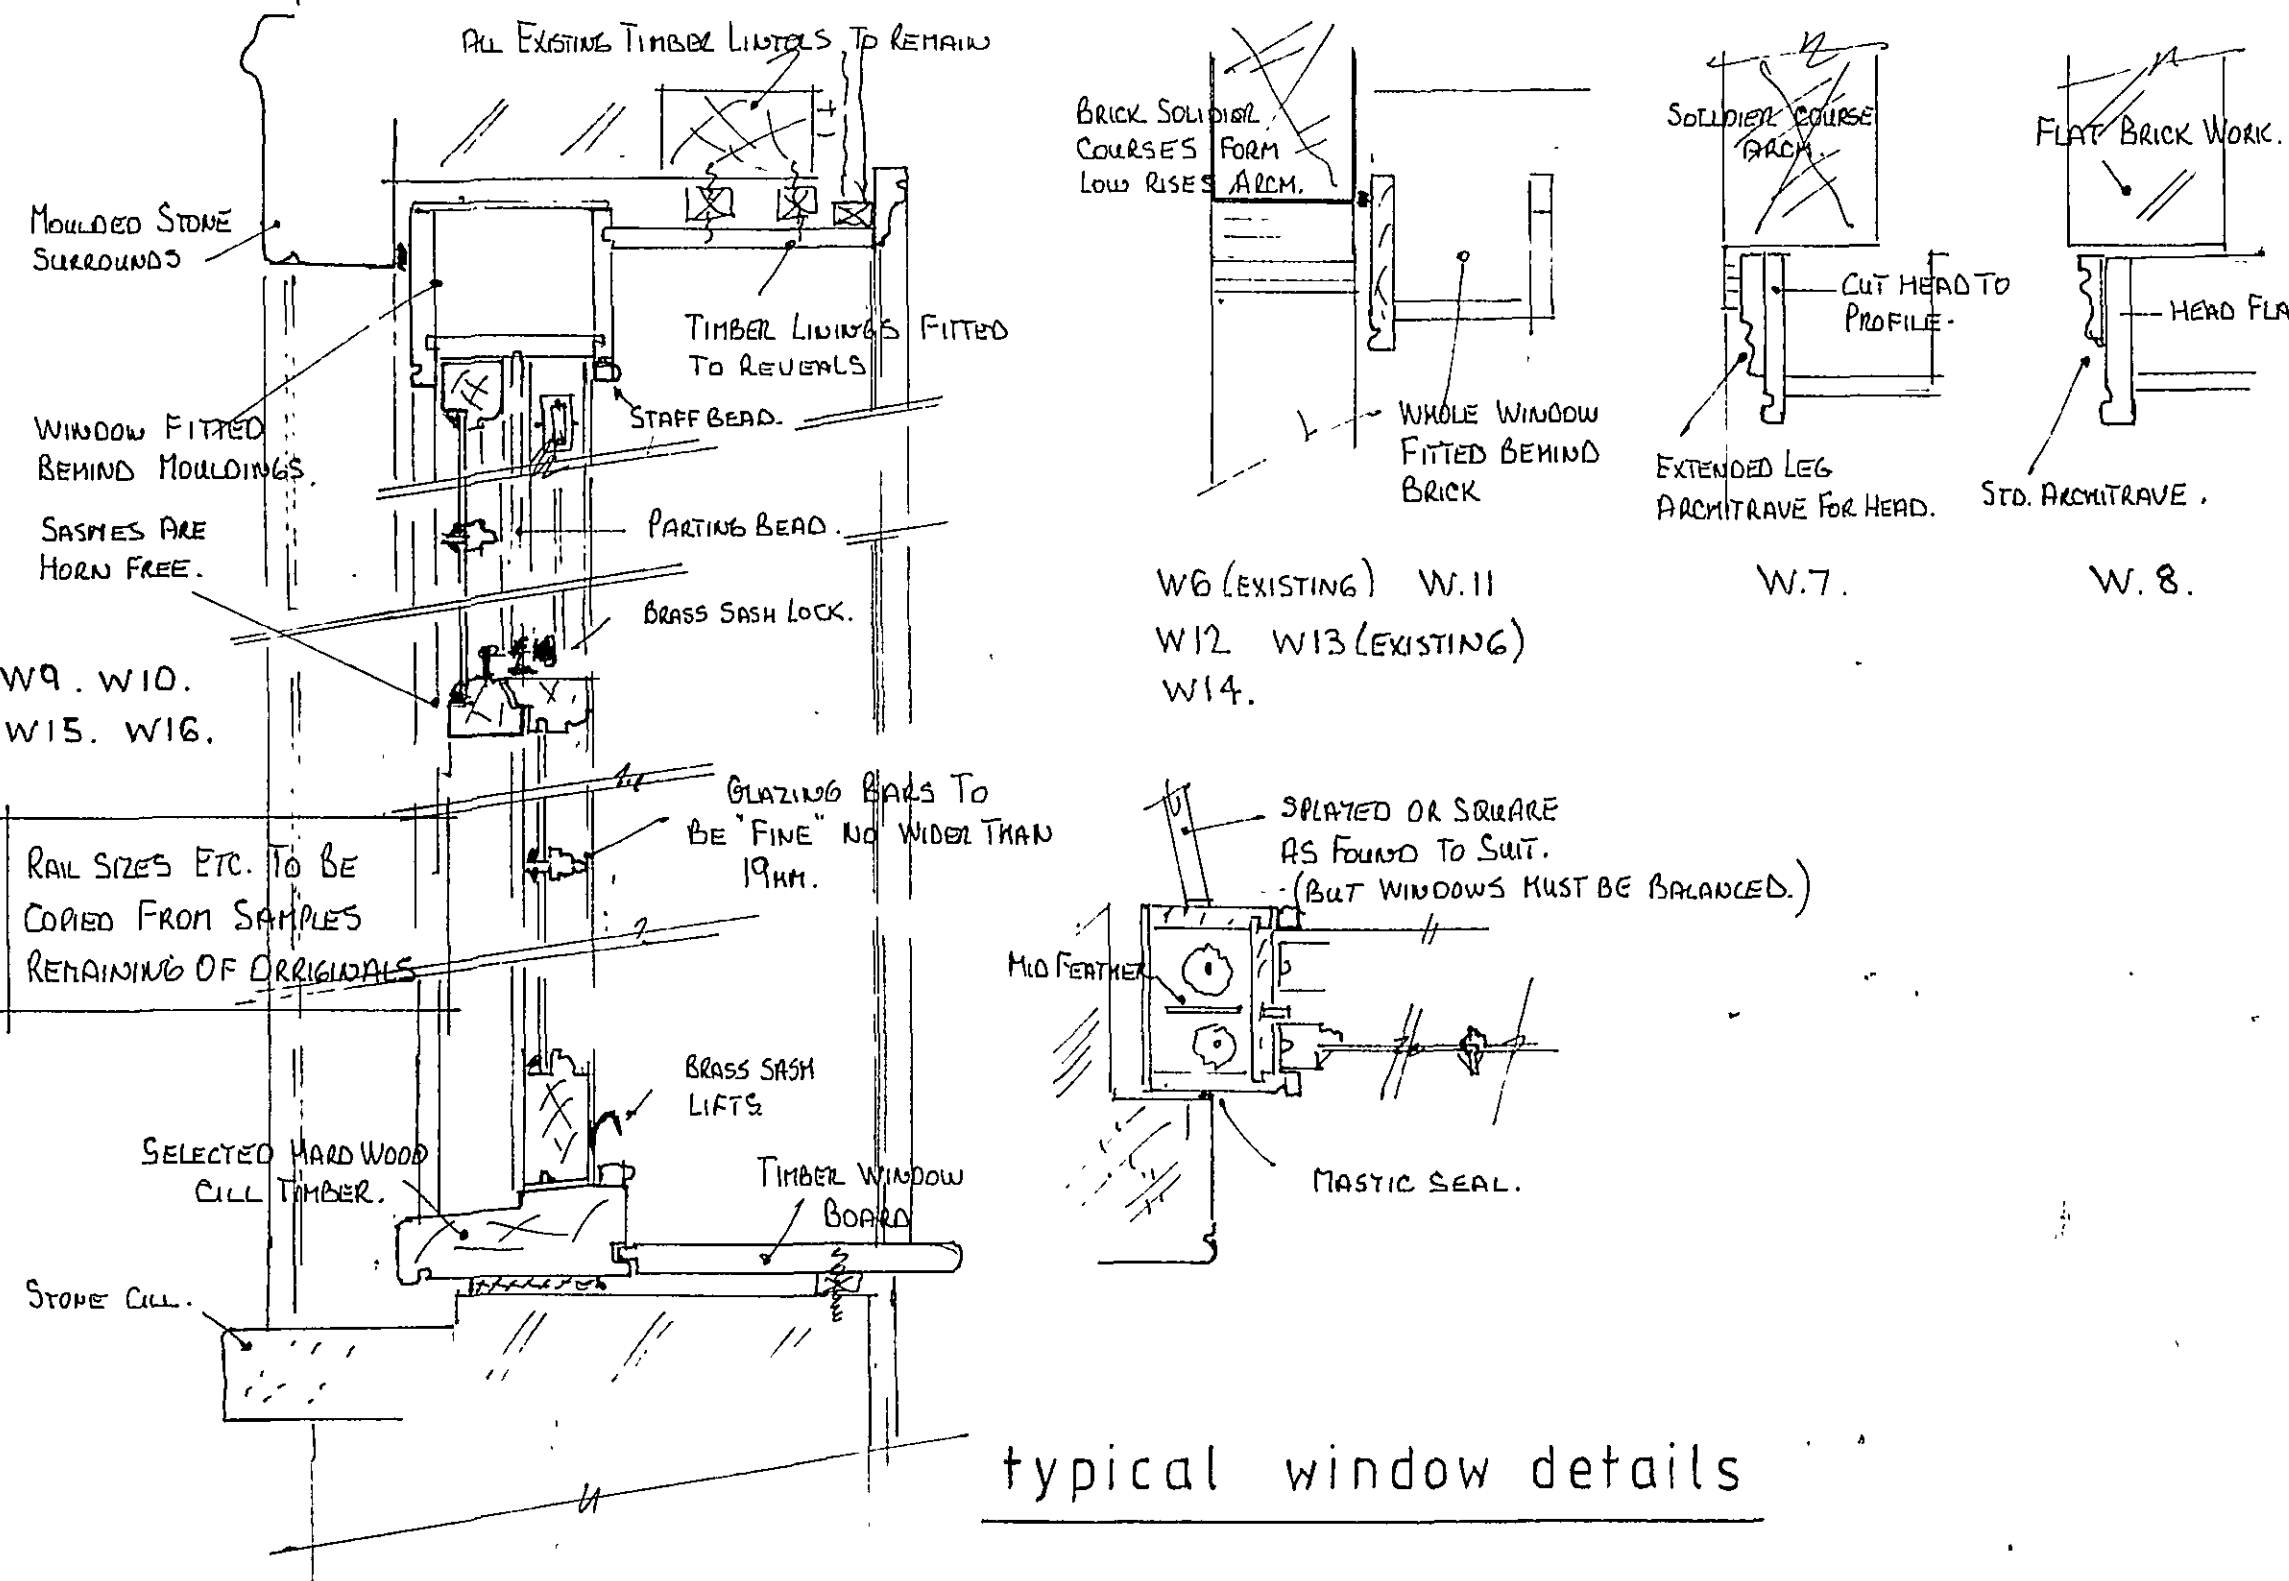

typical window details

	STYLE	ROOM SERVED	REVEALS	SIZE	PAINT
W1		LOWER STAIR- WELL	NARROW TIMBER WITH ARCHITRAVES & WINDOW B.R.O.	750x1360 H. W.	YES
W2		1ST FLOOR LOBBY	REPLACE OBSOLETE GLASS WITH CLEAR.	EXIST.	YES
W3		W.C. CUBICLES	PLASTERED. TUBED CILL.	-	YES
W4		KITCHEN/MESS ROOM	WIDE TIMBER WITH ARCHITRAVES AND WIDE W/BOARD.	EXISTING (940x1800)	YES
W5		IT. EQUIPMENT ROOM	PLASTERED TIMBER W/BOARD	1020 x 1070	YES
W6		-do-	MED. TIMBER WITH ARCHITRAVES AND W/BOARD.	750 x 1520.	YES
W7		GENERAL OFFICE	WIDE TIMBER WITH ARCHITRAVES AND W/BOARD.	1120 x 1775	YES
W8		LANDING TO UPPER STAIRS	-do-	1000 x 1580	YES
W9		2ND FLOOR OFFICE NO. W13 IS STILL IN PLACE AND MIGHT BE REPAIRABLE	-do-	950 x 1770 NO. 13 HAS VERY SKEWED HEAD.	YES
W10		OPEN WAITING AREA	-do-	900 x 1750	YES
W11		BOARD ROOM	-do-	1150 x 1500	YES
W12					
W13					
W14					
W15					
W16					

WINDOW NOTES THE EXISTING TIMBER VERTICAL SLIDING SASH WINDOWS INCORRECTLY REMOVED REMAIN AS DISCARDED "BITS & PIECES". ALSO STILL REMAINING ON SITE ARE THE C.I. SASH WEIGHTS. IT IS INTENDED TO USE THE OLD PARTS AS PATTERN GUIDES FOR THE NEW UNITS. AND RE-USE THE OLD SASH WEIGHTS.

THE SIZES GIVEN ARE FOR GUIDE PURPOSES. THE MANUFACTURE MUST RE-CHECK AND ENSURE THAT EACH NEW WINDOW WILL SIT CORRECTLY WITHIN THE EXISTING OPENING.

TRADITIONAL CONSTRUCTION METHODS ARE TO BE USED. THE ONLY CONCESSION BEING SOME DISCRETE DRAUGHT STRIPPING. PROVIDE NEW PULLEY WEIGHTS SASH FASTENINGS ETC. USE SUITABLE WAXED SASH CORDS FOR STRINGING WEIGHTS.

GLASS WILL BE 3mm CLEAR FIXED WITH SPIRITS & LINSEED OIL PUTTY. REBATES WILL BE PAINTED : PRIMER & 1 COAT W/COAT. BEFORE GLAZING. N.B. WINDOWS W.15 & W.16. HAVE GLASS ALMOST DOWN TO FLOOR LEVEL. THE SMALL PANE SIZE DOES MAKE THEM SAFER BUT IN THESE LOWER SASHES IT IS BETTER TO USE TOUGHENED GLASS.

ALL VERTICAL SASH WINDOWS PROVIDE ADEQUATE "MEANS OF ESCAPE"

SHDC
Planning & Development
23 MAR 2007
Ref: 0376/07

SUPERSEDED