

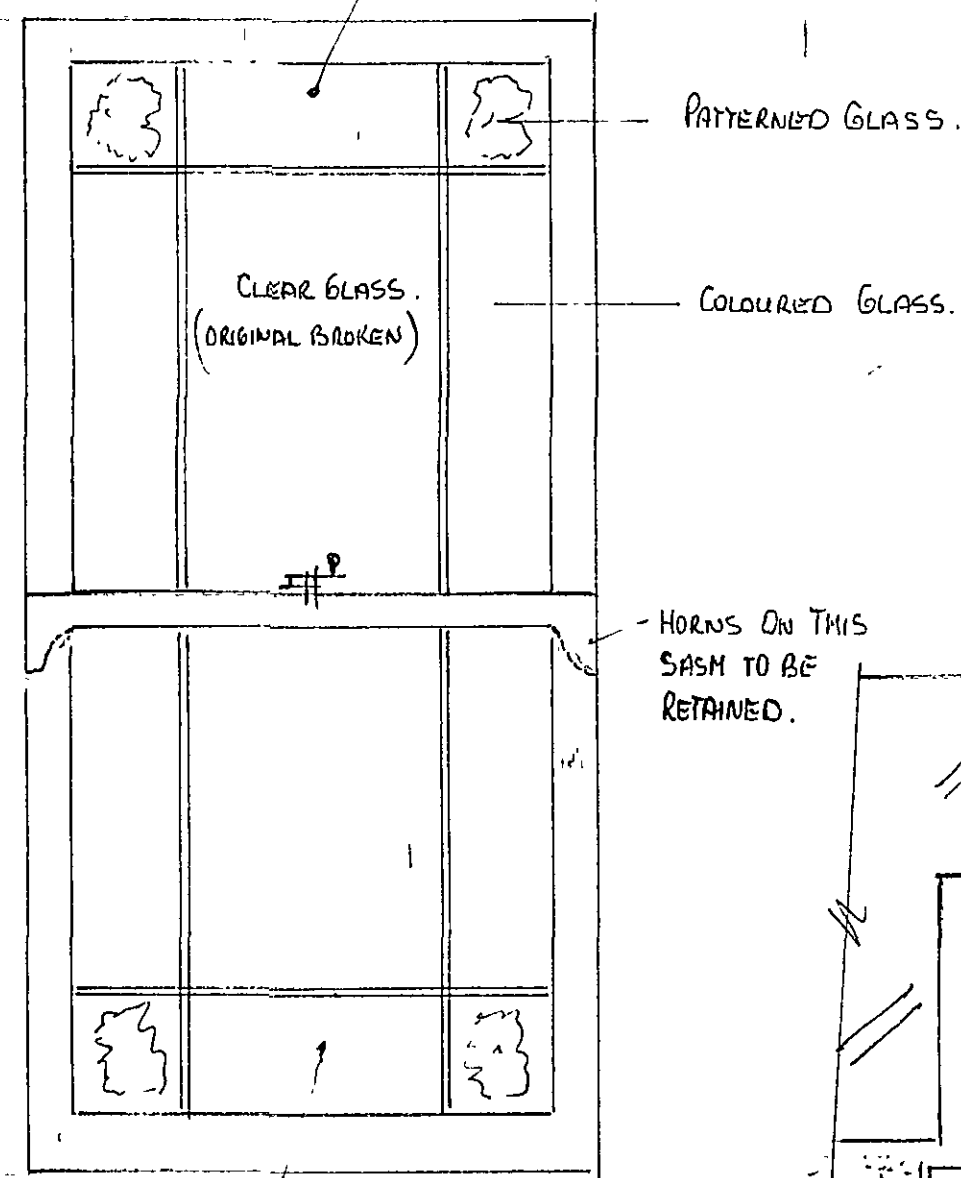
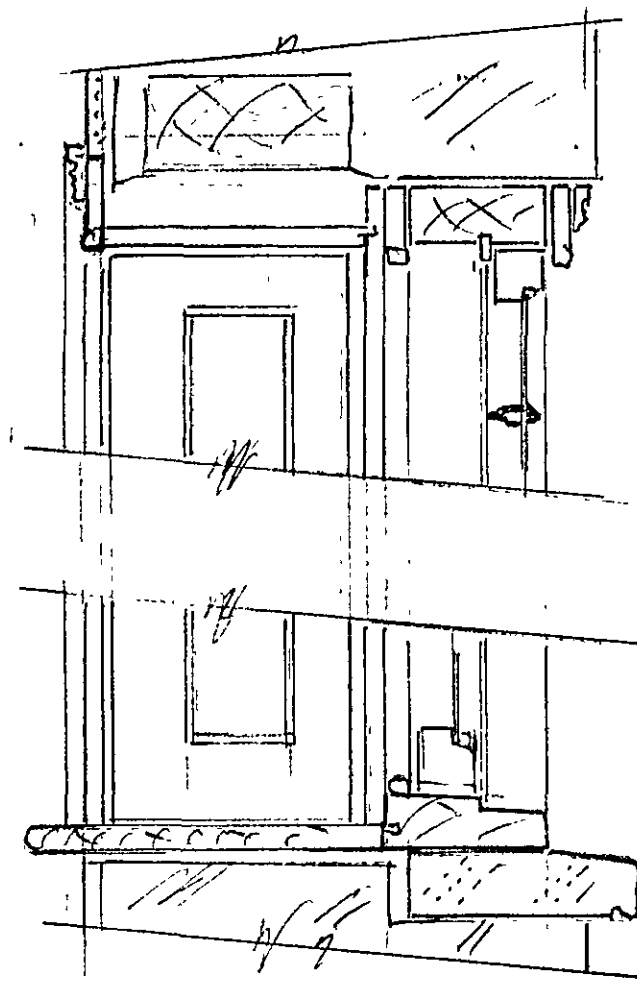






TOP SASH TO BE RESTORED.
AND GLASS CLEANED AND REPLACED.

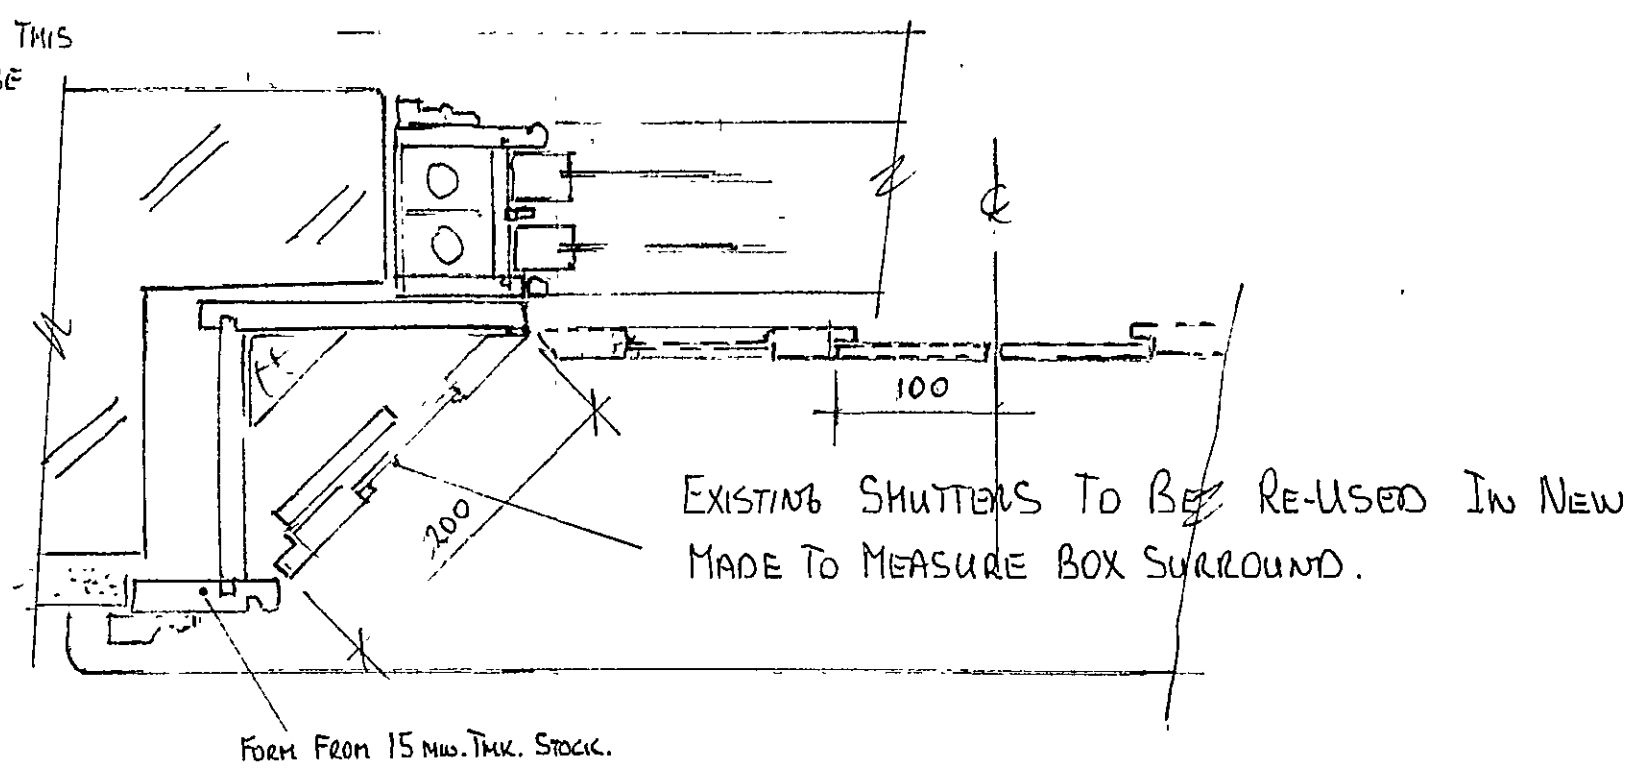

NEW Btm. SASH TO BE MADE USING
TOP AS PATTERN. GLAZING TO BE
PROVIDED TO MATCH TOP.



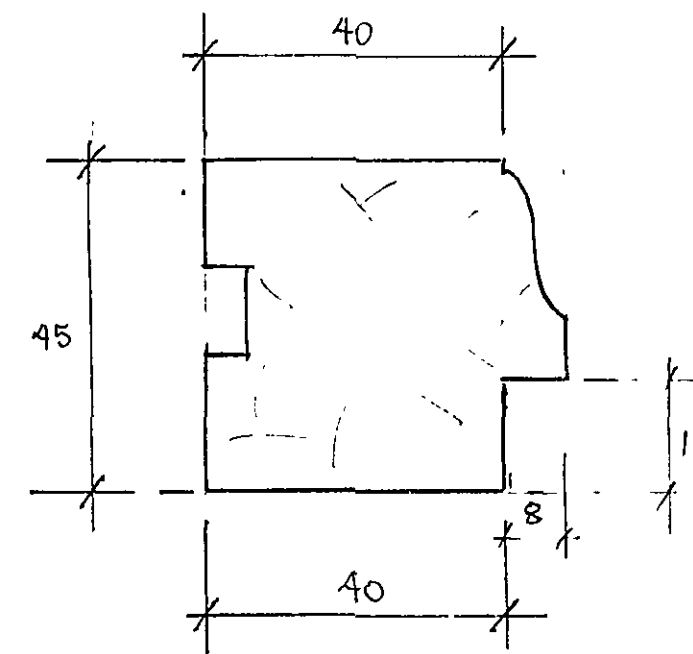


W 8

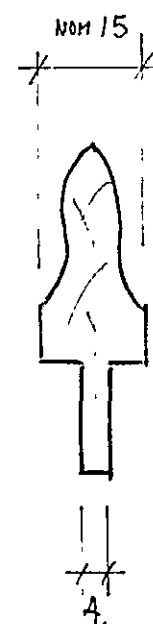
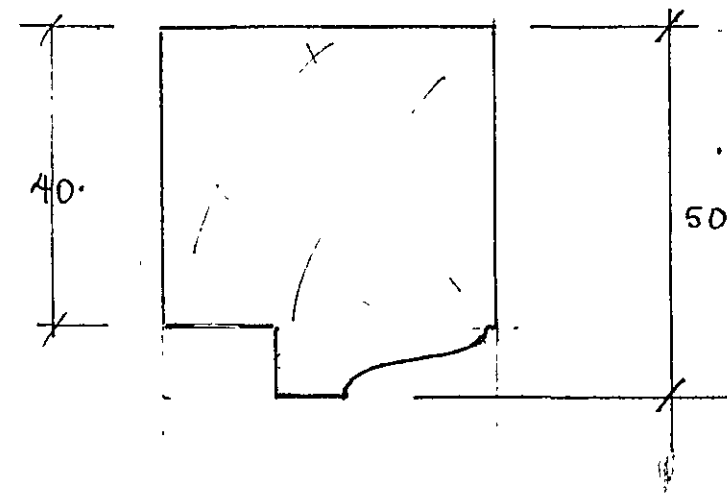
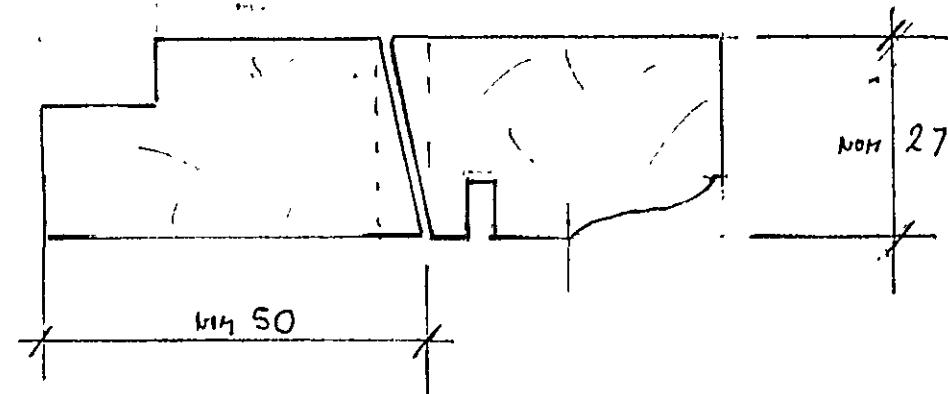
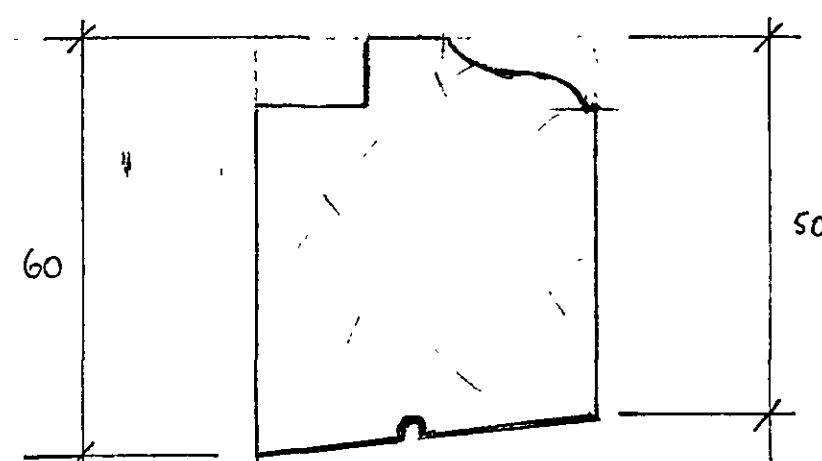


LARGER BOXES FOR
W. 9, 10, 15 & 16.


N.B. SOME EXISTING WEIGHTS MAY REQUIRE
REDUCING FOR W. 9, 10, 15 & 16 AFTER
SUBSTITUTION OF 3mm. GLASS FOR
HEAVY PLATE GLASS.

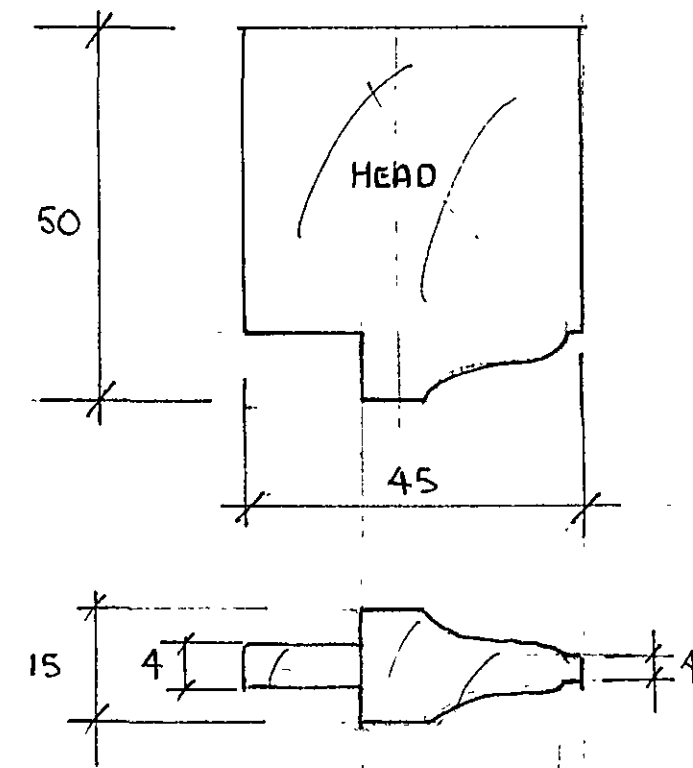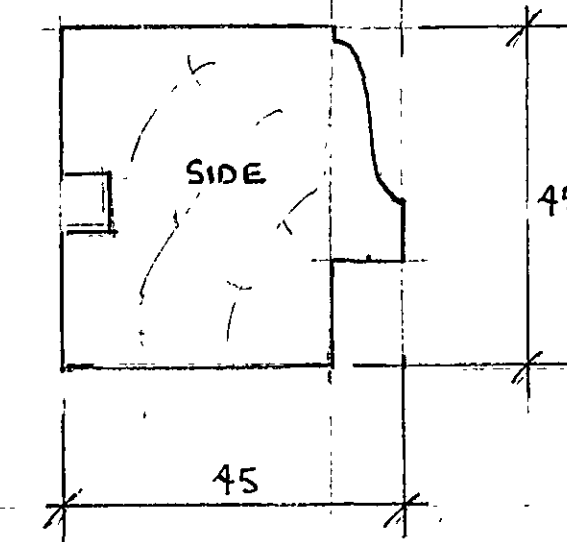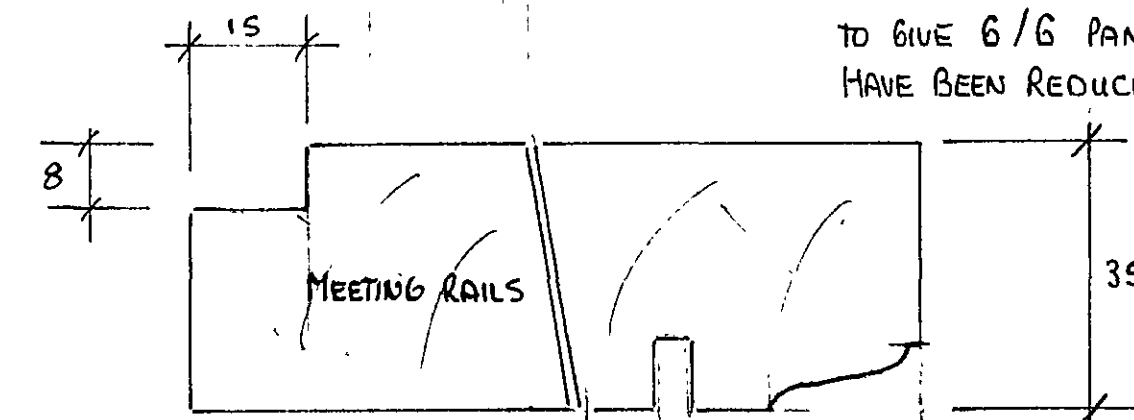


ALL NEW SASHES. NOW TO HAVE GLAZING BARS
TO GIVE 6/6 PANES. DEPTH OF REBATES
HAVE BEEN REDUCED FROM ORIGINALS AS GLASS
WILL NOW BE 3mm.

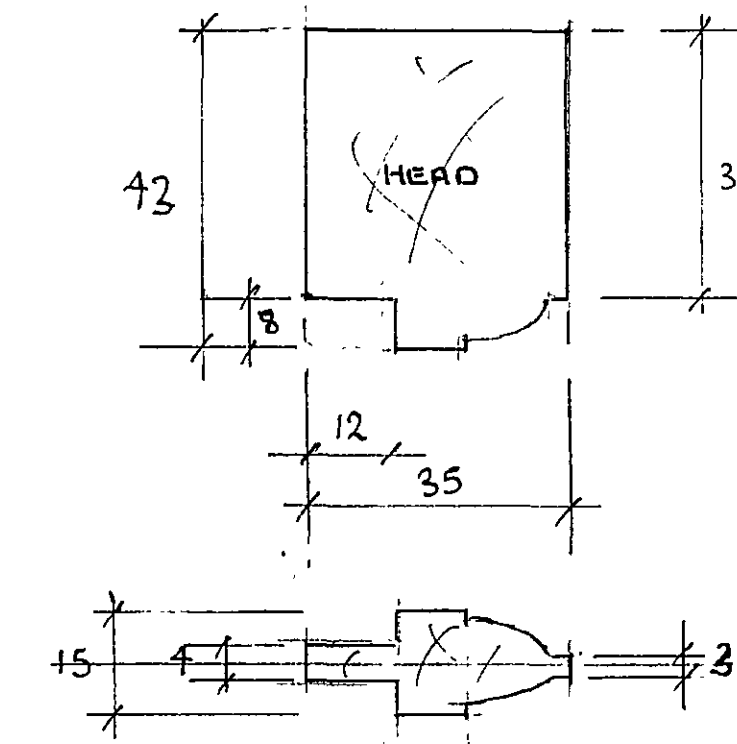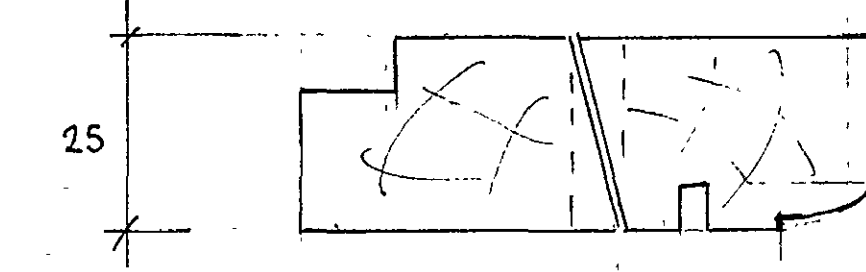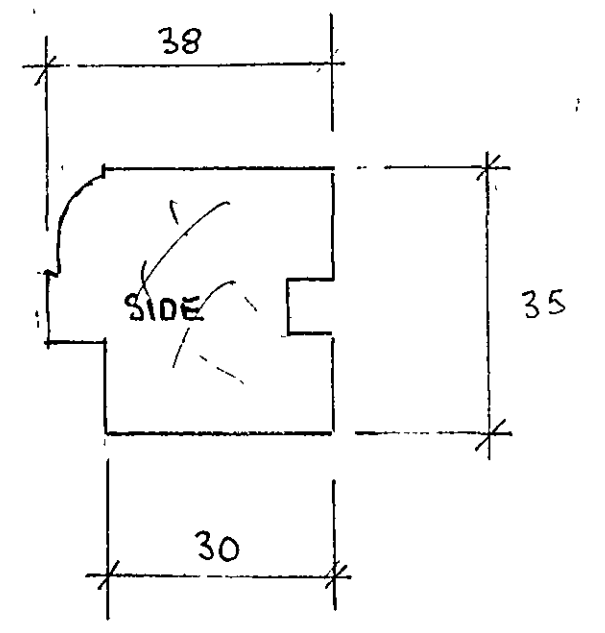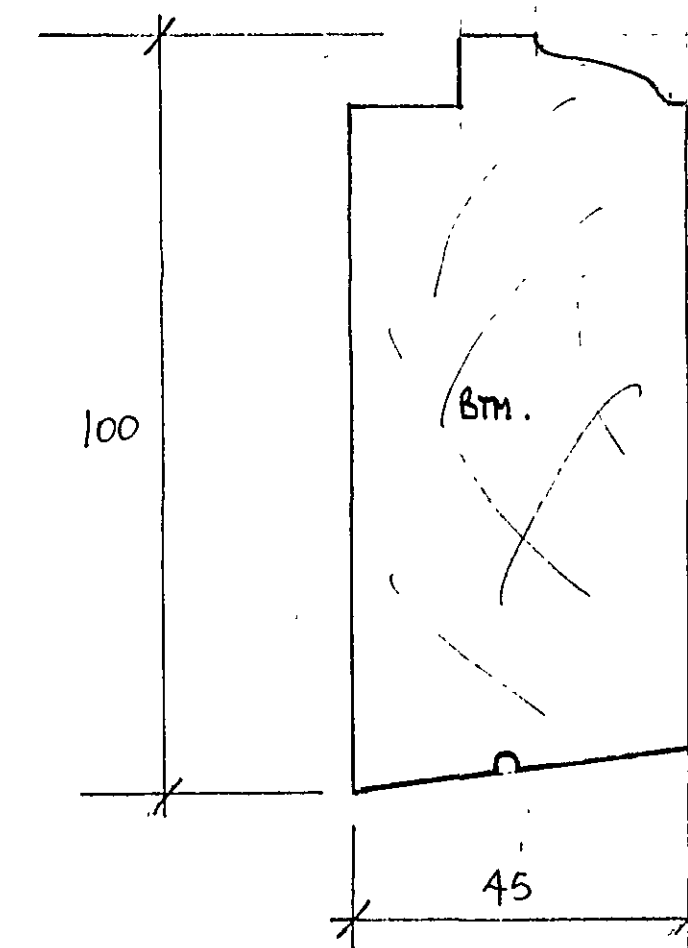

W. 9, 10, 15 & 16

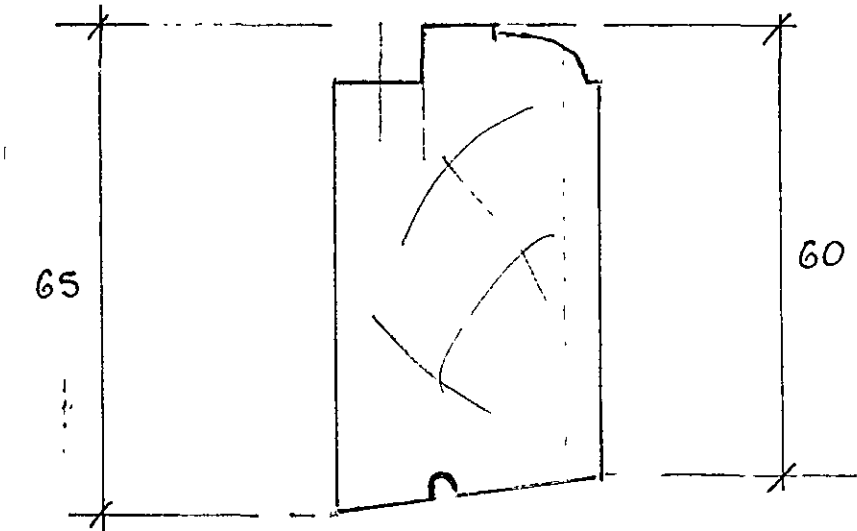

W 7, 14

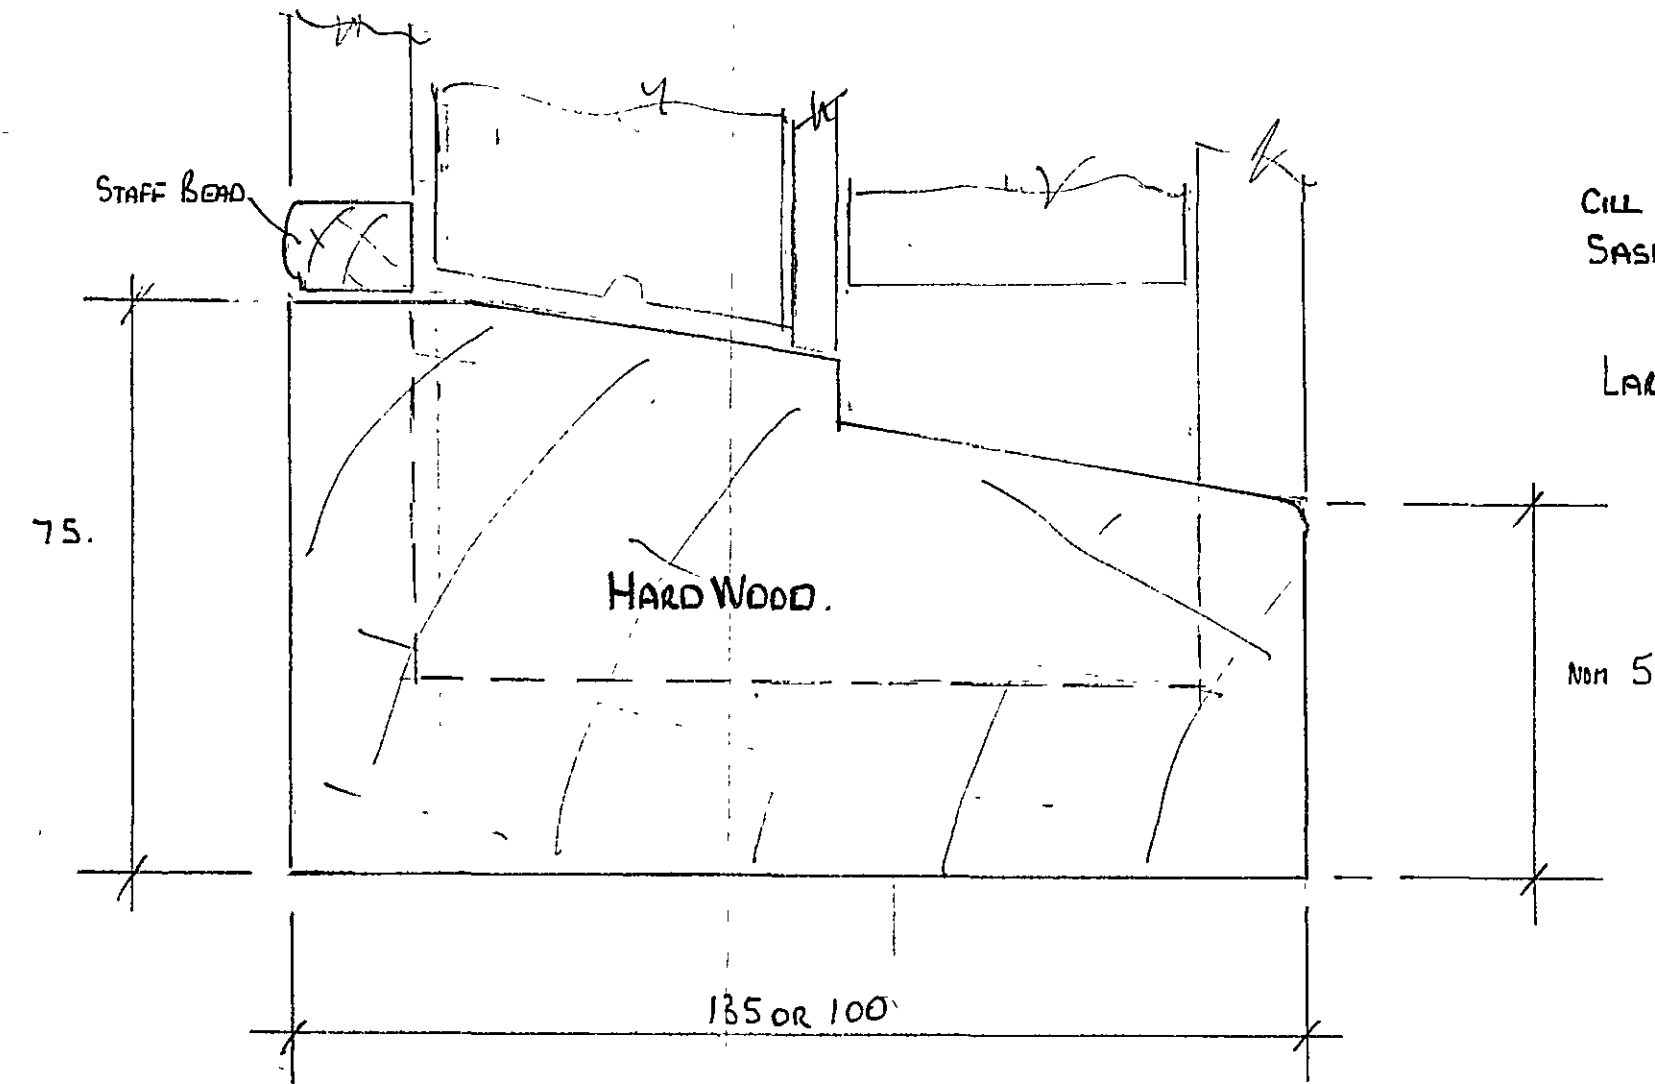

CILL SECTIONS TO SUIT WIDTH OF
SASH RAILS.

LARGER SIZE FOR W 9, 10, 15 & 16.

SHDC
Planning & Development
11 JUL 2007
Ref: 376107

refer to drg. P.C.7 for schedule.