


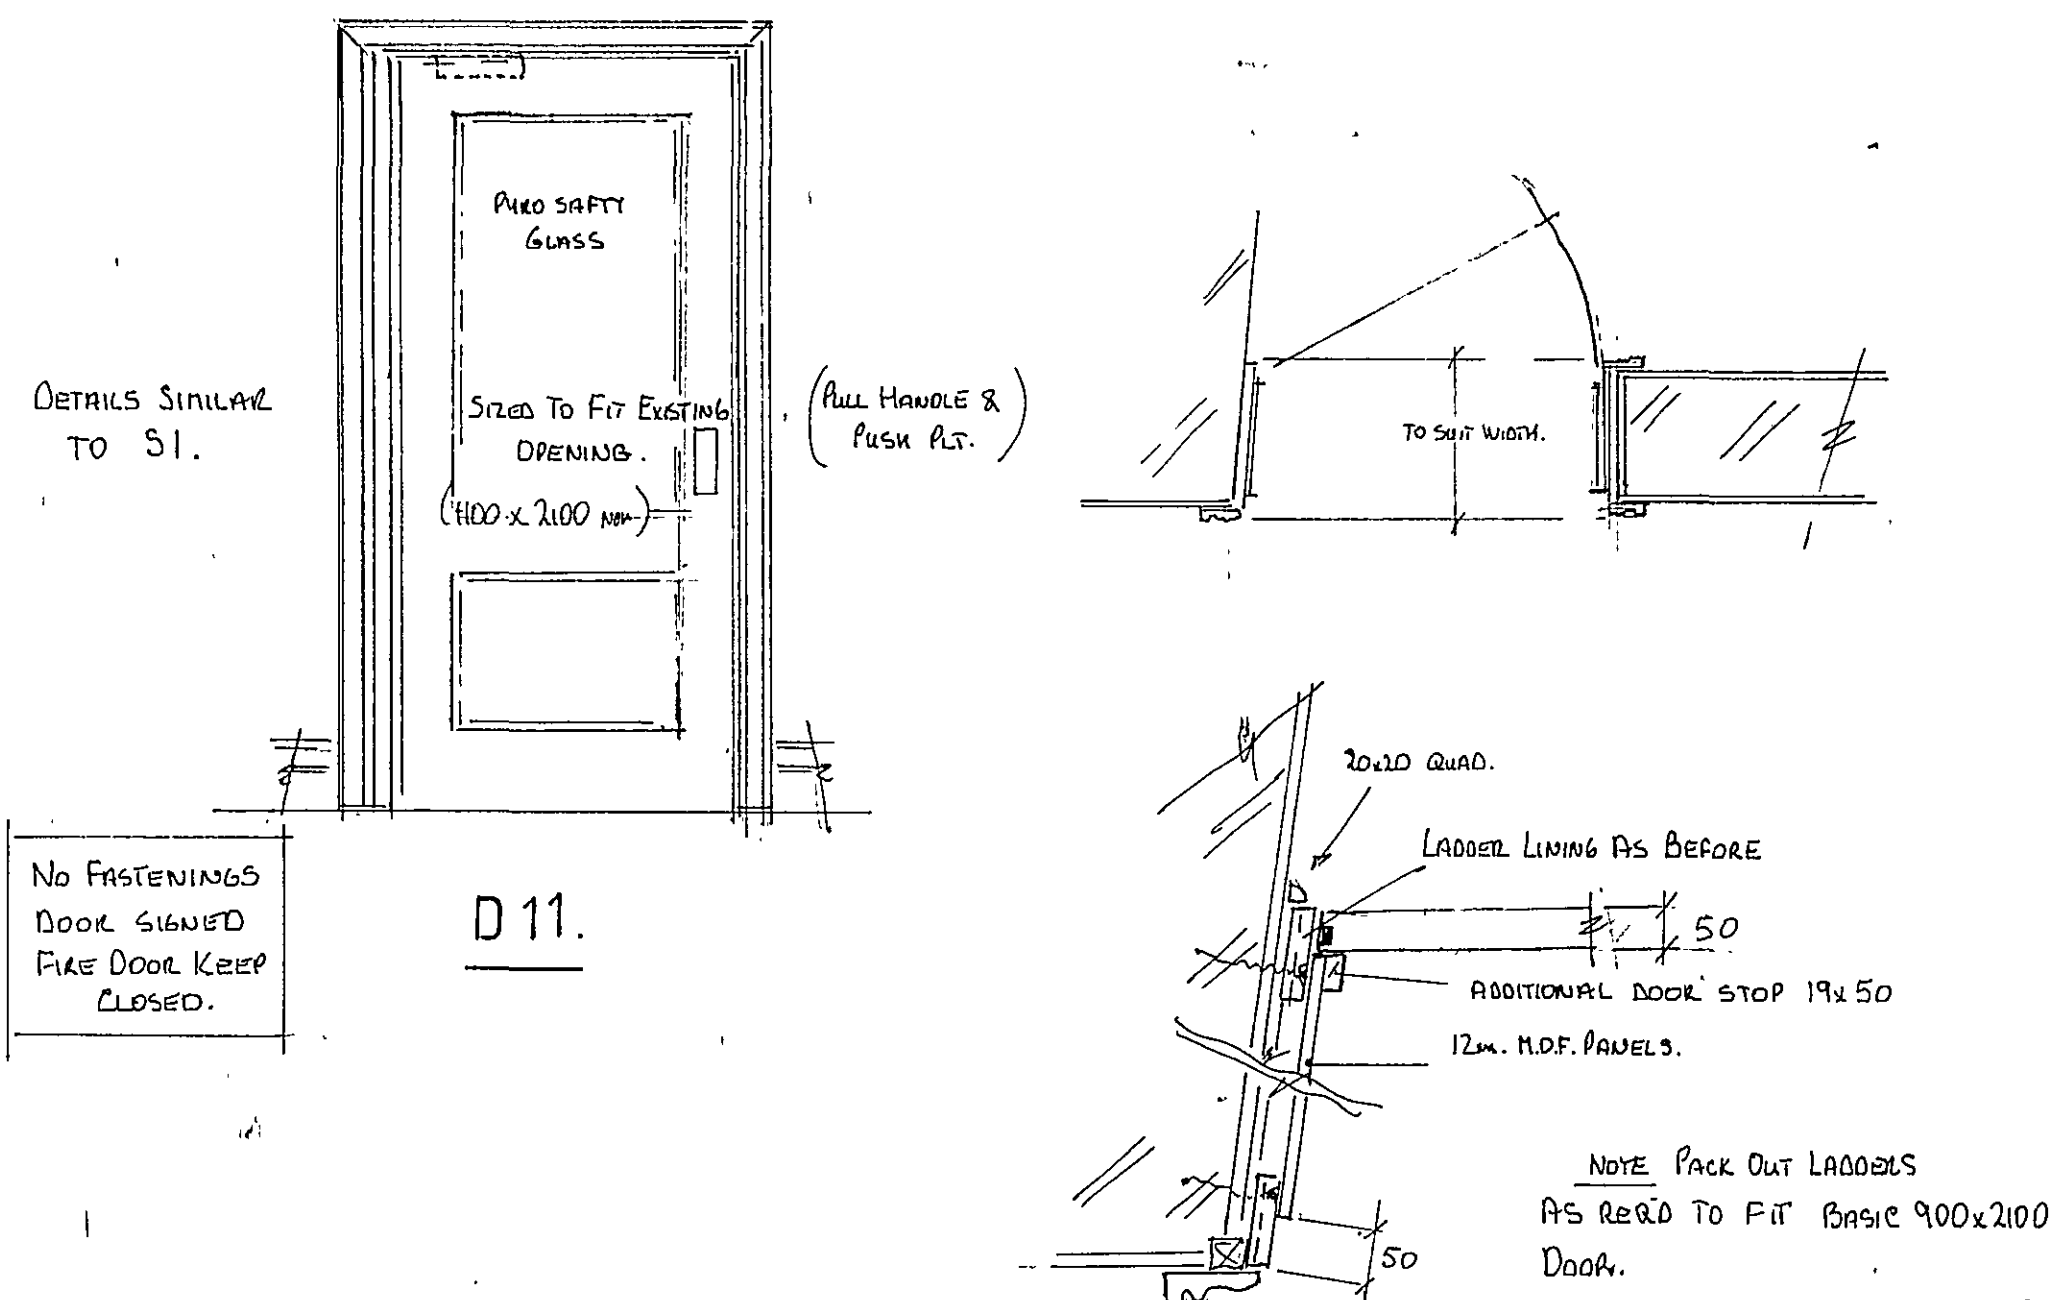


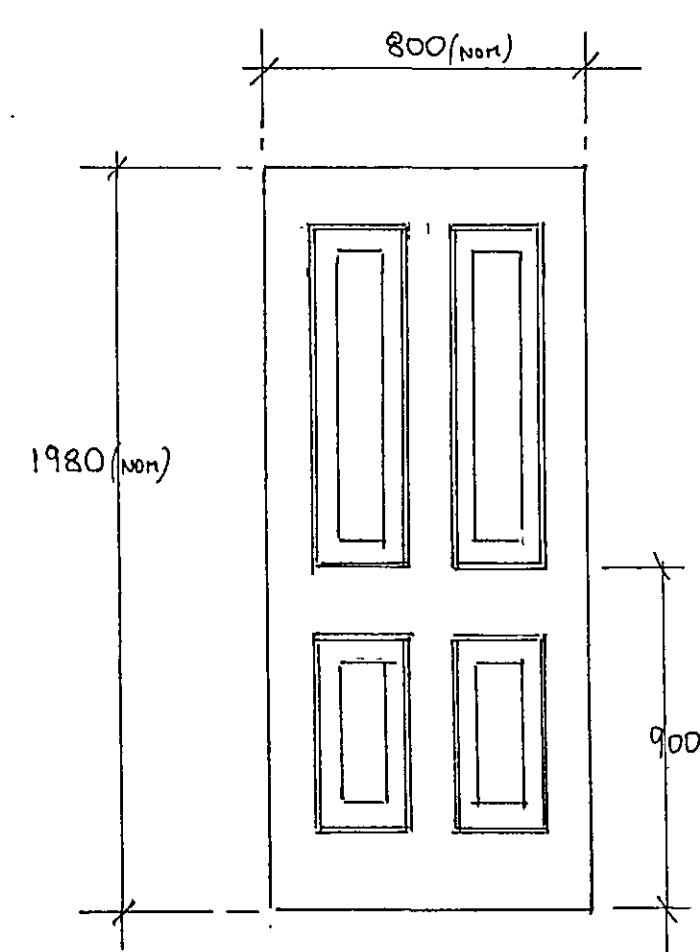

DOOR NO	ROOM SERVED	DOOR STYLE	FRAME / LINING	DOOR FURNITURE	SIZE	PAINT
D1	DISABLED TOILET	EXISTING SOLID PLAIN PANEL	SIMPLE LINING WITH ARCHITRAVES	S.S. CONTEMPORARY LEVER HANDLES. PROVIDE SUITABLE EMERGED SIGN LOGGING / EMERGENCY RELEASE	920x1980 (per M. COMPLANT)	YES
D2	REAR LOBBY	EXISTING 1/2 F.D. SOLID PLAIN PANEL	SIMPLE LINING WITH FIRE RATED DOOR CHECKS AND ARCHITRAVES	S.S. TO MATCH ABOVE	800x1980	YES
D3	ESCAPE DOOR FROM REAR LOBBY	EXISTING SOLID PANEL	-do-	PANIC BAR OPENING	EXISTING	YES
D4	ESCAPE DOOR TO OUTSIDE	EXISTING SOLID PANEL (EXTERIOR I)	EXISTING	-do-	EXIST.	YES
D5	STAFF W.C.'S	EXISTING PLAIN PANEL	SIMPLE LINING WITH ARCHITRAVES	S.S. LEVERES WITH NOVICE LATCH	840x1980	YES
D6	W.C. CUBICLE	EXISTING -do-	-do-	S.S. LEVERES TO MATCH ABOVE LOCKING FROM INSIDE WITH EMERGENCY RELEASE	-do-	YES
D7	W.C. CUBICLE	EXISTING -do-	-do-	-do-	-do-	YES
D8	I.T. EQUIPMENT ROOM	NEW 4 PANEL SOLID	LADDER TYPE LINING WITH ARCHITRAVES	BRASS GEORGIAN LEVER HANDLES. NOVICE LATCH	800x1980 OR AS REQ'D TO SUIT LININGS IN EXISTING OPENING	YES
D9	2ND FLOOR OFFICE	NEW 4 PANEL SOLID	SIMPLE LINING WITH ARCHITRAVES LOOSE DOOR STOP	-do- + LOCKING	-do-	YES
D10	2ND FLOOR BOARD ROOM	NEW 4 PANEL SOLID	LADDER TYPE LINING WITH ARCHITRAVES	-do-	-do-	YES
D11	2ND FLOOR LANDING	NEW GLAZED 2 PANEL FIRE CHECK	-do- + FIRE CHECK STOPPS	HYDRAULIC CLOSER. PULL HANDLE / PUSH PLT. NON LATCHING	NON 900x2100	YES

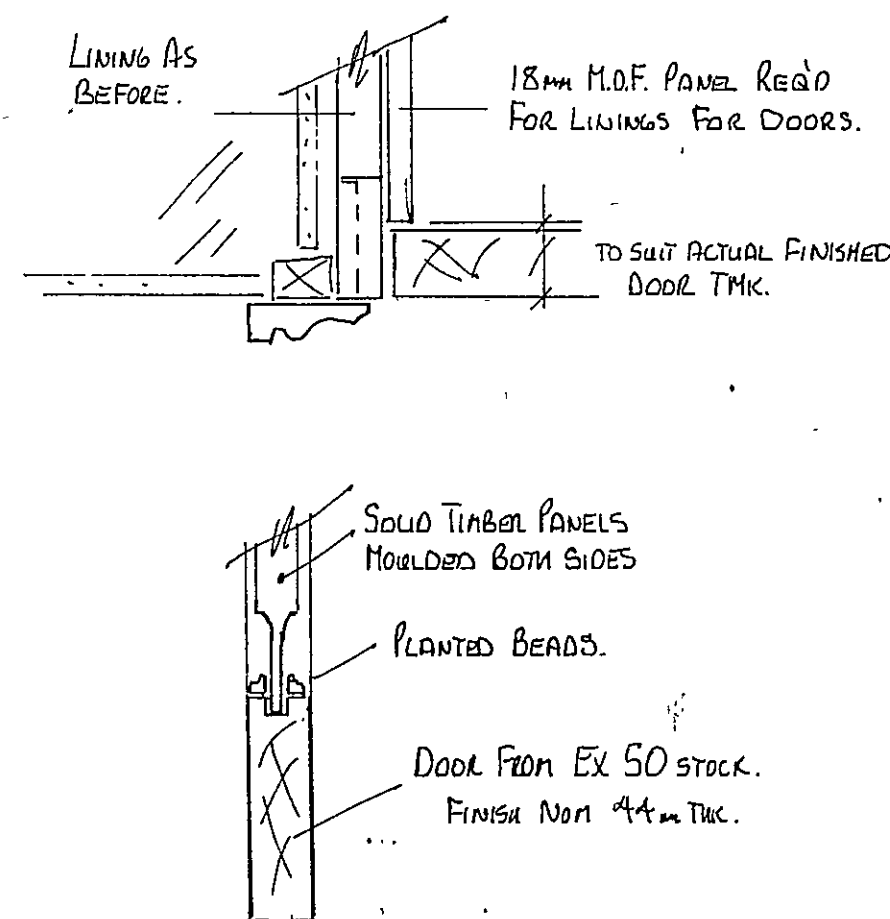

4 panel doors D8,9 & 10.

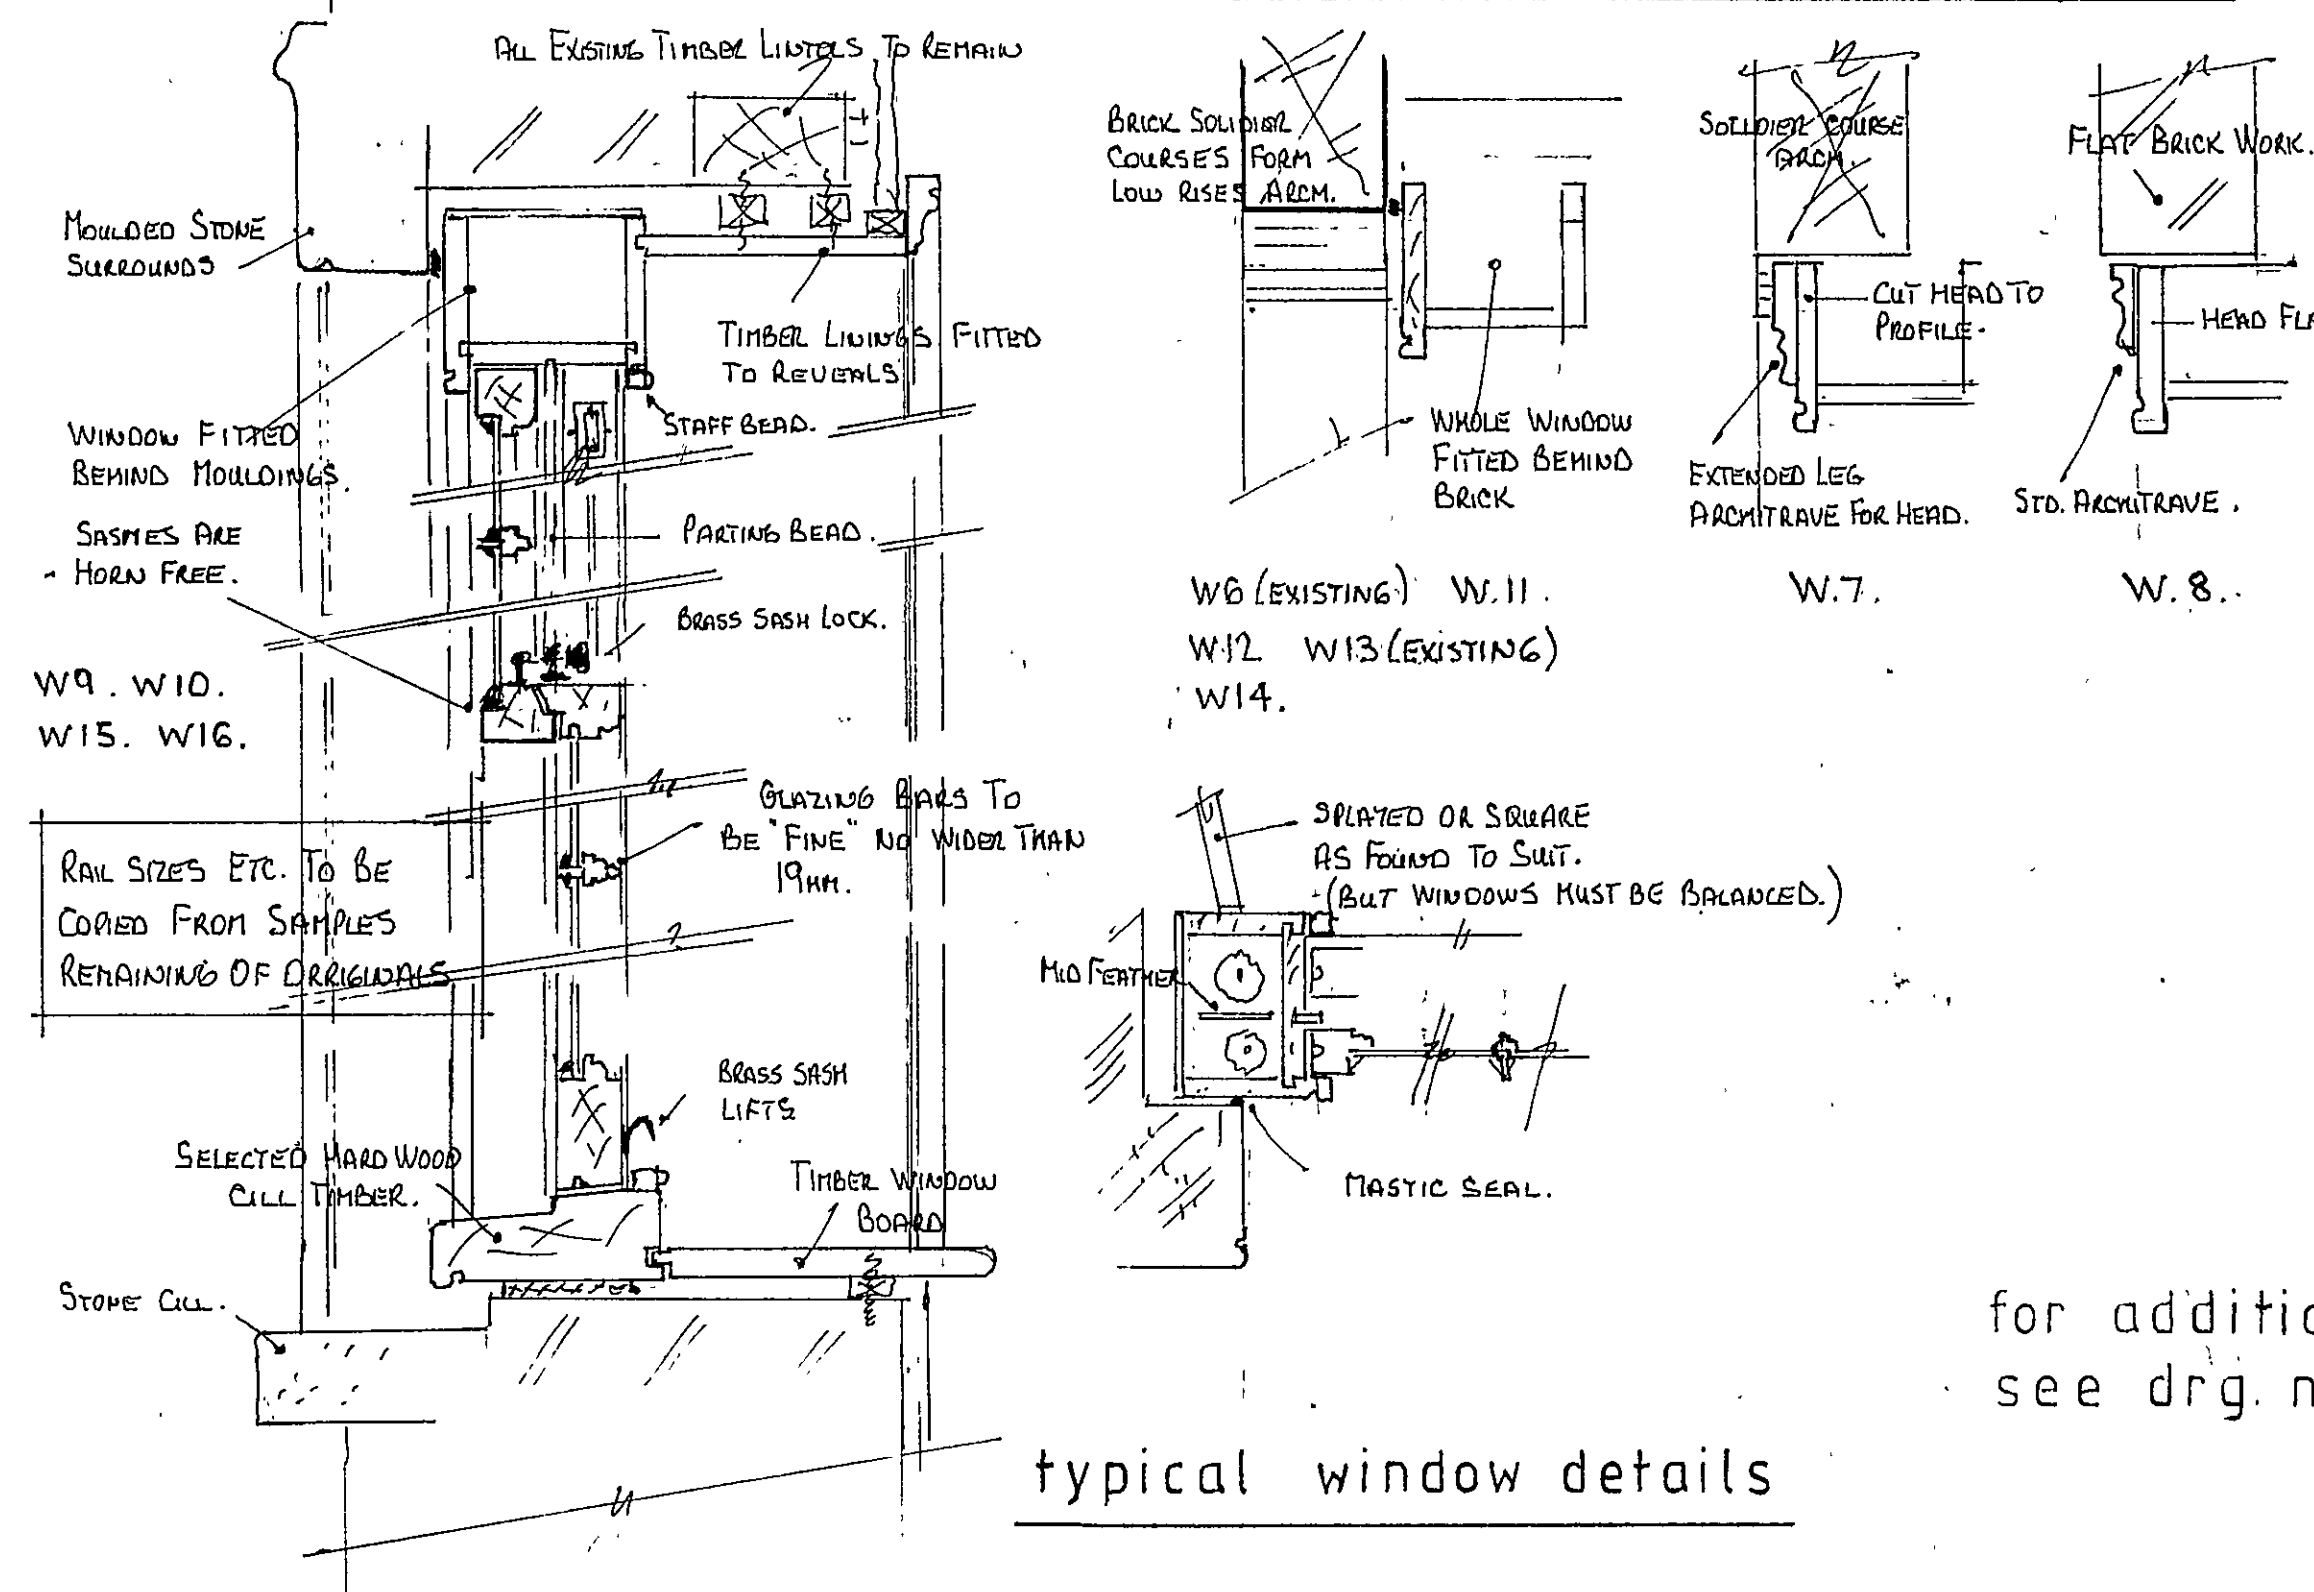

typical window details

	STYLE	ROOM SERVED	REVEALS	SIZE	PAINT	RE-USED PARTS
W1		LOWER STAIR- WELL	NARROW TIMBER WITH ARCHITRAVES & WINDOW BOARD	750x1360 H. W.	YES	NON. TOTALLY NEW
W2 W3	EXIST.	1ST FLOOR LOBBY. REPLACE OBSOLETE GLASS WITH CLEAR.	PLASTERED.	EXIST.	YES	N/A
W4 W5	EXIST.	W.C. CUBICLES NO CHANGE	PLASTERED. TILED CILL.	-	YES	N/A
W6	EXIST.	KITCHEN/MESS ROOM. NO CHANGE	WIDE TIMBER WITH ARCHITRAVES AND WIDE W/BOARD	EXISTING (940x1800)	YES	N/A
W7		I.T. EQUIPMENT ROOM	PLASTERED TIMBER W/BOARD	1020 x 1070	YES	NON. TOTALLY NEW
W8	PATTERNED GLASS SQUARES	-do-	MED. TIMBER WITH ARCHITRAVES AND EXISTING SHUTTERS	750 x 1520	YES	TOP SASH. PLUS INTERNAL TIMBER SHUTTERS.
W9 W10		GENERAL OFFICE	WIDE TIMBER WITH ARCHITRAVES AND W/BOARD	1120 x 1775	YES	NON. TOTALLY NEW
W11		LANDING TO UPPER STAIRS	-do-	1000 x 1580	YES	2 SASHES REMAIN AND CAN BE RESTORED
W12 W13	13 EXIST.	2ND FLOOR OFFICE NO. W13 IS STILL IN PLACE AND MIGHT BE REPAIRABLE	-do-	950 x 1770 NO. 13 HAS VERY SKEWED HEAD.	YES	2 SASHES REMAIN AND CAN BE RE-USED FOR W12
W14		OPEN WAITING AREA	-do-	900 x 1750	YES	NON. TOTALLY NEW
W15 W16	SPLIT GLASS	BOARD ROOM	-do-	1150 x 1500	YES	NON. TOTALLY NEW

WINDOW NOTES. THE EXISTING TIMBER VERTICAL SLIDING SASH WINDOWS INCORRECTLY REMOVED REMAIN AS DISCARDED 'BITS & PIECES'. ALSO STILL REMAINING ON SITE ARE THE C.I. SASH WEIGHTS. IT IS INTENDED TO USE THE OLD PARTS AS PATTERN GUIDES FOR THE NEW UNITS, AND RE-USE THE OLD SASH WEIGHTS.

THE SIZES GIVEN ARE FOR GUIDE PURPOSES. THE MANUFACTURE MUST RE-CHECK AND ENSURE THAT EACH NEW WINDOW WILL SIT CORRECTLY WITHIN THE EXISTING OPENING.

TRADITIONAL CONSTRUCTION METHODS ARE TO BE USED. THE ONLY CONCESSION BEING SOME DISCRETE DRAUGHT STRIPPING. PROVIDE NEW PULLEY WHEELS, SASH FASTENINGS ETC. USE SUITABLE WAXED SASH CORDS FOR STRINGING WEIGHTS.

GLASS WILL BE 3mm CLEAR. FIKED WITH SPRIGS & LINSEED OIL PUTTY. REBATES WILL BE PAINTED PRIMER & 1 COAT W/COAT. BEFORE GLAZING. N.B. WINDOWS W.15. & W.16. HAVE GLASS ALMOST DOWN TO FLOOR LEVEL. THE SMALL PANE SIZE DOES MAKE THEM SAFER BUT IN THESE LOWER SASHES IT IS BETTER TO USE TOUGHENED GLASS.

ALL VERTICAL SASH WINDOWS PROVIDE ADEQUATE "MEANS OF ESCAPE"

for additional details of windows
see drg. no. 11.

SHDC
Planning & Environment
11 JUL 2007
Ref: 376/07

AMENDED PLAN
Ref.