

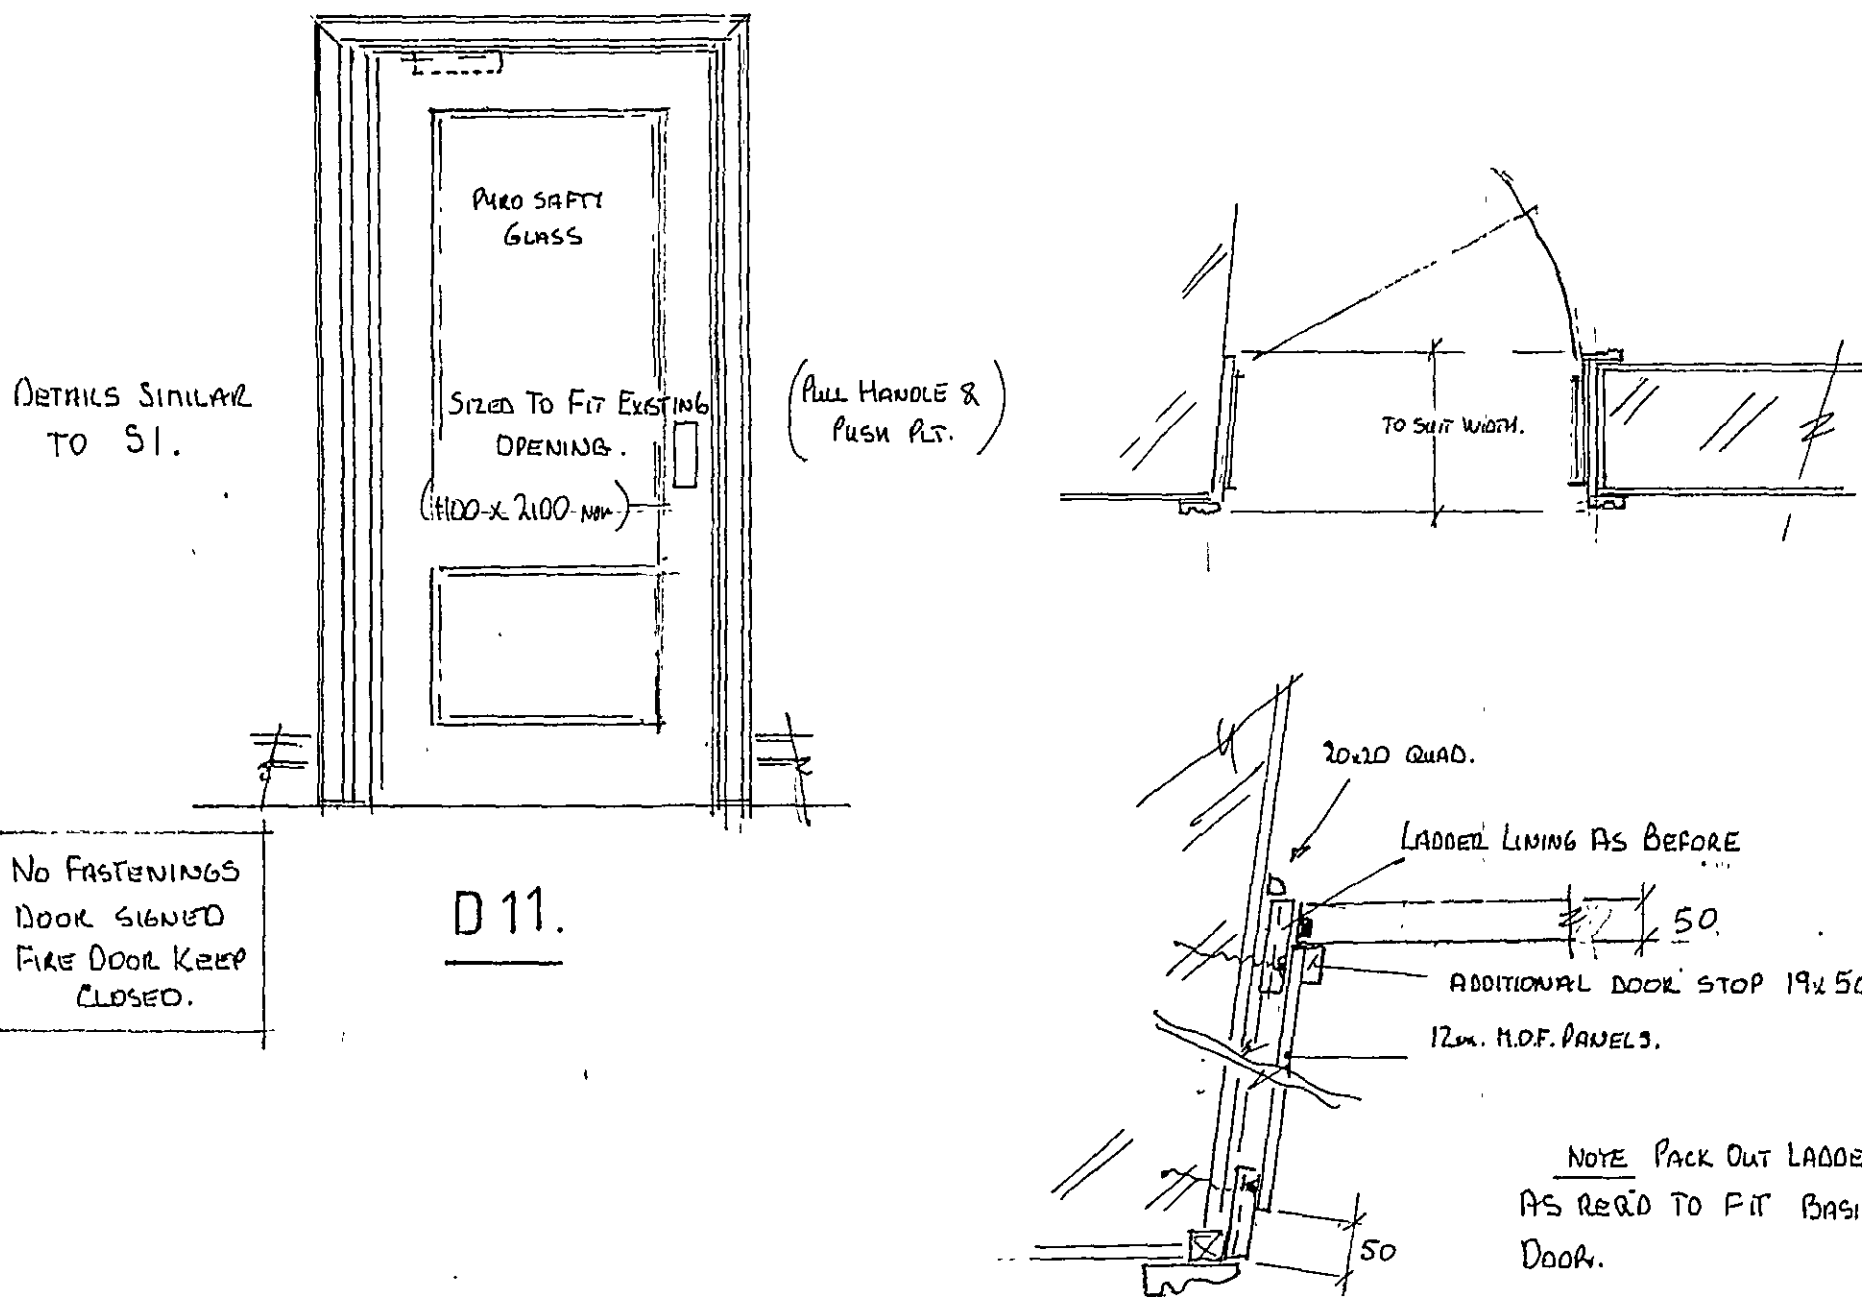


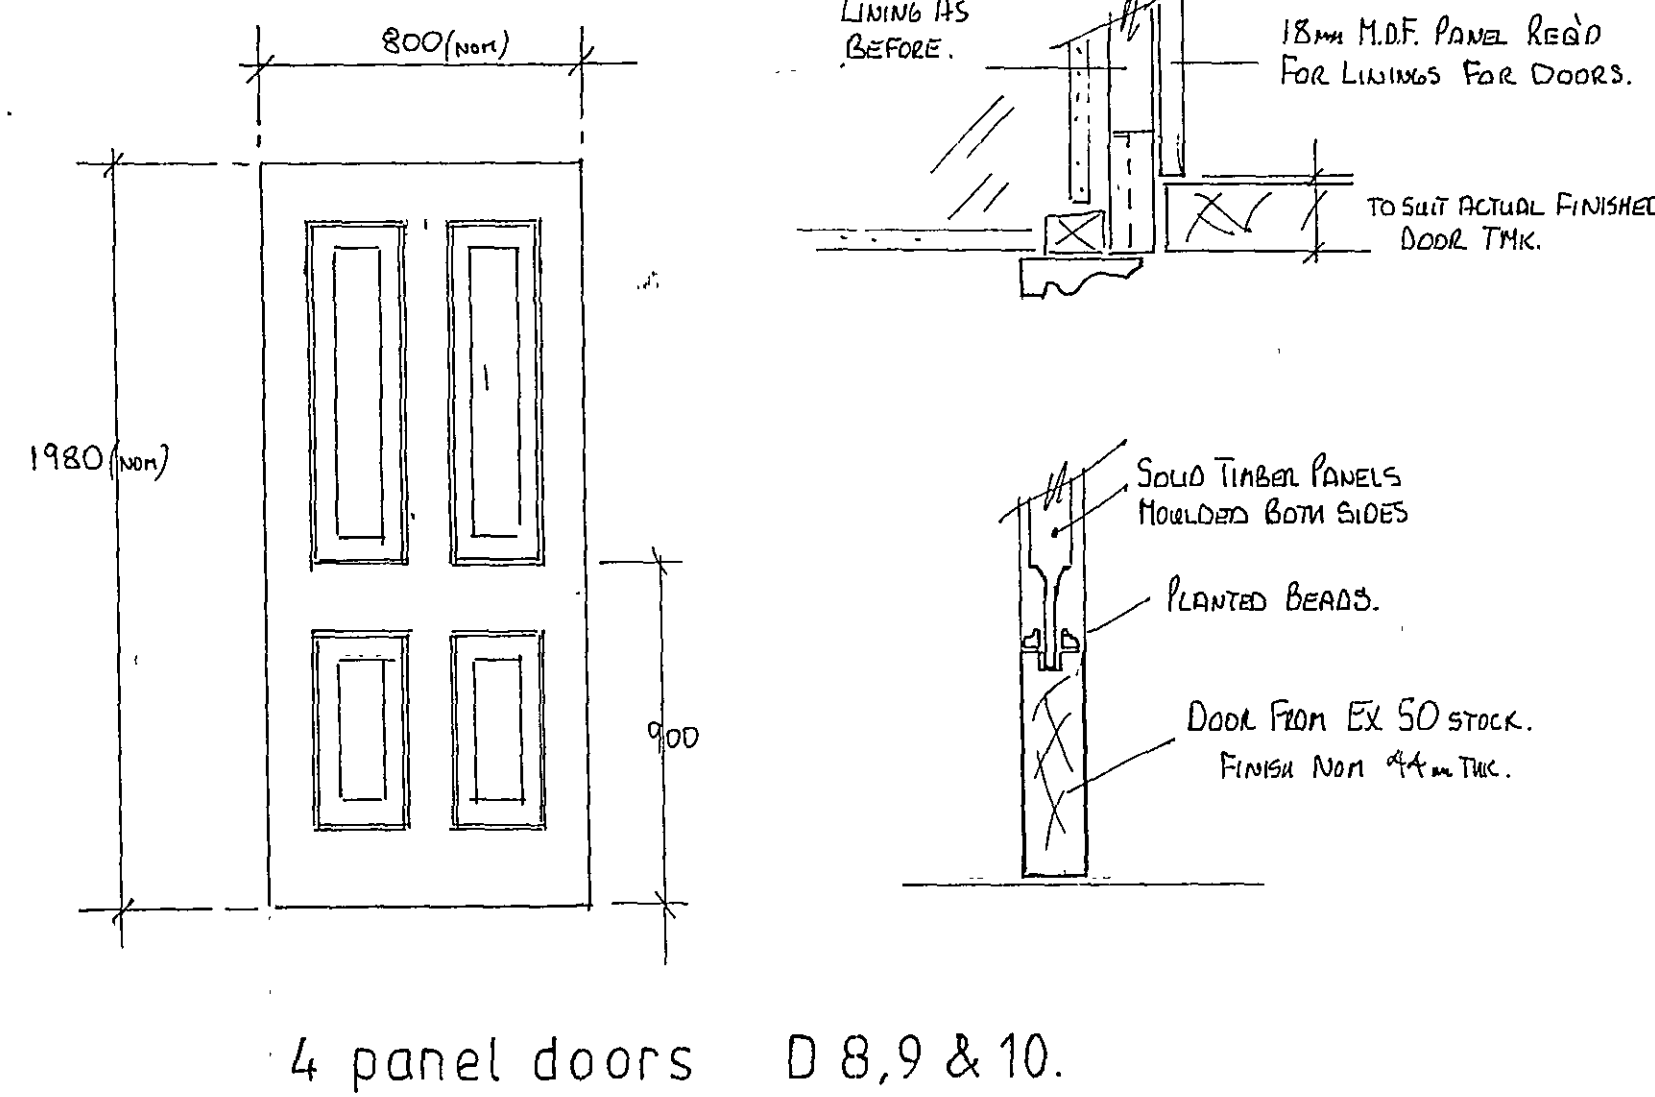

DOOR N°	ROOM SERVED	DOOR STYLE	FRAME / LINING	DOOR FURNITURE	SIZE	PAINT.
D1	DISABLED TOILET.	EXISTING SOLID PLAIN PANEL.	SIMPLE LINING WITH ARCHITRAVES.	S.S. CONTEMPORARY LEVER HANDLES. PROVIDE SUITABLE EMERGENCY SIGN LOCKING/EMERGENCY RELEASE.	920x1980 (PER M. COMPLAINT)	YES.
D2.	REAR LOBBY	EXISTING 1/2 F.D. SOLID PLAIN PANEL.	SIMPLE LINING WITH FIRE ADOF DOOR CHECKS AND ARCHITRAVES.	SIS: TO MATCH ABOVE.	800x1980	YES.
D3	ESCAPE DOOR FROM REAR LOBBY	EXISTING SOLID PANEL.	-do-	PANIC BAR OPENING.	EXISTING	YES
D4	ESCAPE DOOR TO OUTSIDE.	EXISTING SOLID PANEL. (EXTERIOR I)	EXISTING.	-do-	EXIST.	YES
D5.	STAFF W.C's	EXISTING PLAIN PANEL.	SIMPLE LINING WITH ARCHITRAVES.	S.S. LEAVERS WITH NOTICE LATCH.	840x1980	YES
D6	W.C. CUBICLE	EXISTING -do-	-do-	S.S. LEAVERS TO MATCH ABOVE LOCKING FROM INSIDE WITH EMERGENCY RELEASE.	-do-	YES
D7	W.C. CUBICLE	EXISTING -do-	-do-	-do-	-do-	YES
D8	I.T. EQUIPMENT ROOM.	NEW 4 PANEL SOLID	LADDER TYPE LINING WITH ARCHITRAVES.	BRASS GEORGIAN LEVER HANDLES. NOTICE LATCH.	800x1980 OR AS REQ'D TO SUIT LIVING IN EXISTING OPENING	YES
D9	2nd FLOOR OFFICE	NEW 4 PANEL SOLID	SIMPLE LINING WITH ARCHITRAVES LOOSE DOOR STOP	-do- + LOCKING.	-do-	YES
D10	2nd FLOOR BOARD ROOM.	NEW 4 PANEL SOLID	LADDER TYPE LINING WITH ARCHITRAVES.	-do-	-do-	YES,
D11.	2nd FLOOR LANDING.	NEW. GLAZED 2 PANEL. FIRE CHECK.	-do- + FIRE CHECK STOP	HYDRAULIC CLOSER. PULL HANDLE / PUSH. PLT. NON LATCHING!	NON 900x2100	YES.

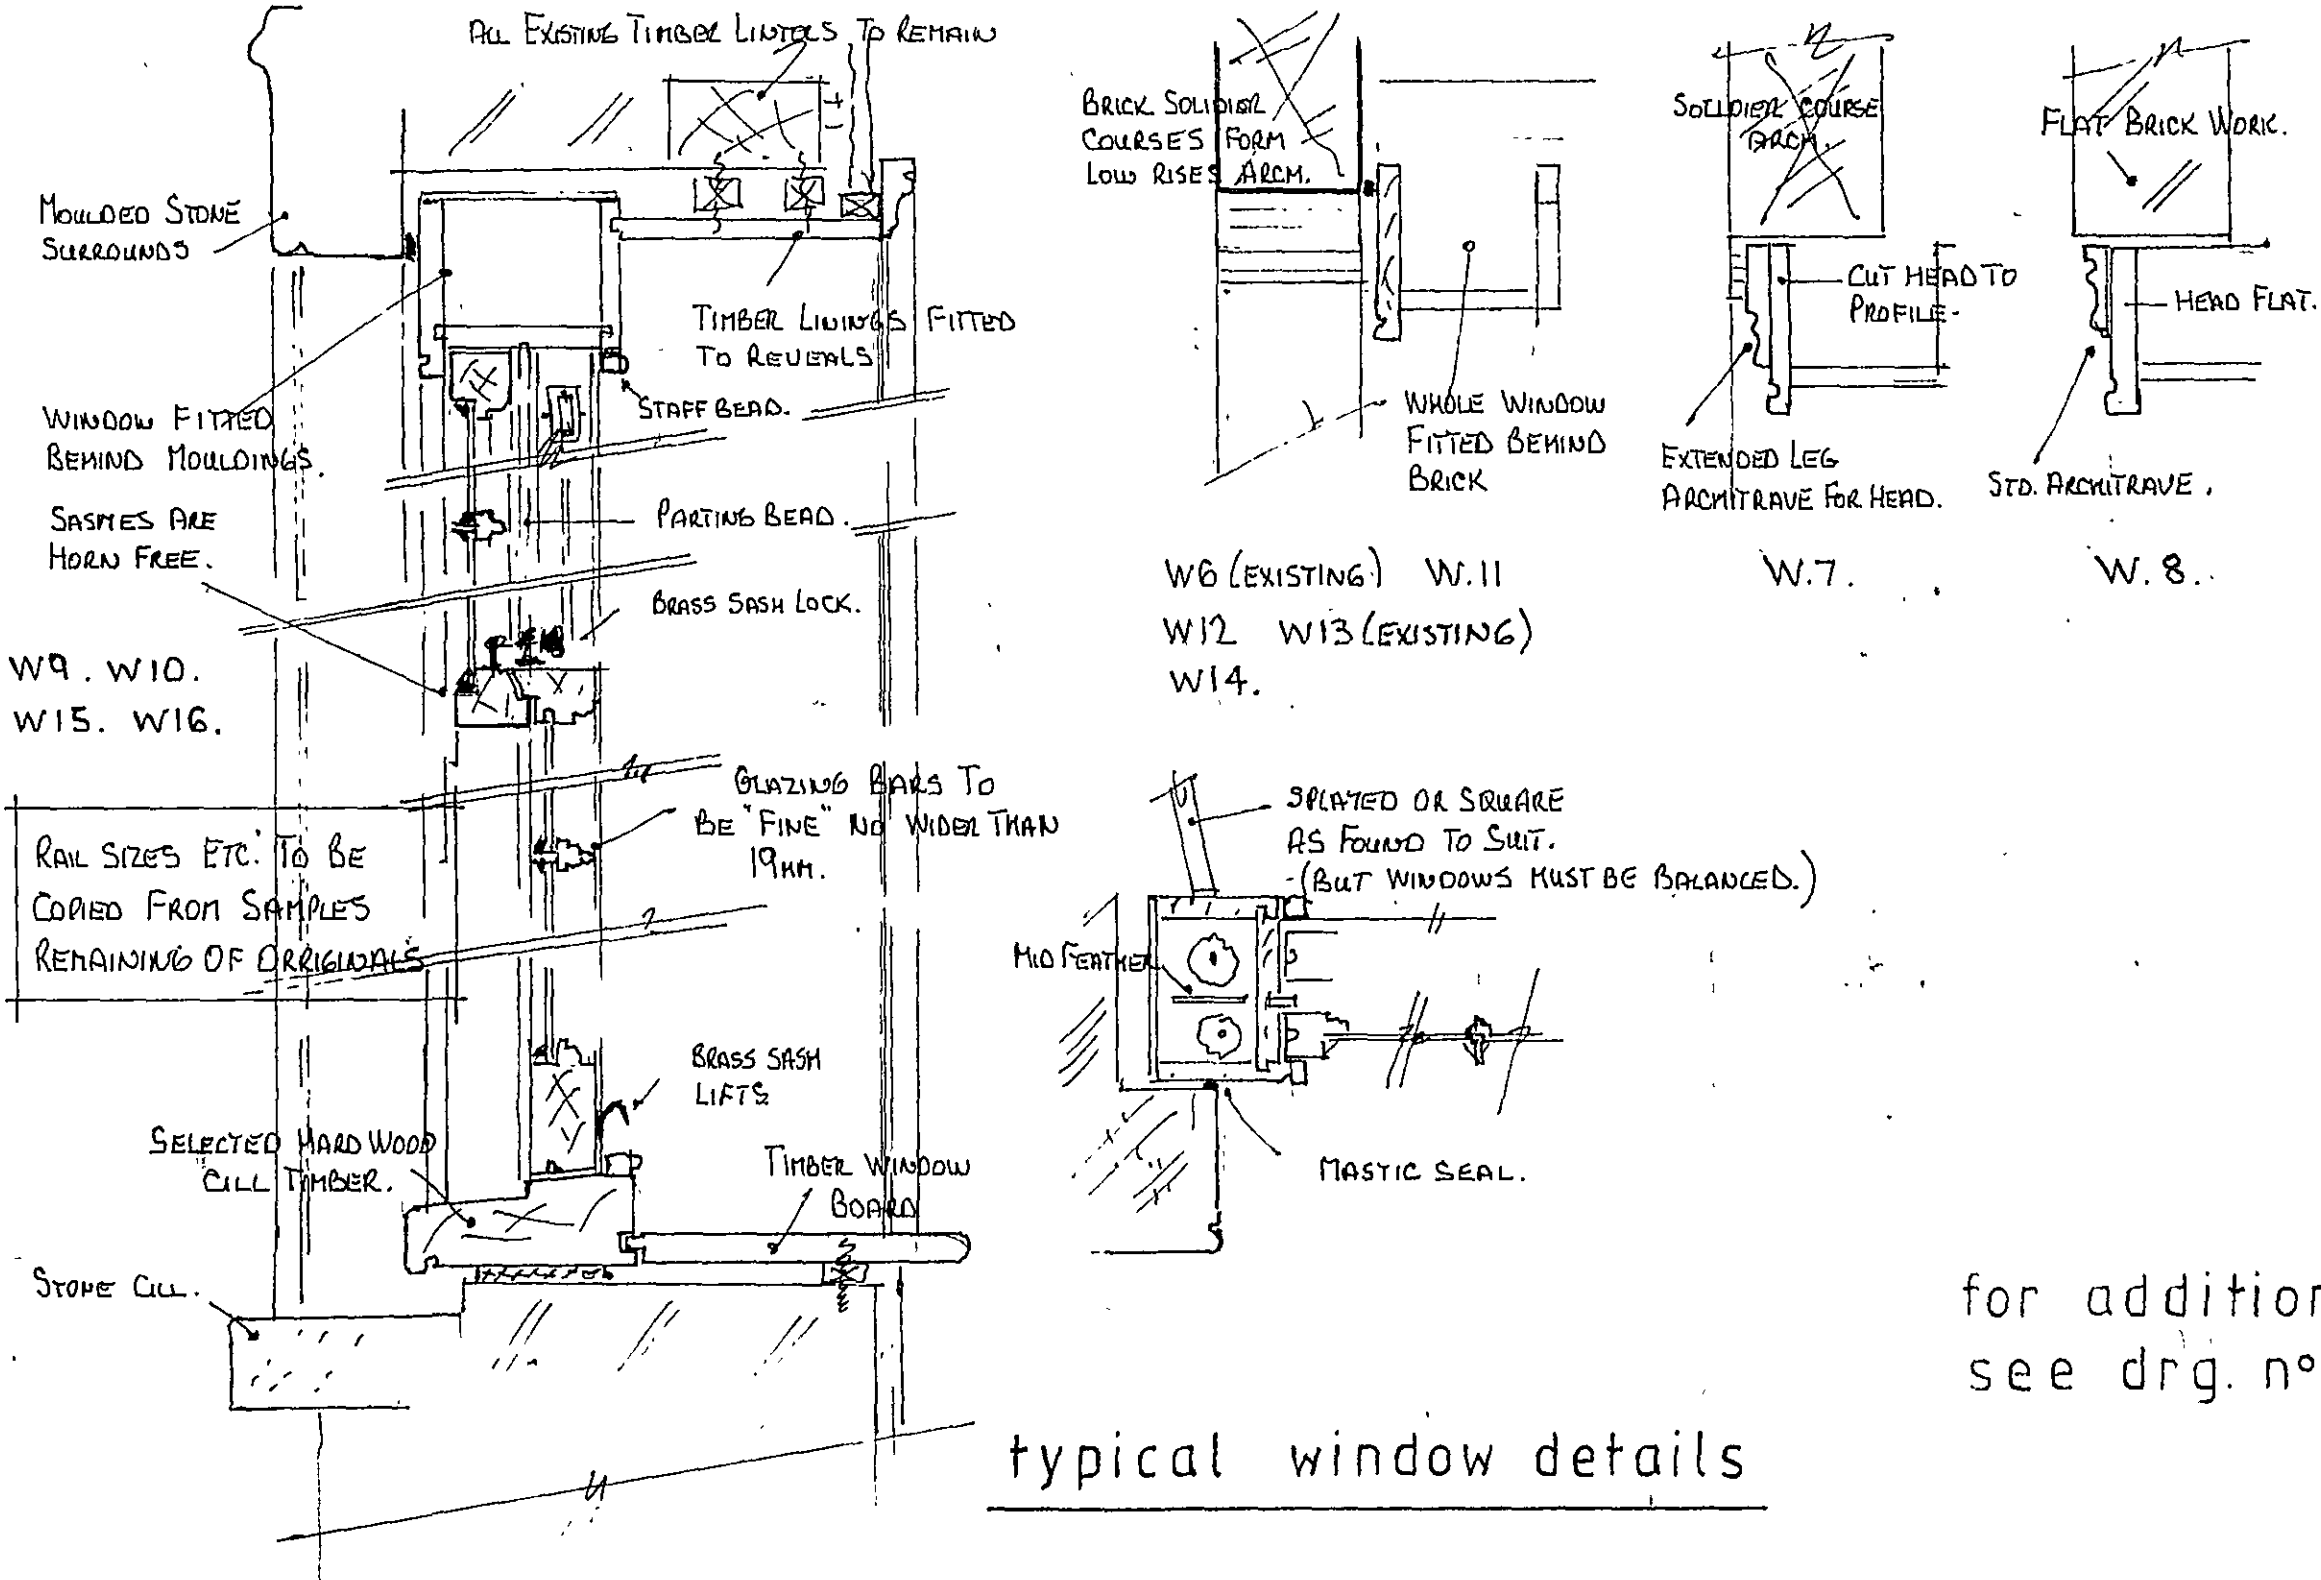

	STYLE	ROOM SERVED.	REVEALS.	SIZE	PAINT.	RE-USED PARTS
W1.		LOWER STAIR- WELL.	NARROW TIMBER WITH ARCHITRAVES & WINDOW BIRD.	750x1360 H. W.	YES	NON. TOTALLY NEW.
W2 W3.	EXIST.	1ST FLOOR LOBBY. REPLACE OBSOLETE GLASS WITH CLEAR.	PLASTERED.	EXIST.	YES.	N/A.
W4 W5	EXIST.	W.C CUBICLES NO CHANGE	PLASTERED. TILED CILL.	-	YES.	N/A
W6	EXIST.	KITCHEN/MESS ROOM. NO CHANGE.	WIDE TIMBER WITH ARCHITRAVES AND WIDE W16RD.	EXISTING. (940x1800)	YES	N/A
W7		I.T. EQUIPMENT ROOM.	PLASTERED TIMBER W16RD	1020 x 1070	YES.	NON. TOTALLY NEW.
W8	REMOVED GLASS SASHES	-do-	MED. TIMBER WITH ARCHITRAVES AND EXISTING SHUTTERS. A	750 x 1520.	YES.	TOP SASH. PLUS INTERNAL TIMBER SHUTTERS.
W9 W10		GENERAL OFFICE.	WIDE TIMBER WITH ARCHITRAVES AND W16RD.	1120 x 1775	YES.	NON. TOTALLY NEW
W11.		LANDING TO UPPER STAIRS.	-do-	1000 x 1580	YES	2 SASHES REMAIN AND CAN BE RESTORED?
W12 W13	13 EXIST	2ND FLOOR OFFICE NB. W13 IS STILL IN PLACE AND MIGHT BE REPAIRABLE	-do-	950 x 1770 NB. W13 HAS VERY SKEWED HEAD.	YES	2 SASHES REMAIN AND CAN BE RE-USED FOR W12.
W14		OPEN WAITING AREA	-do-	900 x 1750	YES	NON. TOTALLY NEW
W15 W16	SASH GLASS.	BOARD ROOM	-do-	1150 x 1500	YES	NON. TOTALLY NEW.

WINDOW NOTES. THE EXISTING TIMBER VERTICAL SLIDING SASH WINDOWS INCORRECTLY REMOVED REMAIN AS DISCARDED 'BITS & PIECES'. ALSO STILL REMAINING ON SITE ARE THE C.I. SASH WEIGHTS. IT IS INTENDED TO USE THE OLD PARTS AS PATTERN GUIDES FOR THE NEW UNITS. AND RE-USE THE OLD SASH WEIGHTS.

THE SIZES GIVEN ARE FOR GUIDE PURPOSES. THE MANUFACTURE MUST RE-CHECK AND ENSURE THAT EACH NEW WINDOW WILL SIT CORRECTLY WITHIN THE EXISTING OPENING.

TRADITIONAL CONSTRUCTION METHODS ARE TO BE USED. THE ONLY CONCESSION BEING SOME DISCRETE ORNAUGHT STRIPPING. PROVIDE NEW PULLEY WHEELS, SASH FASTENINGS ETC. USE SUITABLE WAXED SASH CORDS FOR STRINGING WEIGHTS.

GLASS WILL BE 3mm CLEAR FIXED WITH SPRIGS & LINSEED OIL PUTTY. REBATES WILL BE PAINTED PRIMER & 1 COAT W/COAT. BEFORE GLAZING. N.B. WINDOWS W.15 & W.16. HAVE GLASS ALMOST DOWN TO FLOOR LEVEL. THE SMALL PANE SIZE DOES MAKE THEM SAFER BUT IN THESE LOWER SASHES IT IS BETTER TO USE TOUGHENED GLASS.

ALL VERTICAL SASH WINDOWS PROVIDE ADEQUATE "MEANS OF ESCAPE"

for additional details of windows see drg. n° 11. A

typical window details

AMENDED PLAN
Ref.

SHDC
Planning & Development
11 JUL 2007
Ref: 376107