

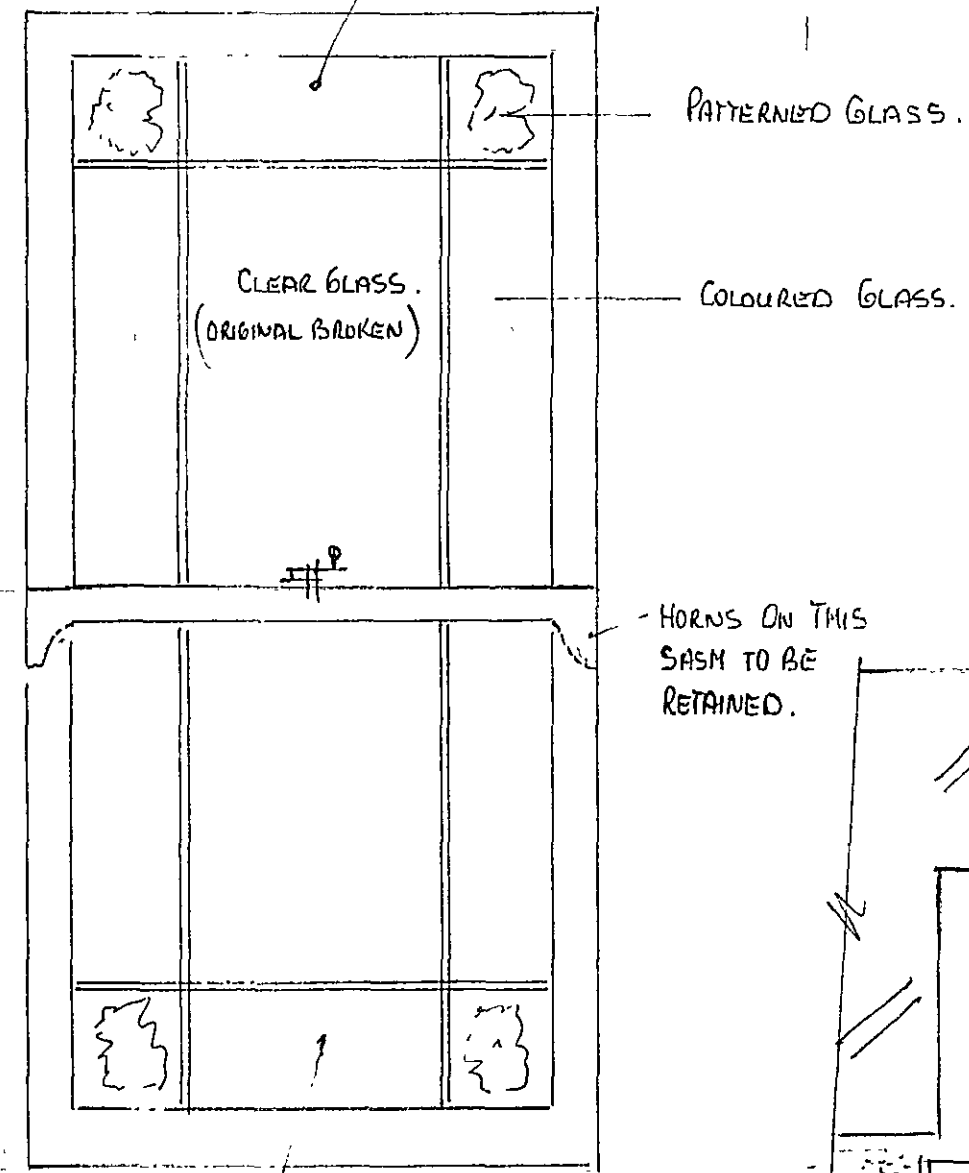





TOP SASH TO BE RESTORED.
AND GLASS CLEANED AND REPLACED.

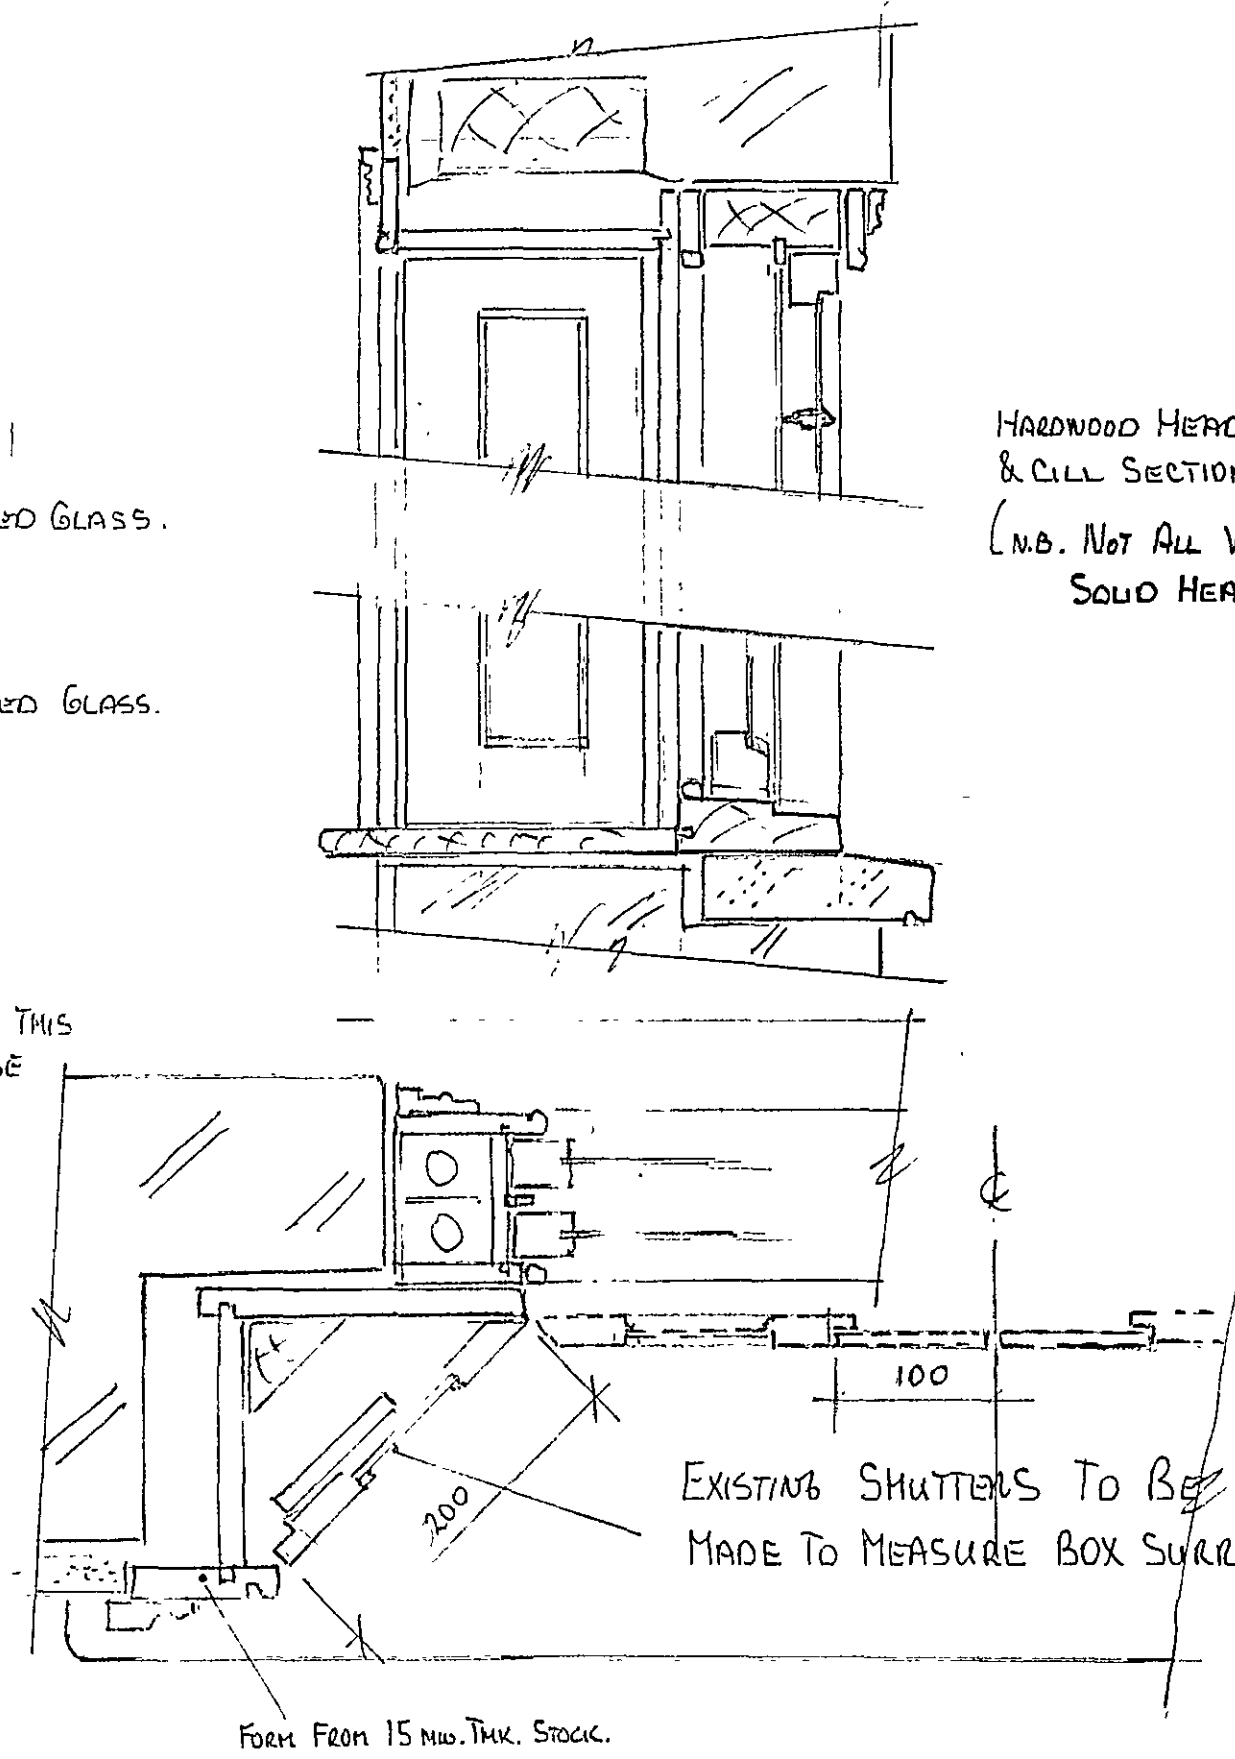

NEW Btm. SASH TO BE MADE USING
TOP AS PATTERN. GLAZING TO BE
PROVIDED TO MATCH TOP.




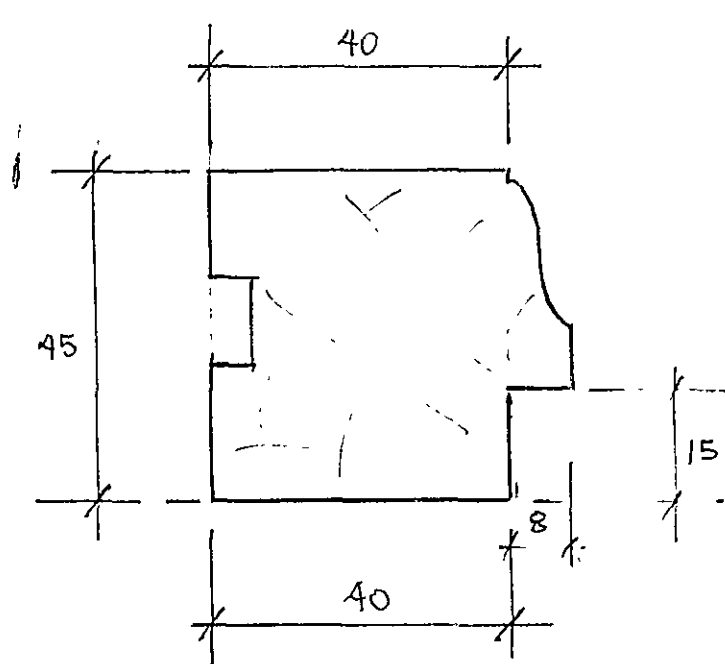


W8



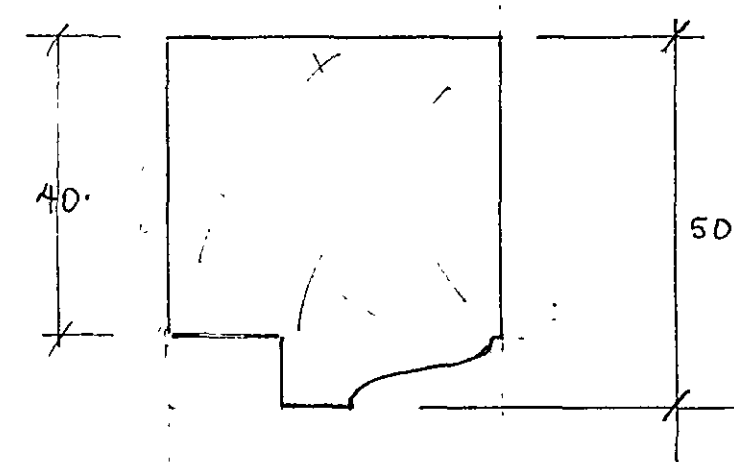
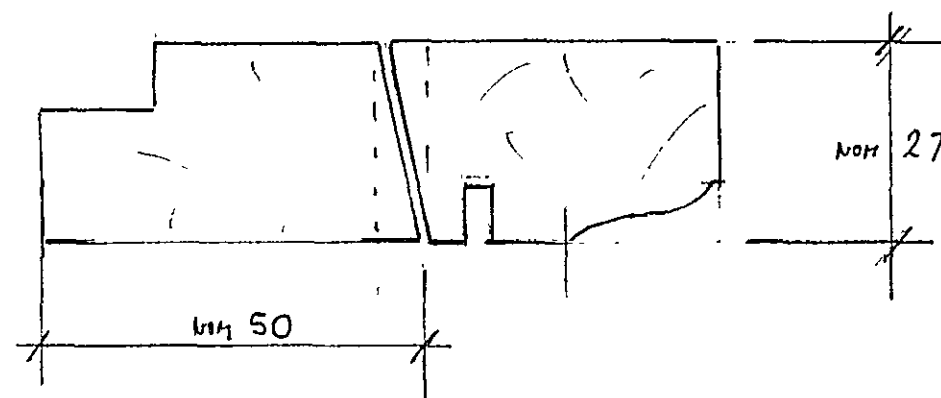
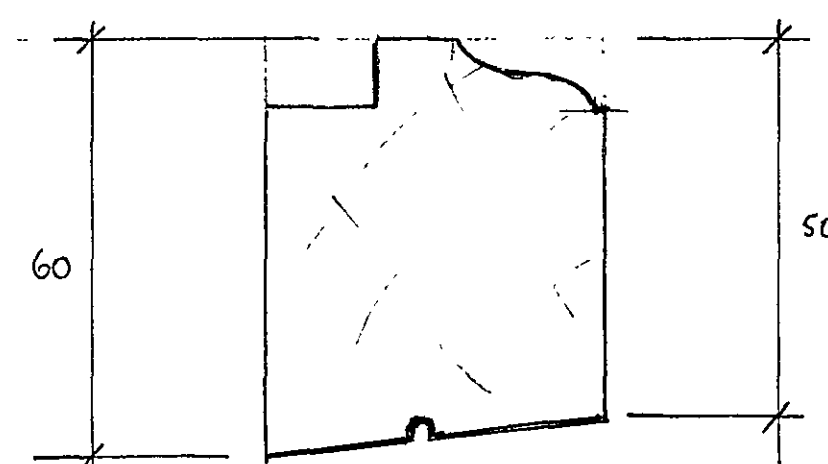


LARGER BOXES FOR
W. 9.10.15 & 16.


N.B. SOME EXISTING WEIGHTS MAY REQUIRE
REDUCING FOR W. 9.10.15 & 16 AFTER
SUBSTITUTION OF 3mm. GLASS FOR
HEAVY PLATE GLASS.

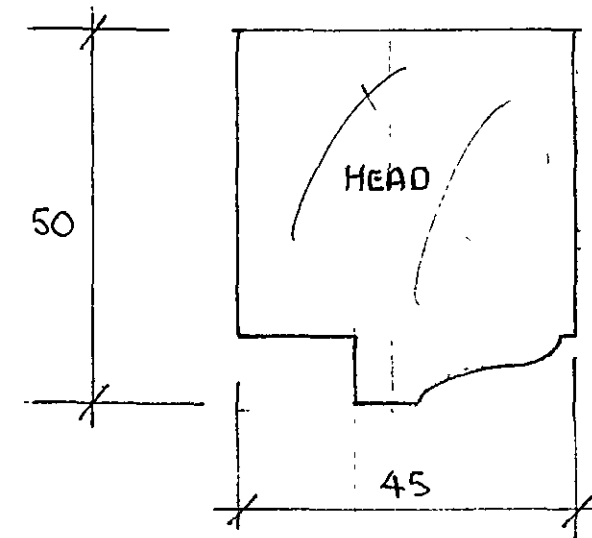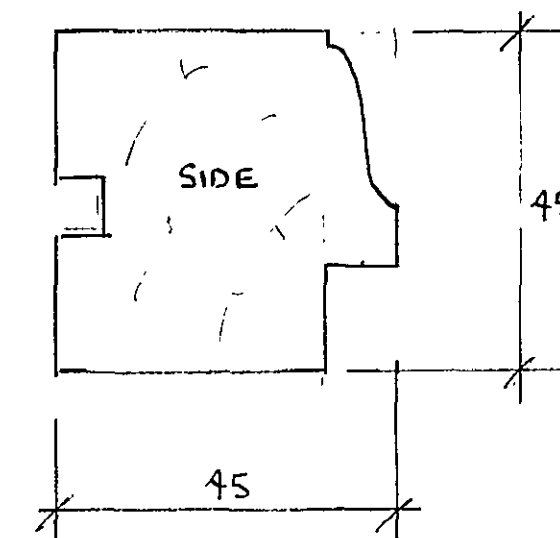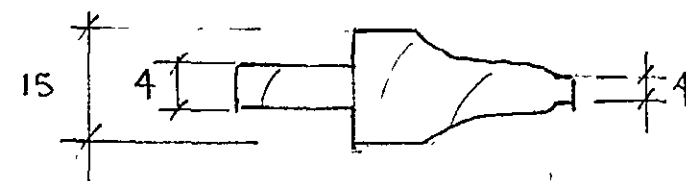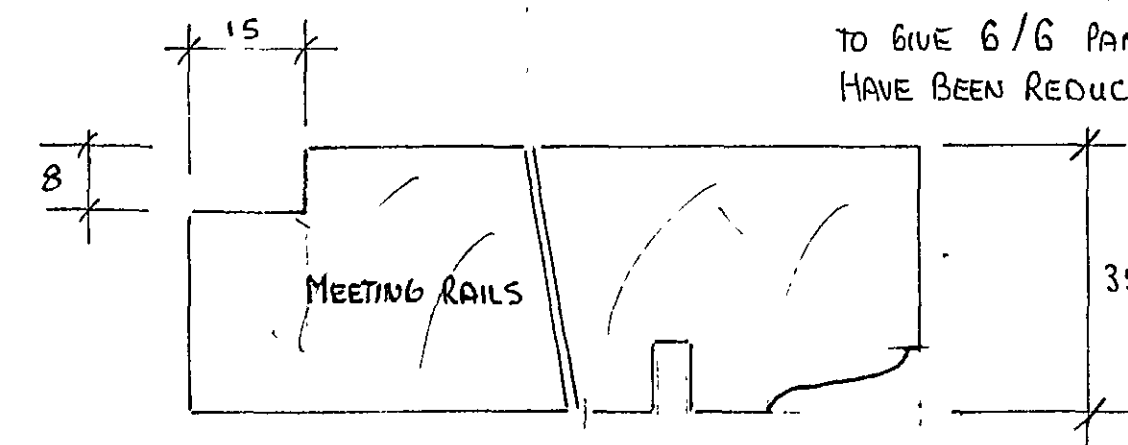


ALL NEW SASHES. NOW TO HAVE GLAZING BARS
TO GIVE 6/6 PANES. DEPTH OF REBATES
HAVE BEEN REDUCED FROM ORIGINALS AS GLASS
WILL NOW BE 3mm.

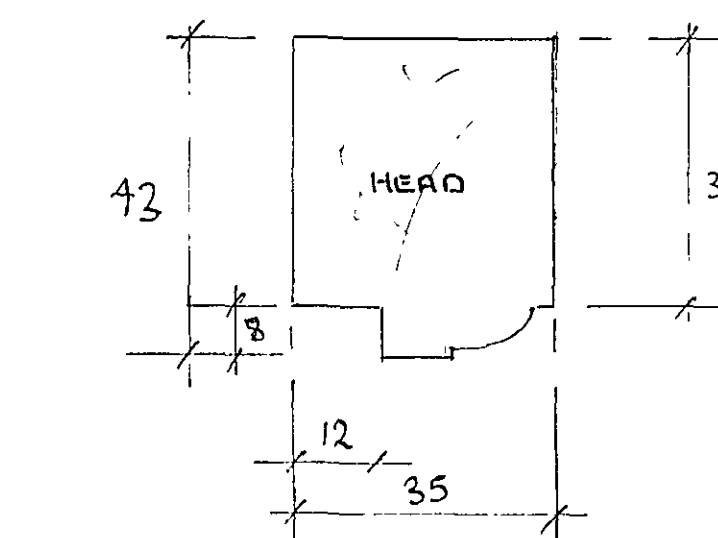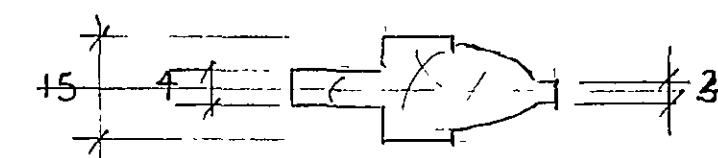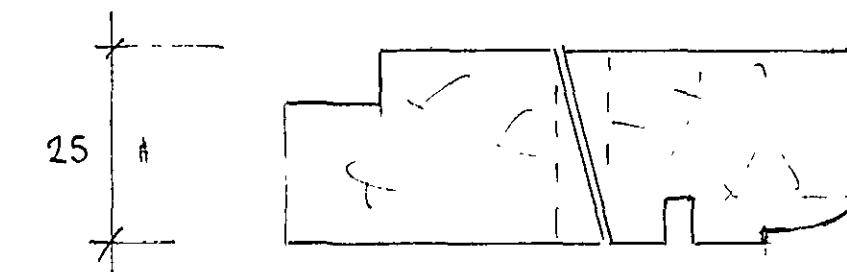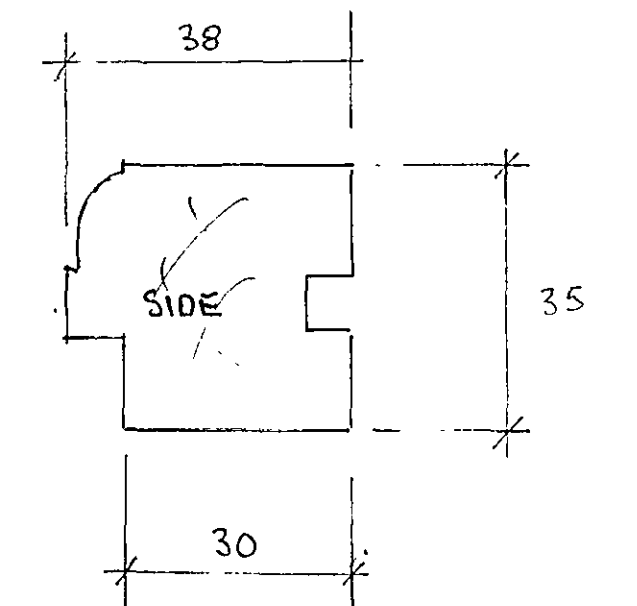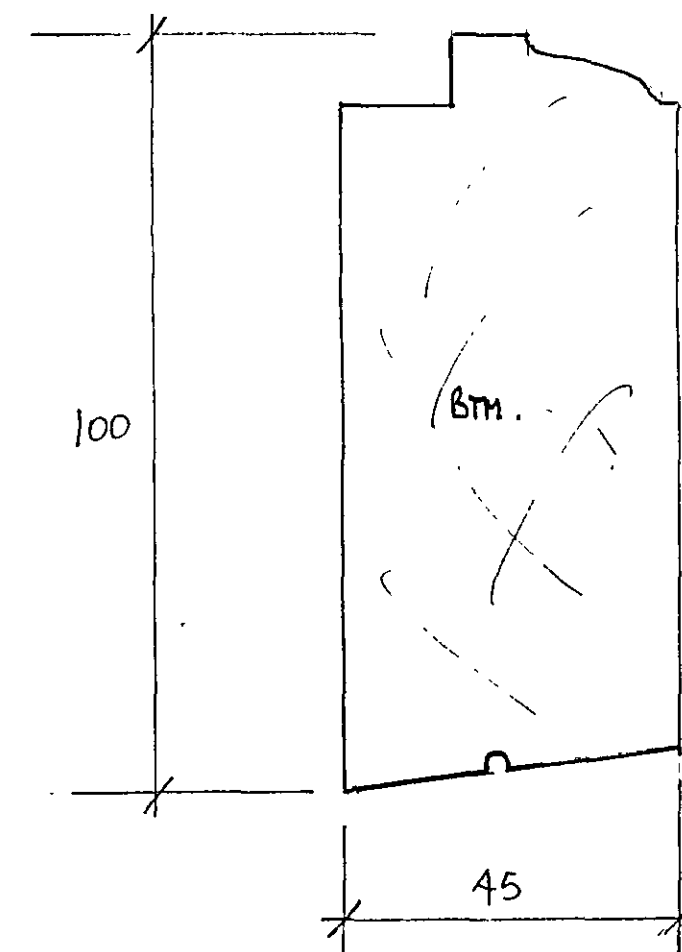

W. 9.10.15 & 16

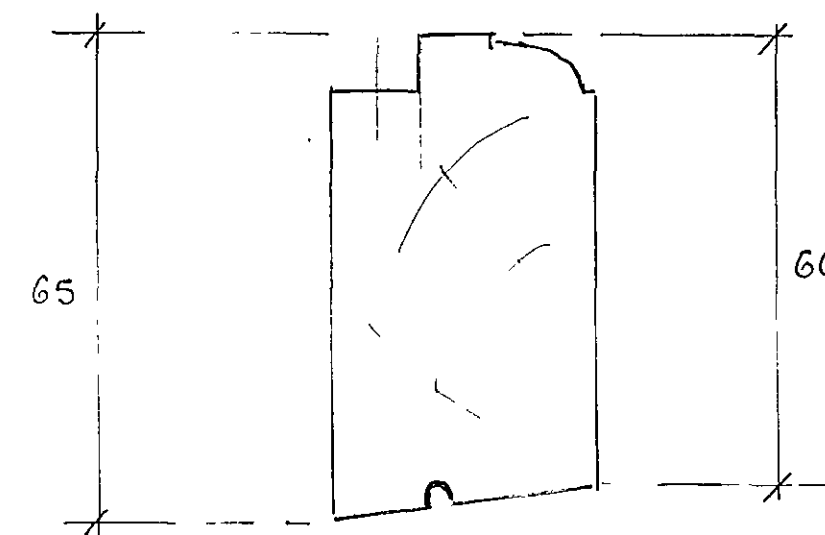

W7.14.

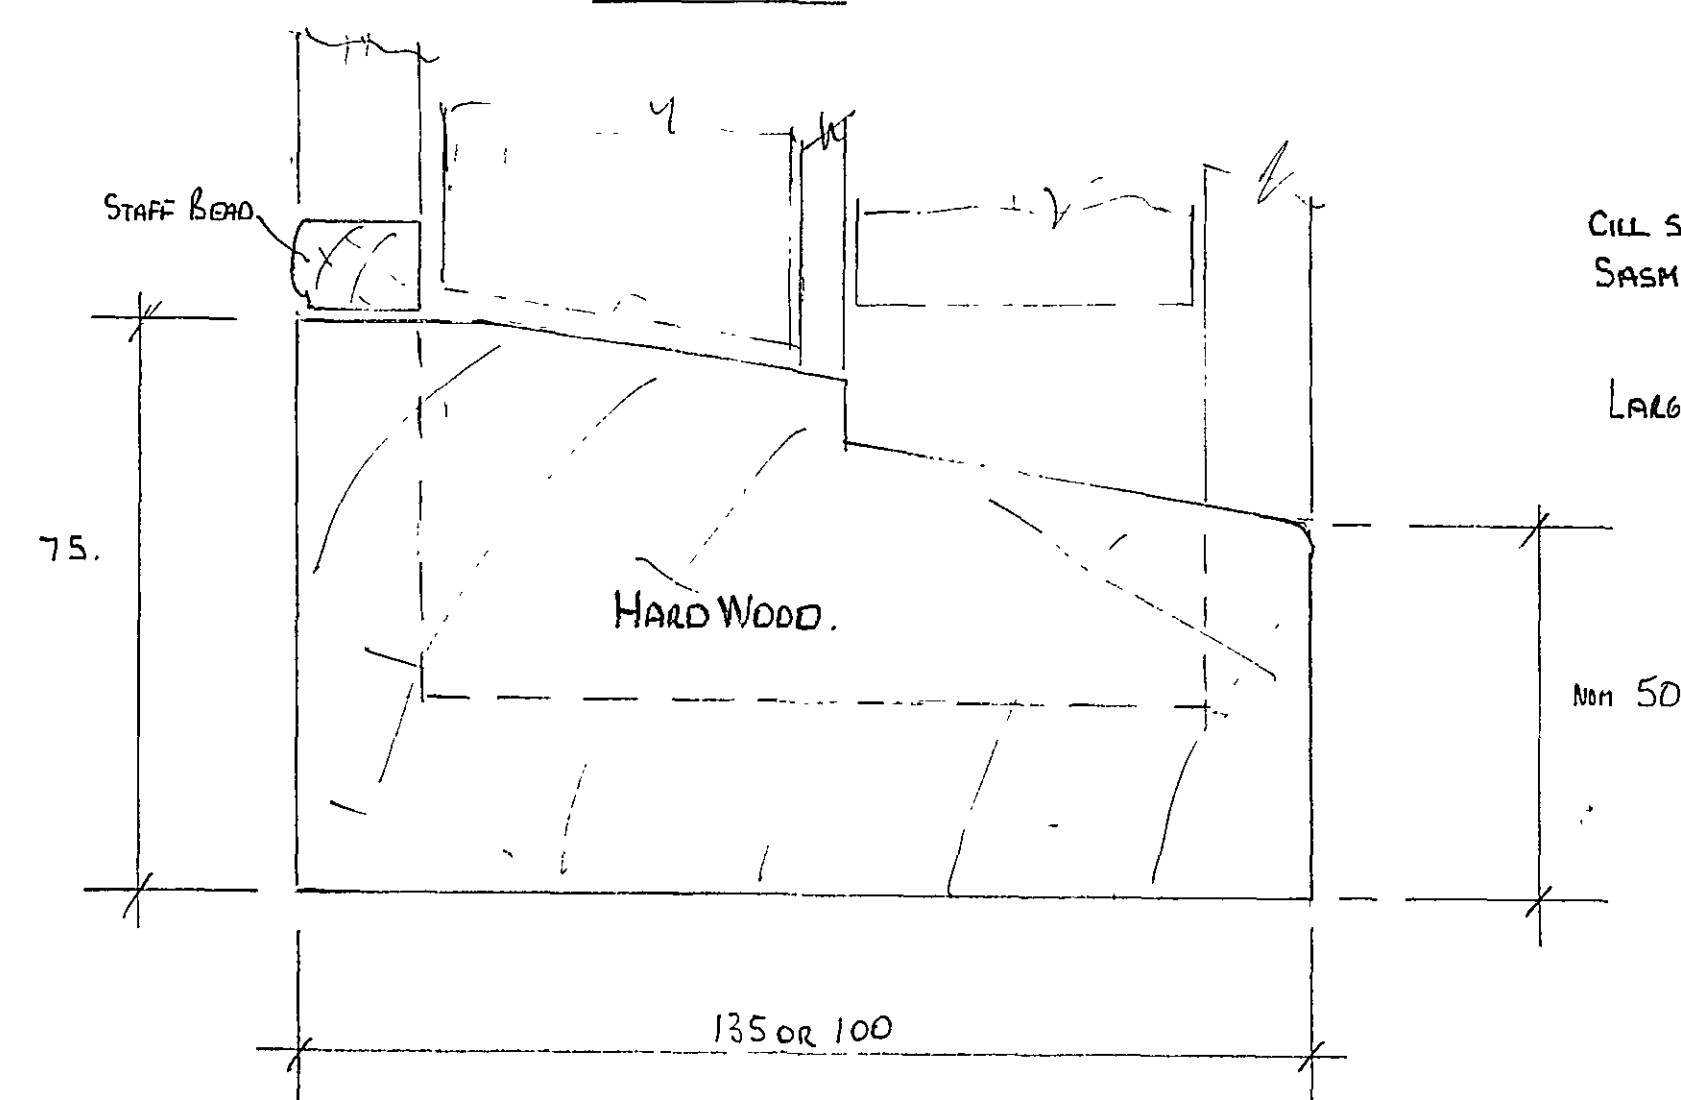

CILL SECTIONS TO SUIT WIDTH OF
SASH RAILS.

LARGER SIZE FOR W 9 10 15 & 16.

SHDC
Planning & Development
11 JUL 2007
Ref: 376/07

DETERMINED
PLAN

refer to drg. P.C.7 for schedule.