



— Revised shop fronts and fascia sign plus re-instatement of traditional windows together
 with internal alterations to provide offices on 1st and 2nd floors.




10 Bridge Street.
 Proposed front elevation.

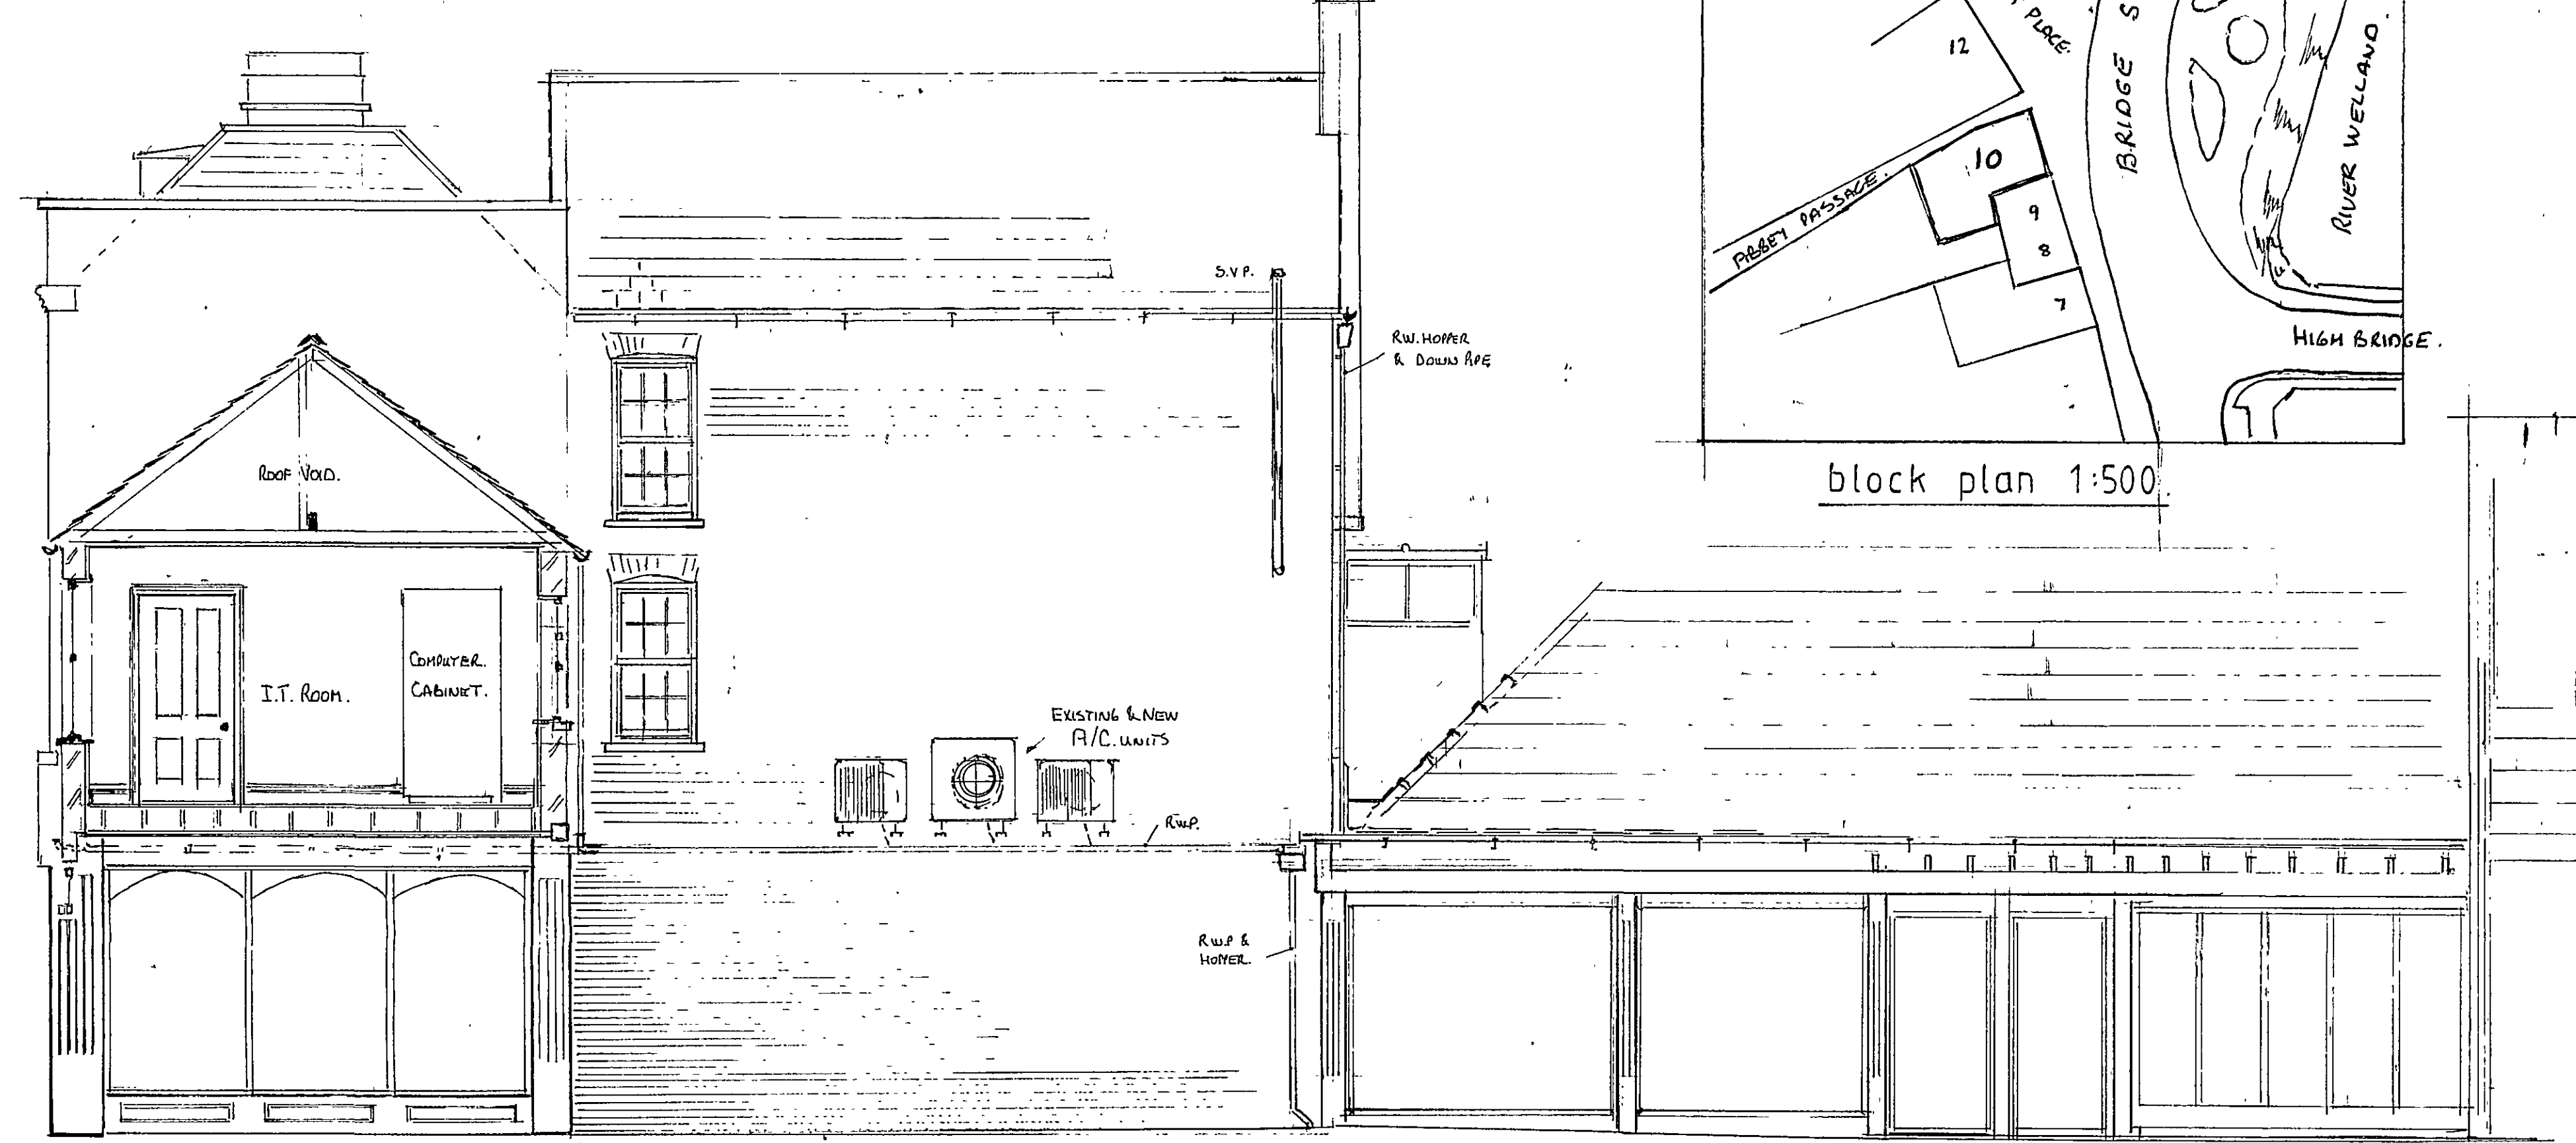

side window
 Proposed side elevation (section A-A)

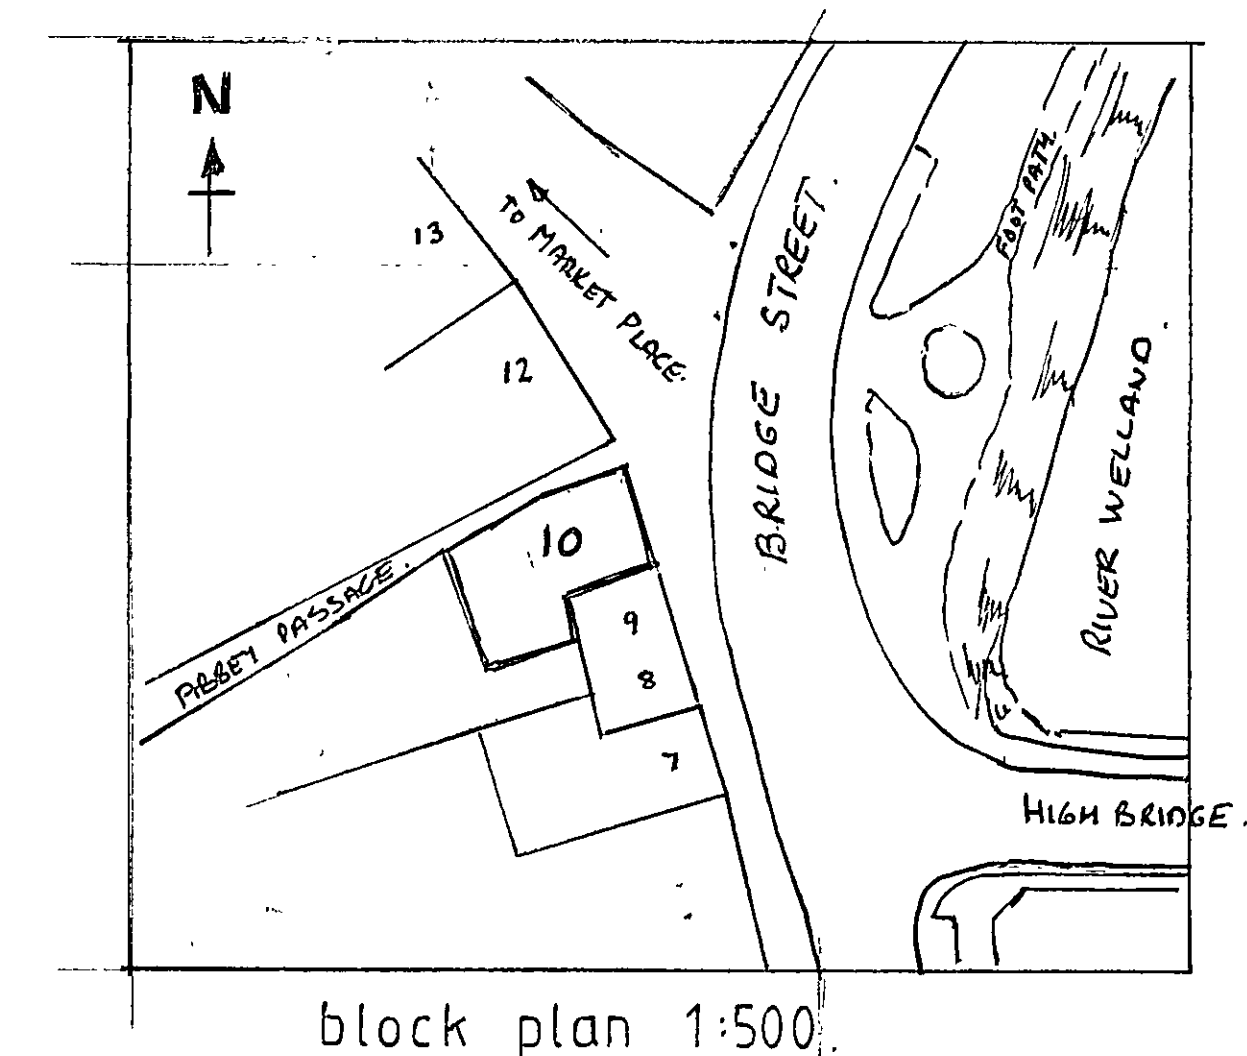

block plan 1:500

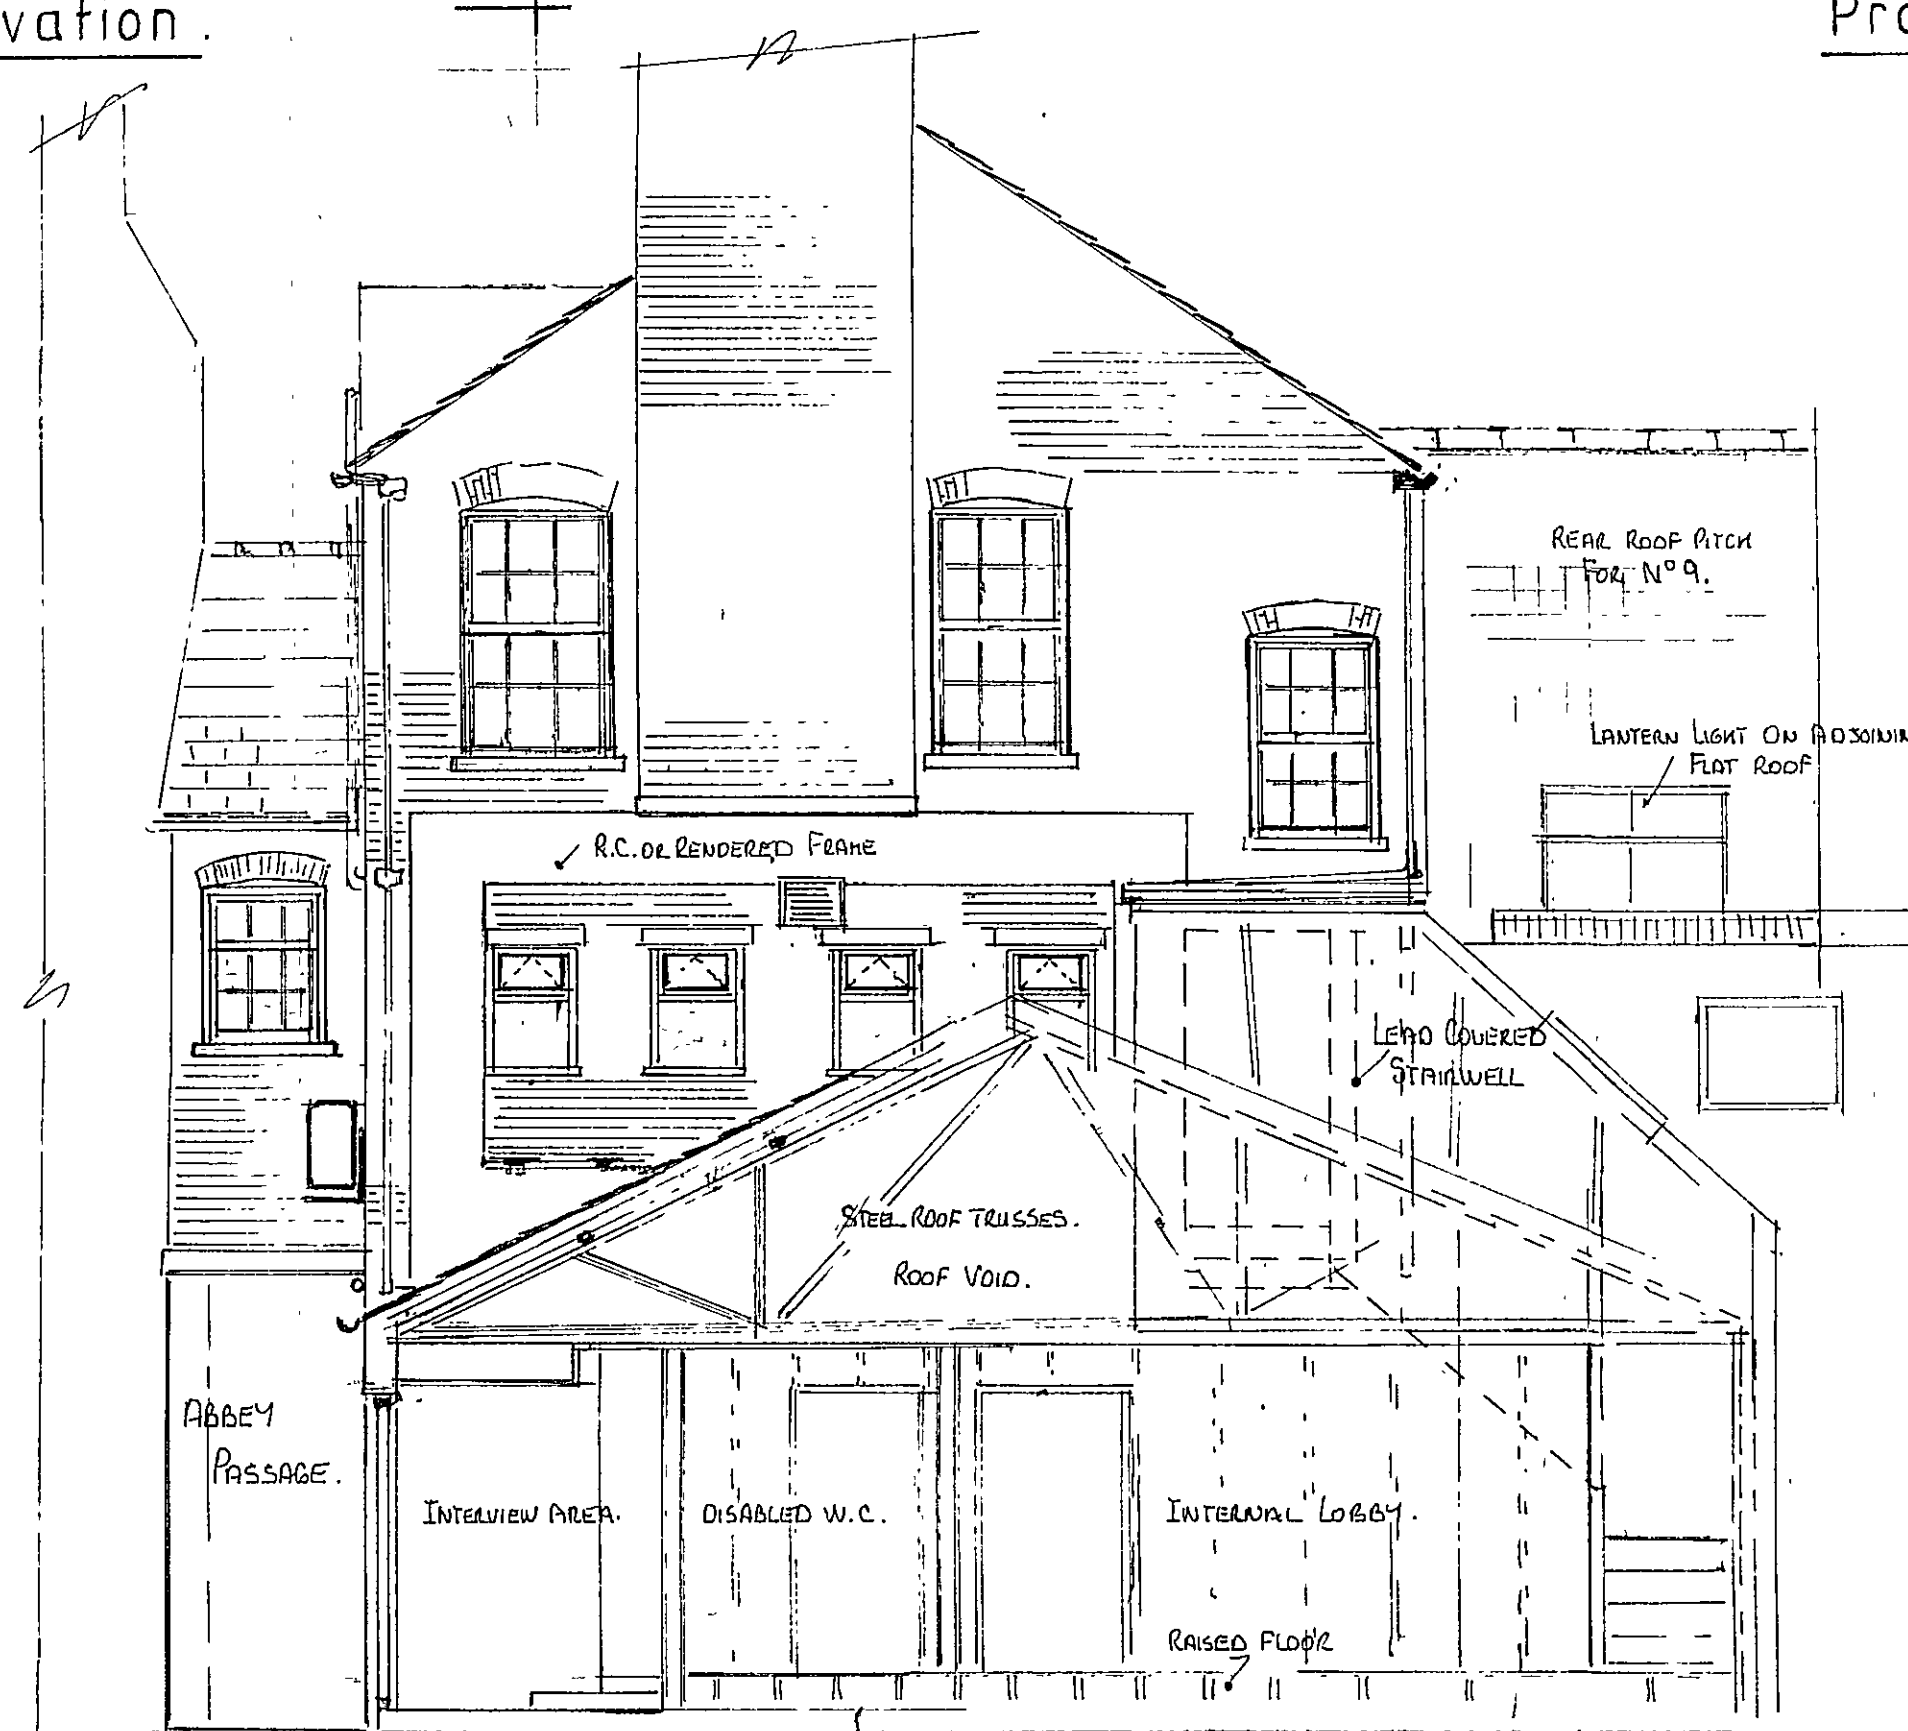

Proposed rear elevation (B-B)

Elevations are drawn to show an overview,
 for details of individual elements see
 specific drawings.

For floor plans and general arrangement
 see drg. P.C.2.

DETERMINED
 PLAN

Painting Schedule

external brickwork, mouldings, string course,
 cappings and moulded pediment

Cornforth White

timber windows, shop fronts, stall raisers
 and columns, fascias in passage

Great White

fascia panel and mouldings to
 Bridge Street.

Rectory Red