

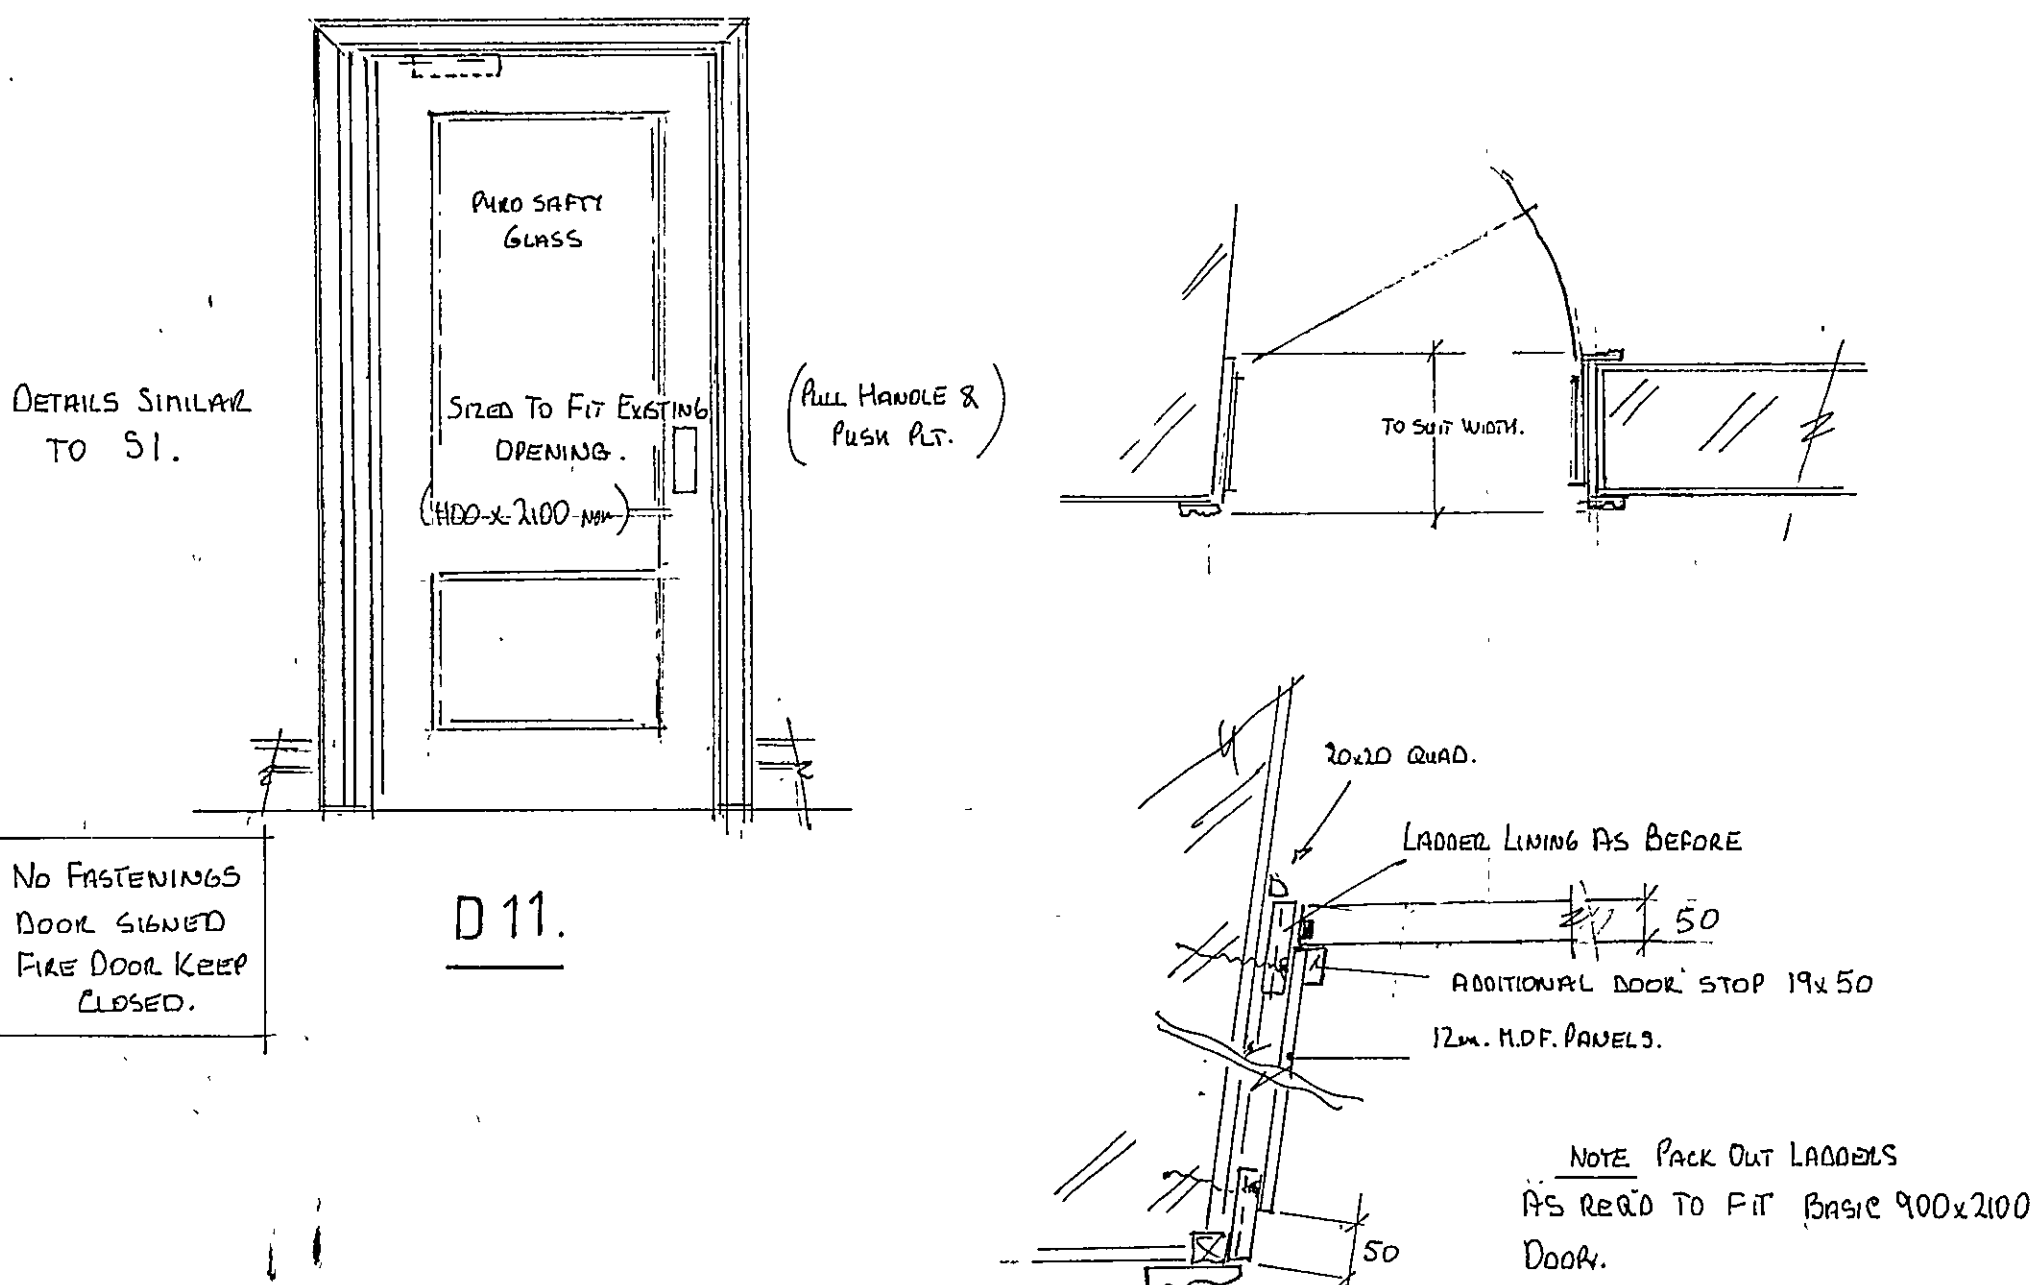


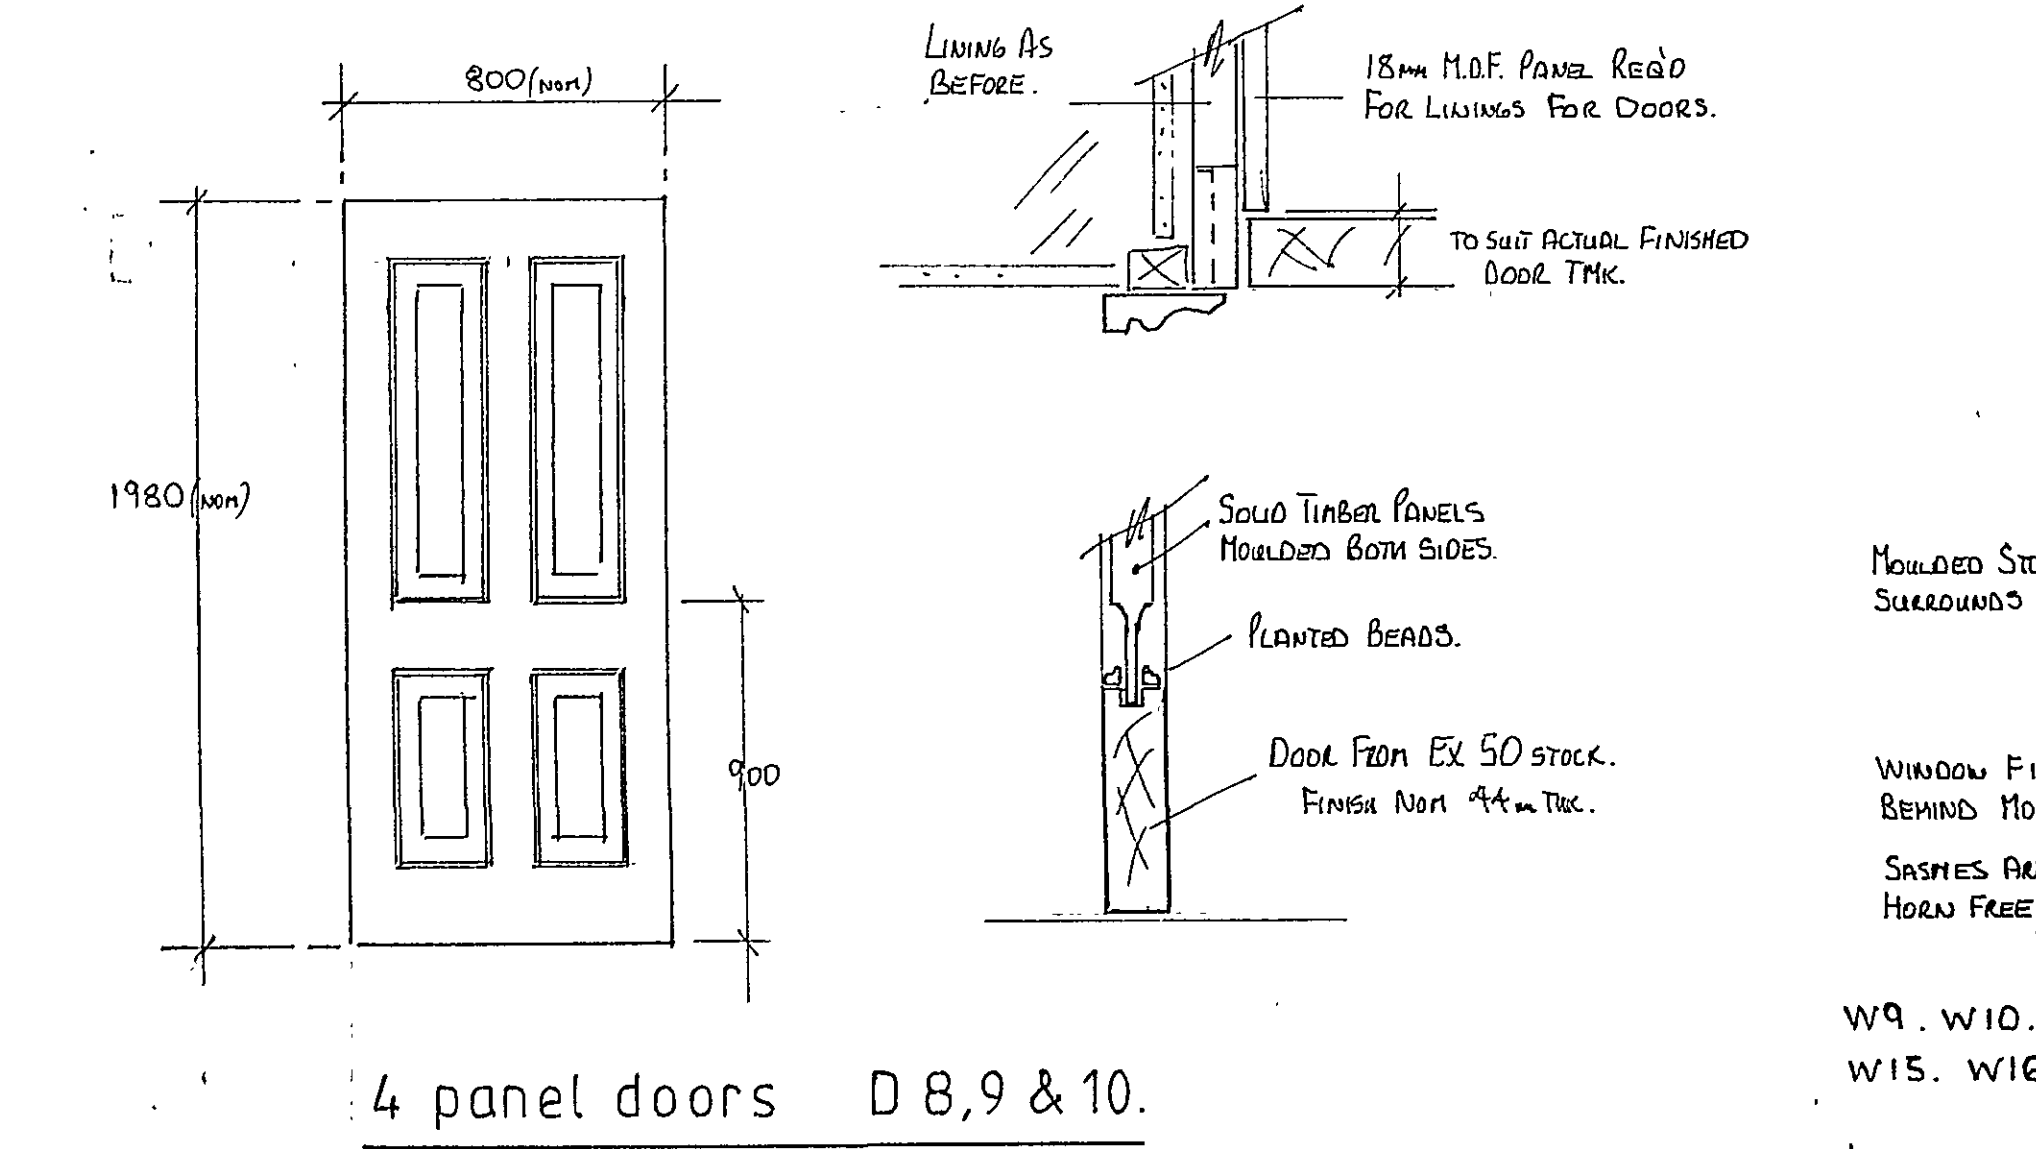

Door N°	Room SERVED	Door STYLE	FRAME / LINING	Door FURNITURE	SIZE	PAINT
D1	DISABLED TOILET	EXISTING SOLID PLAIN PANEL	SIMPLE LINING WITH ARCHITRAVES	S.S. CONTEMPORARY LEVER HANDLES. PROVIDE SUITABLE EMERGED SIGN LOCKING/EMERGENCY RELEASE	920x1980 (NOT M. COMPLIANT)	YES
D2	REAR LOBBY	EXISTING 1/2 F.D. SOLID PLAIN PANEL	SIMPLE LINING WITH FILE ADD'D DOOR CHECKS AND ARCHITRAVES	S.S. TO MATCH ABOVE	800x1980	YES
D3	ESCAPE DOOR FROM REAR LOBBY	EXISTING SOLID PANEL	-do-	PANIC BAR OPENING	EXISTING	YES
D4	ESCAPE DOOR TO OUTSIDE	EXISTING SOLID PANEL (EXTERIOR I)	EXISTING	-do-	EXIST.	YES
D5	STAFF W.C's	EXISTING PLAIN PANEL	SIMPLE LINING WITH ARCHITRAVES	S.S. LEAVERS WITH NOTICE LATCH	840x1980	YES
D6	W.C. CUBICLE	EXISTING -do-	-do-	S.S. LEAVERS TO MATCH ABOVE LOCKING FROM INSIDE WITH EMERGENCY RELEASE	-do-	YES
D7	W.C. CUBICLE	EXISTING -do-	-do-	-do-	-do-	YES
D8	I.T. EQUIPMENT ROOM	NEW 4 PANEL SOLID	LADDER TYPE LINING WITH ARCHITRAVES	BRASS GEORGIAN LEVER HANDLES. NOTICE LATCH	800x1980 OR AS REQ'D TO SUIT LININGS IN EXISTING OPENING	YES
D9	2ND FLOOR OFFICE	NEW 4 PANEL SOLID	SIMPLE LINING WITH ARCHITRAVES LOOSE DOOR STOP	-do- + LOCKING	-do-	YES
D10	2ND FLOOR BOARD ROOM	NEW 4 PANEL SOLID	LADDER TYPE LINING WITH ARCHITRAVES	-do-	-do-	YES
D11	2ND FLOOR LANDING	NEW GLAZED 2 PANEL FILE CHECK	-do- + FIRE CHECK STOP	HYDRAULIC CLOSER. PULL HANDLE / PUSH. PLT. NON LATCHING	NON 900x2100	YES

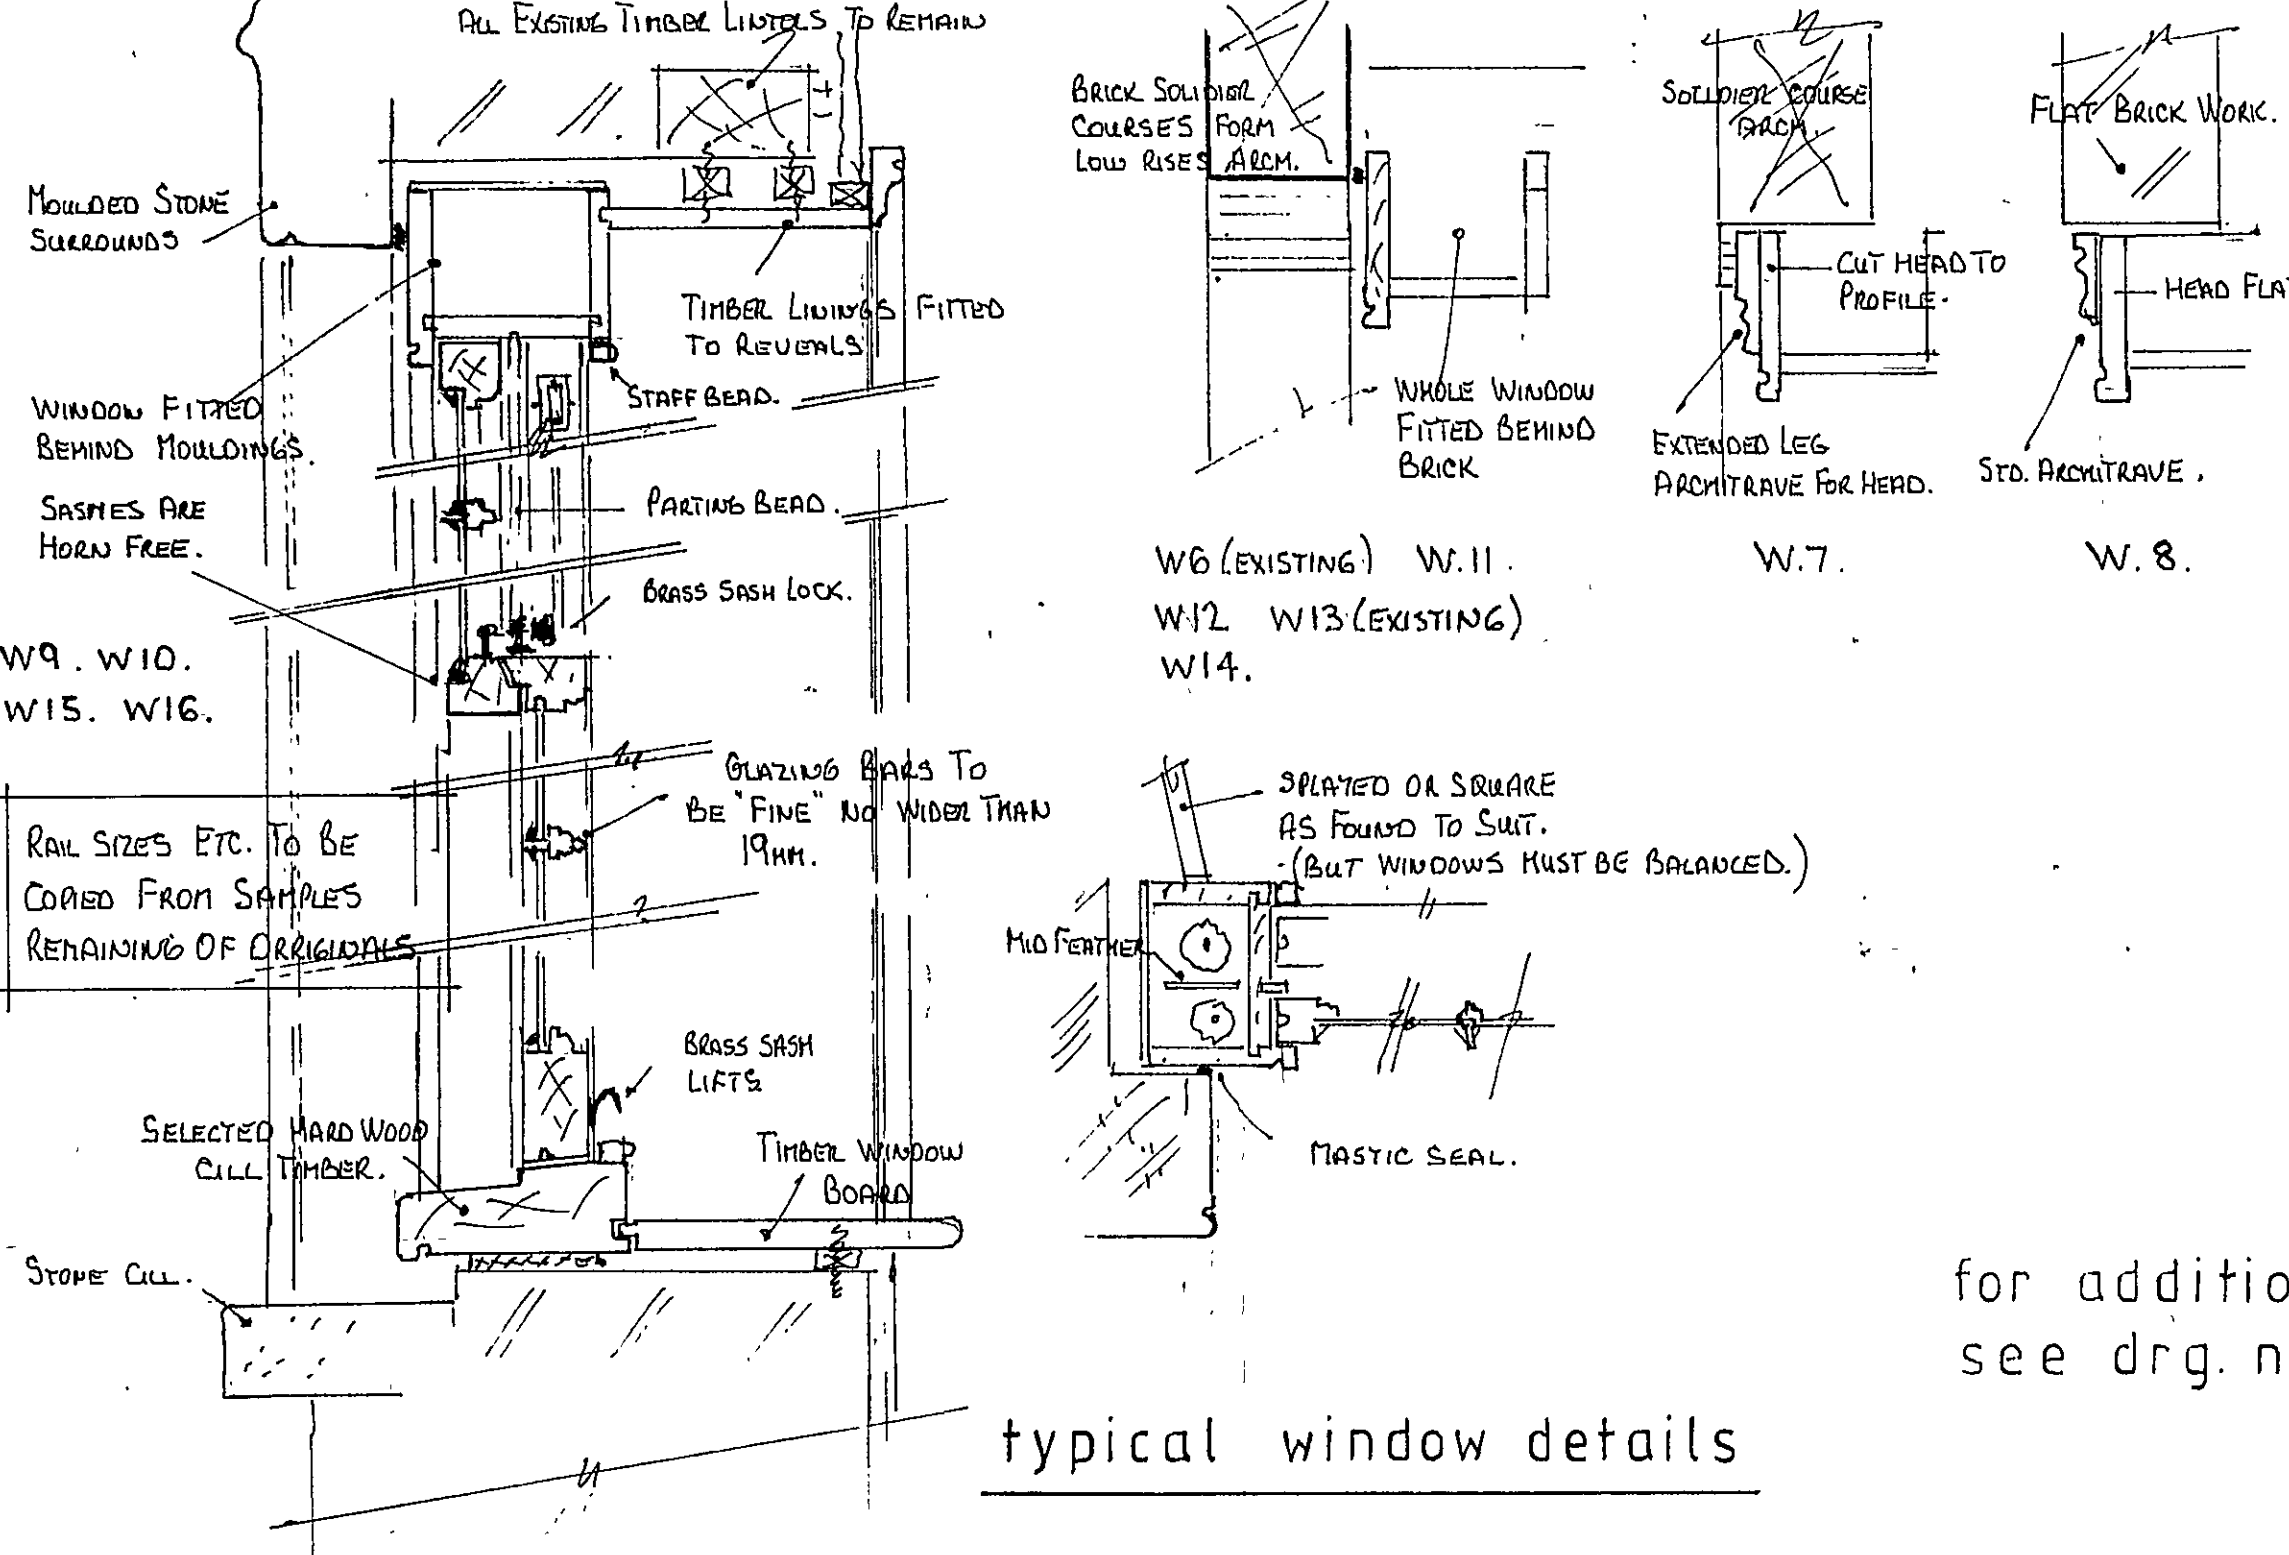

	STYLE	Room SERVED	REVEALS	SIZE	PAINT	RE-USED PARTS
W1		LOWER STAIR-WELL	NARROW TIMBER WITH ARCHITRAVES & WINDOW B.D.	750x1360 H. W.	YES	NON. TOTALLY NEW.
W2		EXIST. 1ST FLOOR LOBBY	REPLACE OBSOLETE GLASS WITH CLEAR	EXIST.	YES	N/A
W3		EXIST. W.C. CUBICLES	PLASTERED. TILED CILL	-	YES	N/A
W4		EXIST. KITCHEN/MESS ROOM	WIDE TIMBER WITH ARCHITRAVES AND WIDE W/B.D.	EXISTING (940x1800)	YES	N/A
W5		EXIST. I.T. EQUIPMENT ROOM	PLASTERED TIMBER W/B.D.	1020 x 1070	YES	NON. TOTALLY NEW.
W6		-do-	MED. TIMBER WITH ARCHITRAVES AND EXISTING SHUTTERS	750 x 1520	YES	TOP SASH, PLUS INTERNAL TIMBER SHUTTERS.
W7		GENERAL OFFICE	WIDE TIMBER WITH ARCHITRAVES AND W/B.D.	1120 x 1775	YES	NON. TOTALLY NEW.
W8		LANDING TO UPPER STAIRS	-do-	1000 x 1560	YES	2 SASHES REMAIN AND CAN BE RESTORED
W9		2ND FLOOR OFFICE	WIDE TIMBER WITH ARCHITRAVES AND W/B.D.	1120 x 1775	YES	NON. TOTALLY NEW
W10		2ND FLOOR OFFICE	WIDE TIMBER WITH ARCHITRAVES AND W/B.D.	1120 x 1775	YES	NON. TOTALLY NEW
W11		2ND FLOOR OFFICE	WIDE TIMBER WITH ARCHITRAVES AND W/B.D.	1120 x 1775	YES	NON. TOTALLY NEW
W12		2ND FLOOR OFFICE	WIDE TIMBER WITH ARCHITRAVES AND W/B.D.	1120 x 1775	YES	NON. TOTALLY NEW
W13		2ND FLOOR OFFICE	WIDE TIMBER WITH ARCHITRAVES AND W/B.D.	1120 x 1775	YES	NON. TOTALLY NEW
W14		2ND FLOOR OFFICE	WIDE TIMBER WITH ARCHITRAVES AND W/B.D.	1120 x 1775	YES	NON. TOTALLY NEW
W15		2ND FLOOR OFFICE	WIDE TIMBER WITH ARCHITRAVES AND W/B.D.	1120 x 1775	YES	NON. TOTALLY NEW
W16		2ND FLOOR OFFICE	WIDE TIMBER WITH ARCHITRAVES AND W/B.D.	1120 x 1775	YES	NON. TOTALLY NEW

WINDOW NOTES. THE EXISTING TIMBER VERTICAL SLIDING SASH WINDOWS INCORRECTLY REMOVED REMAIN AS DISCARDED 'BITS & PIECES'. ALSO STILL REMAINING ON SITE ARE THE C.I. SASH WEIGHTS. IT IS INTENDED TO USE THE OLD PARTS AS PATTERN GUIDES FOR THE NEW UNITS. AND RE-USE THE OLD SASH WEIGHTS.

THE SIZES GIVEN ARE FOR GUIDE PURPOSES. THE MANUFACTURE MUST RE-CHECK AND ENSURE THAT EACH NEW WINDOW WILL SIT CORRECTLY WITHIN THE EXISTING OPENING.

TRADITIONAL CONSTRUCTION METHODS ARE TO BE USED. THE ONLY CONCESSION BEING SOME DISCRETE DRAUGHT STRIPPING. PROVIDE NEW PULLEY WHEELS, SASH FASTENINGS ETC. USE SUITABLE WAXED SASH CORDS FOR STRINGING WEIGHTS.

GLASS WILL BE 3mm CLEAR FIXED WITH SPIRITS & LINSEED OIL PUTTY. REBATES WILL BE PAINTED PRIMER & 1 COAT W/COAT. BEFORE GLAZING. N.B. WINDOWS W.15 & W.16. HAVE GLASS ALMOST DOWN TO FLOOR LEVEL. THE SMALL PANE SIZE DOES MAKE THEM SAFER BUT IN THESE LOWER SASHES IT IS BETTER TO USE TOUGHENED GLASS.

ALL VERTICAL SASH WINDOWS PROVIDE ADEQUATE "MEANS OF ESCAPE"

for additional details of windows see drg. n° 11.

AMENDED PLAN

DETERMINED PLAN

11 JUL 2007